

APPENDIX B-2

RFP # 2025-12

BEACON ISLAND PHASE 3
Packaged Wastewater Treatment Plant
and
Fire Pump House and Marine Inlet

TECHNICAL DOCUMENTS

Technical Documents

Packaged Wastewater Treatment Plant

Technical Drawings:


- COVR COVER SHEET
- GN-01 GENERAL NOTES
- SP-00 OVERALL SITE PLAN
- SP-01 SITE PLAN
- UT-01 UTILITY PLAN
- UT-02 UTILITY PLAN
- UT-03 UTILITY PLAN
- UT-04 UTILITY PLAN
- MD-01 MISCELLANEOUS DETAILS
- MD-02 MISCELLANEOUS DETAILS
- G1.0 WWTP COVER SHEET
- P1.0 WWTP PROCESS DIAGRAM
- C1.0 WWTP GENERAL ARRANGEMENT: PACKAGE PLANT
- C1.1 WWTP GENERAL ARRANGEMENT: LIFT STATION
- C1.2 WWTP GENERAL ARRANGEMENT: FLOW METER VAULT
- E-601S ELECTRICAL SINGLE LINE DIAGRAM

Technical Specifications:

- 033001 CAST IN PLACE CONCRETE (SAME AS FIRE PUMP HOUSE)
- 460753 PACKAGED WASTEWATER TREATMENT PLANT


ALBANY PORT DISTRICT COMMISSION

BEACON ISLAND EXPANSION - PHASE 3

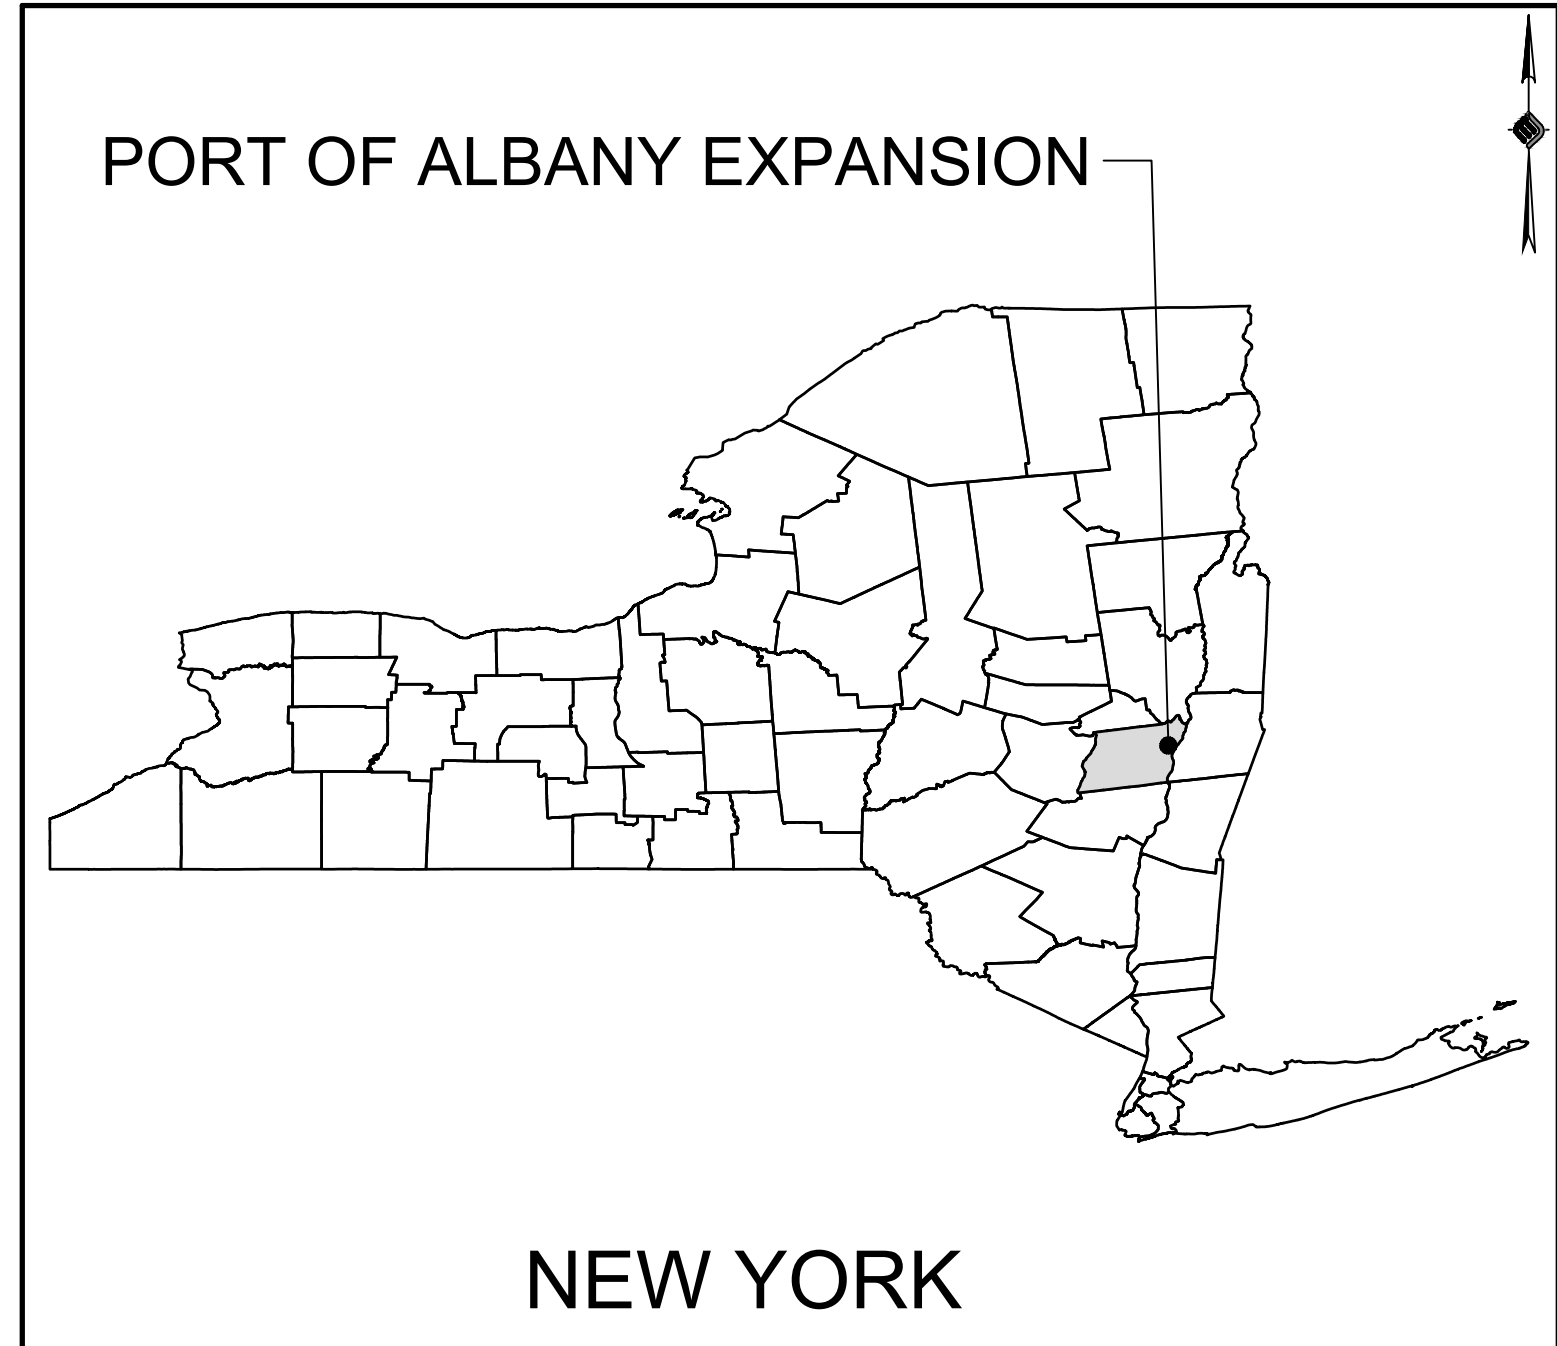

LOCATION MAP

ISSUED FOR BID SET
WASTE WATER
TREATMENT PLANT
AUGUST 13, 2025
TOWN OF BETHLEHEM
ALBANY COUNTY
NEW YORK

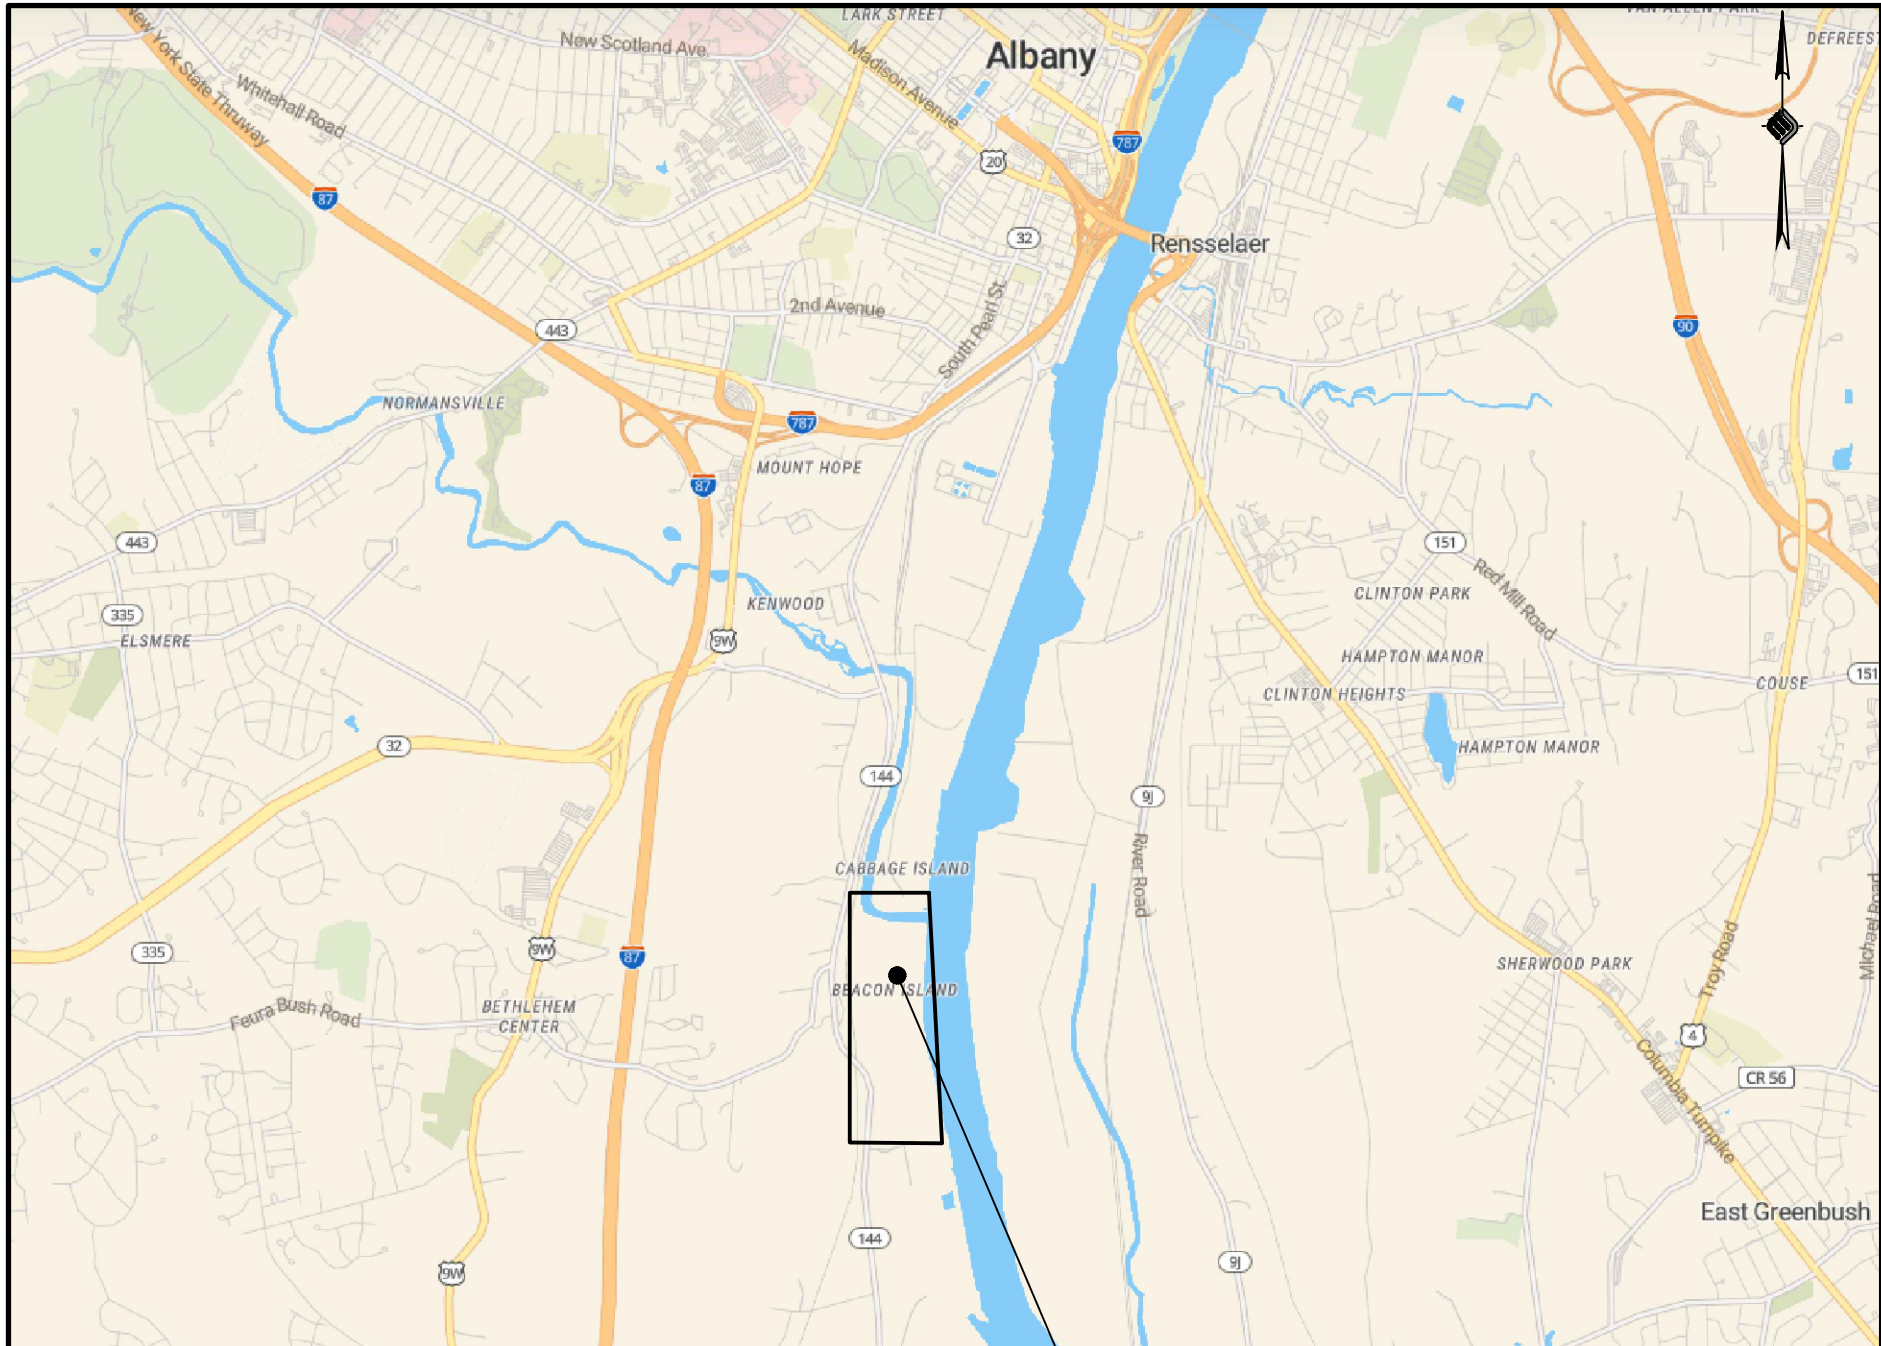

VICINITY MAP

PREPARED FOR:


PORT OF ALBANY

ALBANY PORT DISTRICT COMMISSION
106 SMITH BOULEVARD
ALBANY, NEW YORK
(518) 463-8763
WWW.ALBANY.GOV

PREPARED BY:


McFarland Johnson

90 EAST AVENUE
SARATOGA SPRINGS, NEW YORK 12866

McFARLAND JOHNSON PROJECT # 18641.06

PLANNING BOARD HTE# 21-00100006

SEALED	ADAM J. FROSINO
PE_NO	088870
PE_DATE	AUGUST 13, 2025



IT IS A VIOLATION OF THE LAW FOR ANY PERSON, UNLESS ACTING UNDER THE DIRECTION OF A LICENSED PROFESSIONAL ENGINEER, ARCHITECT, LANDSCAPE ARCHITECT, OR LAND SURVEYOR, TO ALTER AN ITEM IN ANY WAY. IF AN ITEM BEARING THE STAMP OF A LICENSED PROFESSIONAL IS ALTERED, THE ALTERING ENGINEER, ARCHITECT, LANDSCAPE ARCHITECT, OR LAND SURVEYOR SHALL STAMP THE DOCUMENT AND INCLUDE THE NOTATION "ALTERED BY" FOLLOWED BY THEIR SIGNATURE, THE DATE OF SUCH ALTERATION, AND A SPECIFIC DESCRIPTION OF THE ALTERATION.

1. THE UNDERGROUND STRUCTURES AND UTILITIES SHOWN ON THESE PLANS HAVE BEEN PLOTTED FROM A SURVEY PREPARED BY MASER CONSULTING P.A. 18 COMPUTER DRIVE EAST SUITE 203, ALBANY, NY 12205, DATED JULY 10, 2018 AND AVAILABLE SURVEYS AND RECORD MAPS BY OTHERS. MCFARLAND JOHNSON DOES NOT CERTIFY TO THE ACCURACY OF THEIR LOCATION AND/OR COMPLETENESS. IT IS THE CONTRACTOR'S RESPONSIBILITY TO VERIFY THE LOCATION AND EXTENT OF ALL UNDERGROUND STRUCTURES AND UTILITIES PRIOR TO ANY DIGGING OR CONSTRUCTION ACTIVITIES IN THEIR VICINITY. THE CONTRACTOR SHALL HAVE ALL EXISTING UTILITIES FIELD STAKED BEFORE STARTING WORK BY CALLING 1-800-962-7962.
2. THE CONTRACTOR SHALL PERFORM ALL WORK IN COMPLIANCE WITH TITLE 29 OF FEDERAL REGULATIONS, PART 1926, SAFETY AND HEALTH REGULATIONS FOR CONSTRUCTION (OSHA).
3. HIGHWAY DRAINAGE ALONG ALL ROADS AND PRIVATE DRIVES SHALL BE KEPT CLEAN OF MUD, DEBRIS ETC. AT ALL TIMES. ALL CATCH BASINS AND STORM SEWER MANHOLES SHALL BE CLEANED PRIOR TO ACCEPTANCE BY THE TOWN.
4. THE CONTRACTOR SHALL CONSULT THE DESIGN ENGINEER BEFORE DEVIATING FROM THESE PLANS.
5. IN ALL TRENCH EXCAVATIONS, CONTRACTOR MUST LAY THE TRENCH SIDE SLOPES BACK TO A SAFE SLOPE, USE A TRENCH SHIELD OR PROVIDE SHEETING AND BRACING. THE MEANS AND METHODS SHALL BE CERTIFIED BY A PROFESSIONAL ENGINEER.
6. EXCAVATED WASTE MATERIAL REMOVED FROM THE SITE SHALL BE PLACED AT A LOCATION ACCEPTABLE TO THE NEW YORK STATE DEPARTMENT OF ENVIRONMENTAL CONSERVATION.
7. THE CONTRACTOR SHALL TAKE PRECAUTIONS TO MAINTAIN A MINIMUM OF 2' OF COVER OVER ALL EXISTING AND NEW STORM SEWER PIPES AND 4' OF COVER OVER ALL SANITARY PIPES DURING CONSTRUCTION.
8. ALL EXISTING SURFACE APPURTENANCES (I.E. WATER VALVES, CATCH BASIN FRAMES AND GRATES, MANHOLE COVERS) WITHIN THE PROJECT LIMITS SHALL BE ADJUSTED TO FINISHED GRADE. (NO SEPARATE PAYMENT).
9. AREAS DISTURBED OR DAMAGED AS PART OF THIS PROJECT'S CONSTRUCTION THAT ARE OUTSIDE OF THE PRIMARY WORK AREA SHALL BE RESTORED, AT THE CONTRACTORS EXPENSE, TO THE SATISFACTION OF THE OWNER'S REPRESENTATIVE.
10. UNLESS COVERED BY THE CONTRACT SPECIFICATIONS OR AS NOTED ON THE PLANS, ALL WORK SHALL CONFORM TO THE LATEST VERSION OF THE NEW YORK STATE DEPARTMENT OF TRANSPORTATION STANDARD SPECIFICATIONS AND ANY SUBSEQUENT REVISIONS OR ENGINEERING BULLETINS.
11. THE CONTRACTOR SHALL BE RESPONSIBLE TO SECURE ALL PERMITS AND PROVIDE ALL BONDS REQUIRED FOR THIS WORK, INCLUDING BUT NOT LIMITED TO UTILITY CONNECTIONS, BUILDING AND SITE CONSTRUCTION.
12. THE CONTRACTOR SHALL BE RESPONSIBLE FOR OBTAINING ALL NECESSARY INSPECTIONS AND/OR CERTIFICATIONS REQUIRED BY CODE AND/OR UTILITY SERVICE COMPANIES. THIS SHALL BE COMPLETED PRIOR TO ANNOUNCED BUILDING POSSESSION AND THE FINAL CONNECTION OF SERVICES.
13. MAINTENANCE AND PROTECTION OF TRAFFIC ALONG WITH SECURING THE WORK AREA SHALL BE THE RESPONSIBILITY OF THE CONTRACTOR.
14. THE CONTRACTOR SHALL LOCATE, SAFEGUARD AND PRESERVE ALL SURVEY CONTROL MONUMENTS AND ROW MONUMENTS IN THE AREAS OF CONSTRUCTION.
15. THE CONTRACTOR SHALL BE HELD RESPONSIBLE FOR CONSTRUCTION MEANS, METHODS, TECHNIQUES, SEQUENCES AND SAFETY PROCEDURES. THE OWNER AND/OR ARCHITECT/ENGINEER SHALL NOT BE RESPONSIBLE FOR THE ACTS OR OMISSIONS OF THE CONTRACTOR, SUB CONTRACTOR, OR THEIR AGENTS, EMPLOYEES OR ANY OTHER PERSON PERFORMING ANY OF THE WORK.
16. IT IS THE RESPONSIBILITY OF THE CONTRACTOR TO REVIEW ALL OF THE DRAWINGS AND SPECIFICATION ASSOCIATED WITH THIS PROJECT WORK SCOPE PRIOR TO THE INITIATION OF CONSTRUCTION. SHOULD THE CONTRACTOR FIND A CONFLICT WITH THE DOCUMENTS RELATIVE TO THE SPECIFICATION OR APPLICABLE CODES, IT IS THE CONTRACTORS RESPONSIBILITY TO NOTIFY THE OWNERS REPRESENTATIVE IN WRITING PRIOR TO THE START OF CONSTRUCTION. FAILURE BY THE CONTRACTOR TO NOTIFY THE OWNERS REPRESENTATIVE SHALL CONSTITUTE ACCEPTANCE OF FULL RESPONSIBILITY BY THE CONTRACTOR TO COMPLETE THE SCOPE OF WORK AS DEFINED BY THE DRAWINGS IN FULL CONFORMANCE WITH LOCAL REGULATIONS AND CODES.
17. ALL WORK INCLUDED IN THESE PLANS SUBJECT TO SECTION 128-49 OF THE TOWN ZONING SHALL BE CERTIFIED BY DESIGNATED PROFESSIONALS PURSUANT TO SECTION 128-49(f)(2)(i).
18. ANY GROUND DISTURBANCE WITHIN THE LIMITS OF THE PROPOSED SUBJECT PARCEL SHALL BE PERFORMED IN ACCORDANCE WITH THE SOIL MANAGEMENT PLAN - PORT OF ALBANY EXPANSION PROJECT, BEACON ISLAND PARCEL, BETHLEHEM, ALBANY COUNTY, NEW YORK PREPARED BY ATL DATED "AUGUST 13, 2021".

1. HOLD A PRE-CONSTRUCTION MEETING WITH PROJECT MANAGER, OPERATOR'S ENGINEER, CONTRACTORS & SUB-CONTRACTORS, AND REPRESENTATIVES OF THE TOWN OF BETHLEHEM (MS4) PRIOR TO LAND DISTURBING ACTIVITIES.
2. HAVE A QUALIFIED PROFESSIONAL CONDUCT AN ASSESSMENT OF THE SITE PRIOR TO THE COMMENCEMENT OF CONSTRUCTION AND CERTIFY IN AN INSPECTION REPORT THAT THE APPROPRIATE EROSION AND SEDIMENT CONTROLS DESCRIBED IN THE SWPPP AS REQUIRED BY THE GP-0-20-001 HAVE BEEN ADEQUATELY INSTALLED OR IMPLEMENTED TO ENSURE OVERALL PREPAREDNESS OF THE SITE FOR THE COMMENCEMENT OF CONSTRUCTION.
3. CONSTRUCT TEMPORARY STABILIZED CONSTRUCTION ENTRANCE AT LOCATION SHOWN ON THE DRAWINGS.
4. INSTALL PERIMETER CONTROLS AND INLET PROTECTION AT THE LOCATIONS SHOWN ON THE DRAWINGS.
5. CONSULT A QUALIFIED PROFESSIONAL TO PERFORM A SITE INSPECTION AND VERIFY THAT THE INITIAL PHASE OF EROSION CONTROL DEVICES HAVE BEEN INSTALLED PER THE DRAWINGS PRIOR TO COMMENCEMENT OF GROUND DISTURBANCE.
6. BEGIN CLEARING AND GRUBBING OPERATIONS. CLEARING AND GRUBBING SHALL ONLY BE DONE IN AREAS WHERE EARTHWORK WILL BE PERFORMED.
7. STRIP AND STOCKPILE TOPSOIL, INSTALL PERIMETER EROSION CONTROL AROUND STOCKPILES, SEED AND MULCH PER PLANS.
8. COMMENCE EARTHWORK CUTS AND FILLS. WORK SHALL BE PROGRESSED TO ALLOW A REASONABLE TRANSFER OF CUT AND FILL FOR ROUGH GRADING AND EARTH MOVING FOR BULK SITE GRADING.
9. STABILIZE ALL AREAS IDLE IN EXCESS OF 7 DAYS IN WHICH CONSTRUCTION WILL NOT COMMENCE WITHIN 7 DAYS.
10. ADJUST THE EROSION AND SEDIMENT CONTROL PRACTICES AS REQUIRED FOR CONTINUING CONSTRUCTION AS SHOWN ON THE EROSION & SEDIMENT CONTROL PLAN. THIS SHALL BE A PHASED ADJUSTMENT IN ORDER TO ENSURE THAT RUNOFF FROM ALL DISTURBED AREAS IS TREATED BY APPROPRIATE EROSION AND SEDIMENT CONTROL DEVICES.
11. BEGIN UTILITY INSTALLATION AND BACKFILL. UTILITY INSTALLATION AREA SHALL BE STABILIZED WITH SEED AND MULCH PROGRESSIVELY AT THE END OF EACH WORK DAY.
12. CONSTRUCT CATCH BASINS, AREA INLETS AND STORM SEWER MANHOLES, AS SHOWN ON THE PLANS.
13. INSTALL INLET/OUTLET PROTECTION PROGRESSIVELY AS THE STORM SEWER IS INSTALLED.
14. AS LAWN AREAS ARE BROUGHT TO GRADE, STABILIZE WITH TOPSOIL, SEED AND MULCH PER SPECIFICATIONS.
15. FINALIZE PAVEMENT SUB-GRADE PREPARATION.
16. INSTALL ASPHALT SUB-BASE MATERIAL AS REQUIRED FOR PAVEMENT.
17. CARRY OUT ALL FINAL GRADING, STABILIZE SLOPES GREATER THAN 3H:1V WITH HEIGHTS EXCEEDING 5 FEET WITH EROSION CONTROL MATTING/BLANKETS, AND SEED AND MULCH ALL DISTURBED AREAS.
18. A QUALIFIED PROFESSIONAL SHALL PERFORM A SITE ASSESSMENT TO CONFIRM THAT ALL PERMANENT STORMWATER DEVICES HAVE BEEN INSTALLED PER PLANS AND 80% UNIFORM GERMINATION/STABILIZATION HAS BEEN ACHIEVED PRIOR TO THE REMOVAL OF ALL REMAINING TEMPORARY EROSION AND SEDIMENT CONTROLS.


1. CONTRACTOR SHALL ENSURE CONFORMANCE WITH THE TOWN'S NOISE ORDINANCE. THIS INCLUDES BUT IS NOT LIMITED TO TAKING NOISE READINGS ON A REGULAR BASIS AT THE PROPERTY LINE AND PROVIDING DOCUMENTATION OF NOISE LEVELS. SHOULD NOISE LEVEL EXCEED THE TOWN'S ORDINANCE REQUIREMENTS, IT IS THE CONTRACTOR'S RESPONSIBILITY TO MODIFY THEIR MEANS AND METHODS TO REDUCE THE NOISE LEVELS AND/OR PROVIDE MITIGATION TO REDUCE THE NOISE LEVEL TO VALUES WITHIN THE TOWN REQUIREMENTS.
2. THE CONTRACTOR SHALL BE AWARE OF THE REQUIRED COMMUNITY AIR MONITORING PLAN (CAMP), PURSUANT TO THE NYSDEC DER 10, THAT WILL BE IMPLEMENTED BY THE OWNER WHENEVER GROUND DISTURBANCE IS OCCURRING WITHIN THE AREA KNOWN TO POTENTIALLY CONTAIN FLY ASH. SEE ARTICLES 214-216 FOR GUIDANCE ON THE CONTENT OF THE CAMP. IN ADDITION THE CAMP SHALL COMPLY WITH SECTION 4.3 OF THE SITE'S SOIL MANAGEMENT PLAN WHICH IS PROVIDED AS APPENDIX H IN THE STORM WATER POLLUTION PREVENTION PLAN.



BID SET

ALBANY, NEW YORK

PROJECT: BEACON ISLAND EXPANSION - PHASE 3
WASTE WATER TREATMENT PACKAGE PLANT

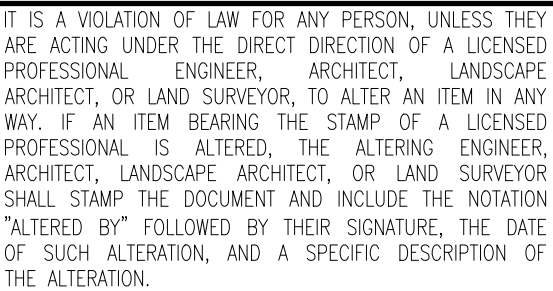

GENERAL NOTES

GN-01



McFarland Johnson
90 EAST AVENUE
SARATOGA SPRINGS, NEW YORK 12866
P:518-580-9380 F:518-580-9383
SaratogaROM@mjinc.com

PROJECT MILESTONE
BID SET

NO.	DATE	DESCRIPTION

CLIENT:
ALBANY PORT DISTRICT COMMISSION

ALBANY, NEW YORK

PROJECT:
**BEACON ISLAND EXPANSION - PHASE 3
WASTE WATER TREATMENT PACKAGE PLANT**

DRAWN	JES
DESIGNED	NSO
CHECKED	AJF
SCALE	1"=40'
DATE	08/13/2025
PROJECT	18641.06



IT IS A VIOLATION OF LAW FOR ANY PERSON, UNLESS THEY ARE ACTING UNDER THE DIRECT DIRECTION OF A LICENSED PROFESSIONAL ENGINEER, ARCHITECT, LANDSCAPE ARCHITECT, OR LAND SURVEYOR, TO ALTER AN ITEM IN ANY WAY. IF AN ITEM BEARING THE STAMP OF A LICENSED PROFESSIONAL IS ALTERED, THE ALTERING ENGINEER, ARCHITECT, LANDSCAPE ARCHITECT, OR LAND SURVEYOR SHALL STAMP THE DOCUMENT AND INCLUDE THE NOTATION "ALTERED BY" FOLLOWED BY THEIR SIGNATURE, THE DATE OF SUCH ALTERATION, AND A SPECIFIC DESCRIPTION OF THE ALTERATION.

DRAWING TITLE
OVERALL SITE PLAN

DRAWING NUMBER
SP-00

2 OF 11

- PROJECT DATA
1. APPLICANT / LAND OWNER:
ALBANY PORT DISTRICT COMMISSION
106 SMITH BOULEVARDS
ALBANY, NEW YORK 12205
 2. EXISTING ZONING: HEAVY INDUSTRIAL
 3. LOT AREA: 81.62 ACRES (3,555,289 SF)

SITE DATA		
FEATURE	REQUIRED	PROPOSED
MINIMUM LOT SIZE, NONRESIDENTIAL	5 ACRES	81.62 ACRES
MINIMUM FRONT YARD, FROM RIGHT-OF-WAY	100 FEET	840 FT
MINIMUM FRONT YARD, FROM CENTER LINE	125 FEET	N/A
MINIMUM SIDE YARD	25 FEET	25 FEET
MINIMUM REAR YARD	50 FEET	50 FEET
MINIMUM HIGHWAY FRONTAGE	150 FEET	N/A
MAXIMUM HEIGHT	LESSER OF 4 STORIES OR 60 FEET	27 FEET
MINIMUM LOT DEPTH	200 FEET	2850 FEET
MINIMUM LOT WIDTH	150 FEET	757 FEET
MAXIMUM LOT COVERAGE	30%	X.0%

* WILL REQUEST A VARIANCE

ZONING:

EXISTING: ±81.62 ACRES HEAVY INDUSTRIAL

PROPOSED: ±81.62 ACRES HEAVY INDUSTRIAL

TAX ACCOUNT NUMBERS: 98 00-2-10 23
98 01-2-1

* ENTIRE SITE IS WITHIN 100-YR FLOODPLAIN

PARKING:

1 SPACE FOR EACH 2 EMPLOYEES ON MAXIMUM WORKING SHIFT.

TOTAL EMPLOYEES = 0

REQUIRED: 0 TOTAL SPACES REQUIRED


PROVIDED: 0 TOTAL SPACES PROVIDED

ADA SPACES REQUIRED:
PER 2010 ADA STANDARDS FOR ACCESSIBLE DESIGN

REQUIRED (0 SPACE LOT): 0 SPACES (0 STANDARD & 0 VAN)
FOR TOTAL PARKING 0 SPACES

PROVIDED (0 SPACE LOT): 0 SPACES (0 STANDARD & 0 VAN)

NUMBER OF ALBANY PORT EXPANSION DRAWINGS SHEET FILES: SANITARY PACKAGE PLANTING DESIGN LAYOUT.DWG

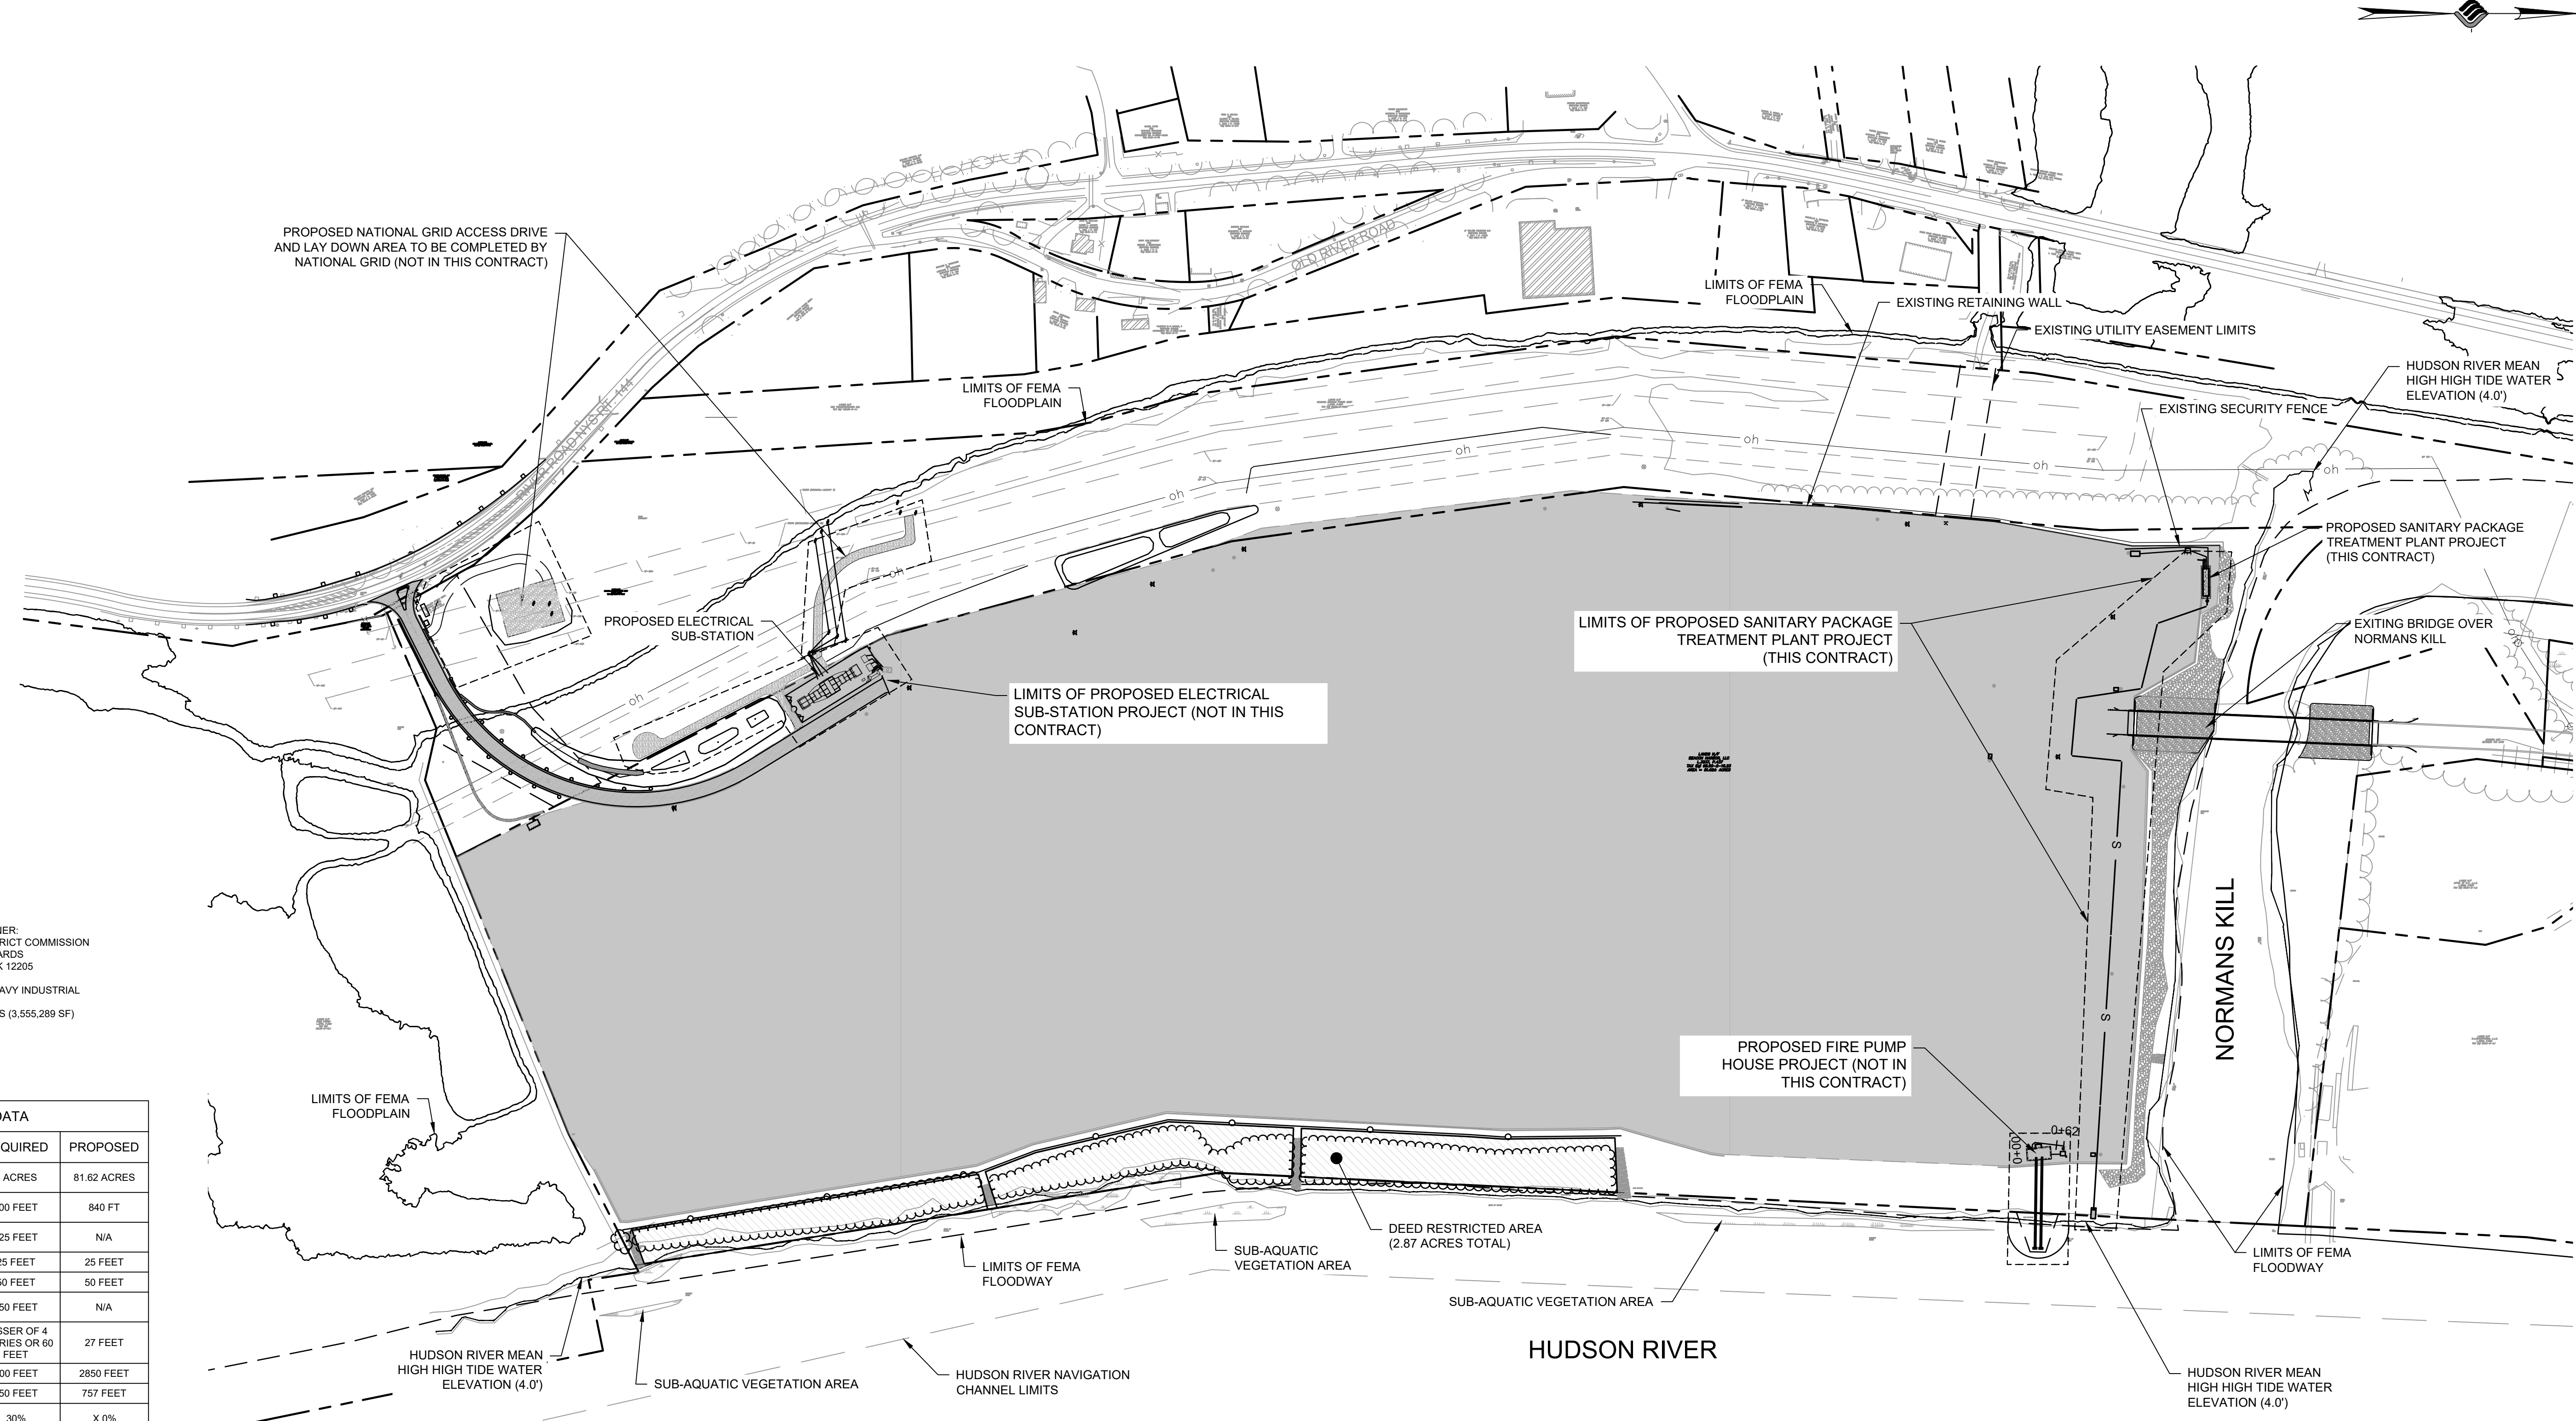

PLANNING BOARD HTE# 21-00100006

LEGEND

PROPERTY LINE
EASEMENT LIMITS
DITCH CENTERLINE
ROADSIDE SWALE
BUILDING SETBACK
EXISTING BUILDING

WETLAND AREA
PAVEMENT AREA
CONCRETE AREA
RIP-RAP WATER EMBANKMENT STABILIZATION
DEED RESTRICTED AREA



LEGEND

PROPERTY LINE

PROPOSED BOX BEAM GUIDE RAIL

DITCH CENTERLINE

WETLAND AREA

SECURITY FENCE

EXISTING CONTOUR

EXISTING OVERHEAD ELECTRIC

EXISTING GAS LINE

EXISTING WATERLINE

PROPOSED CONCRETE

EXISTING GRAVEL YARD



WETLAND AREA

EXISTING RIP RAP

OH

G

W

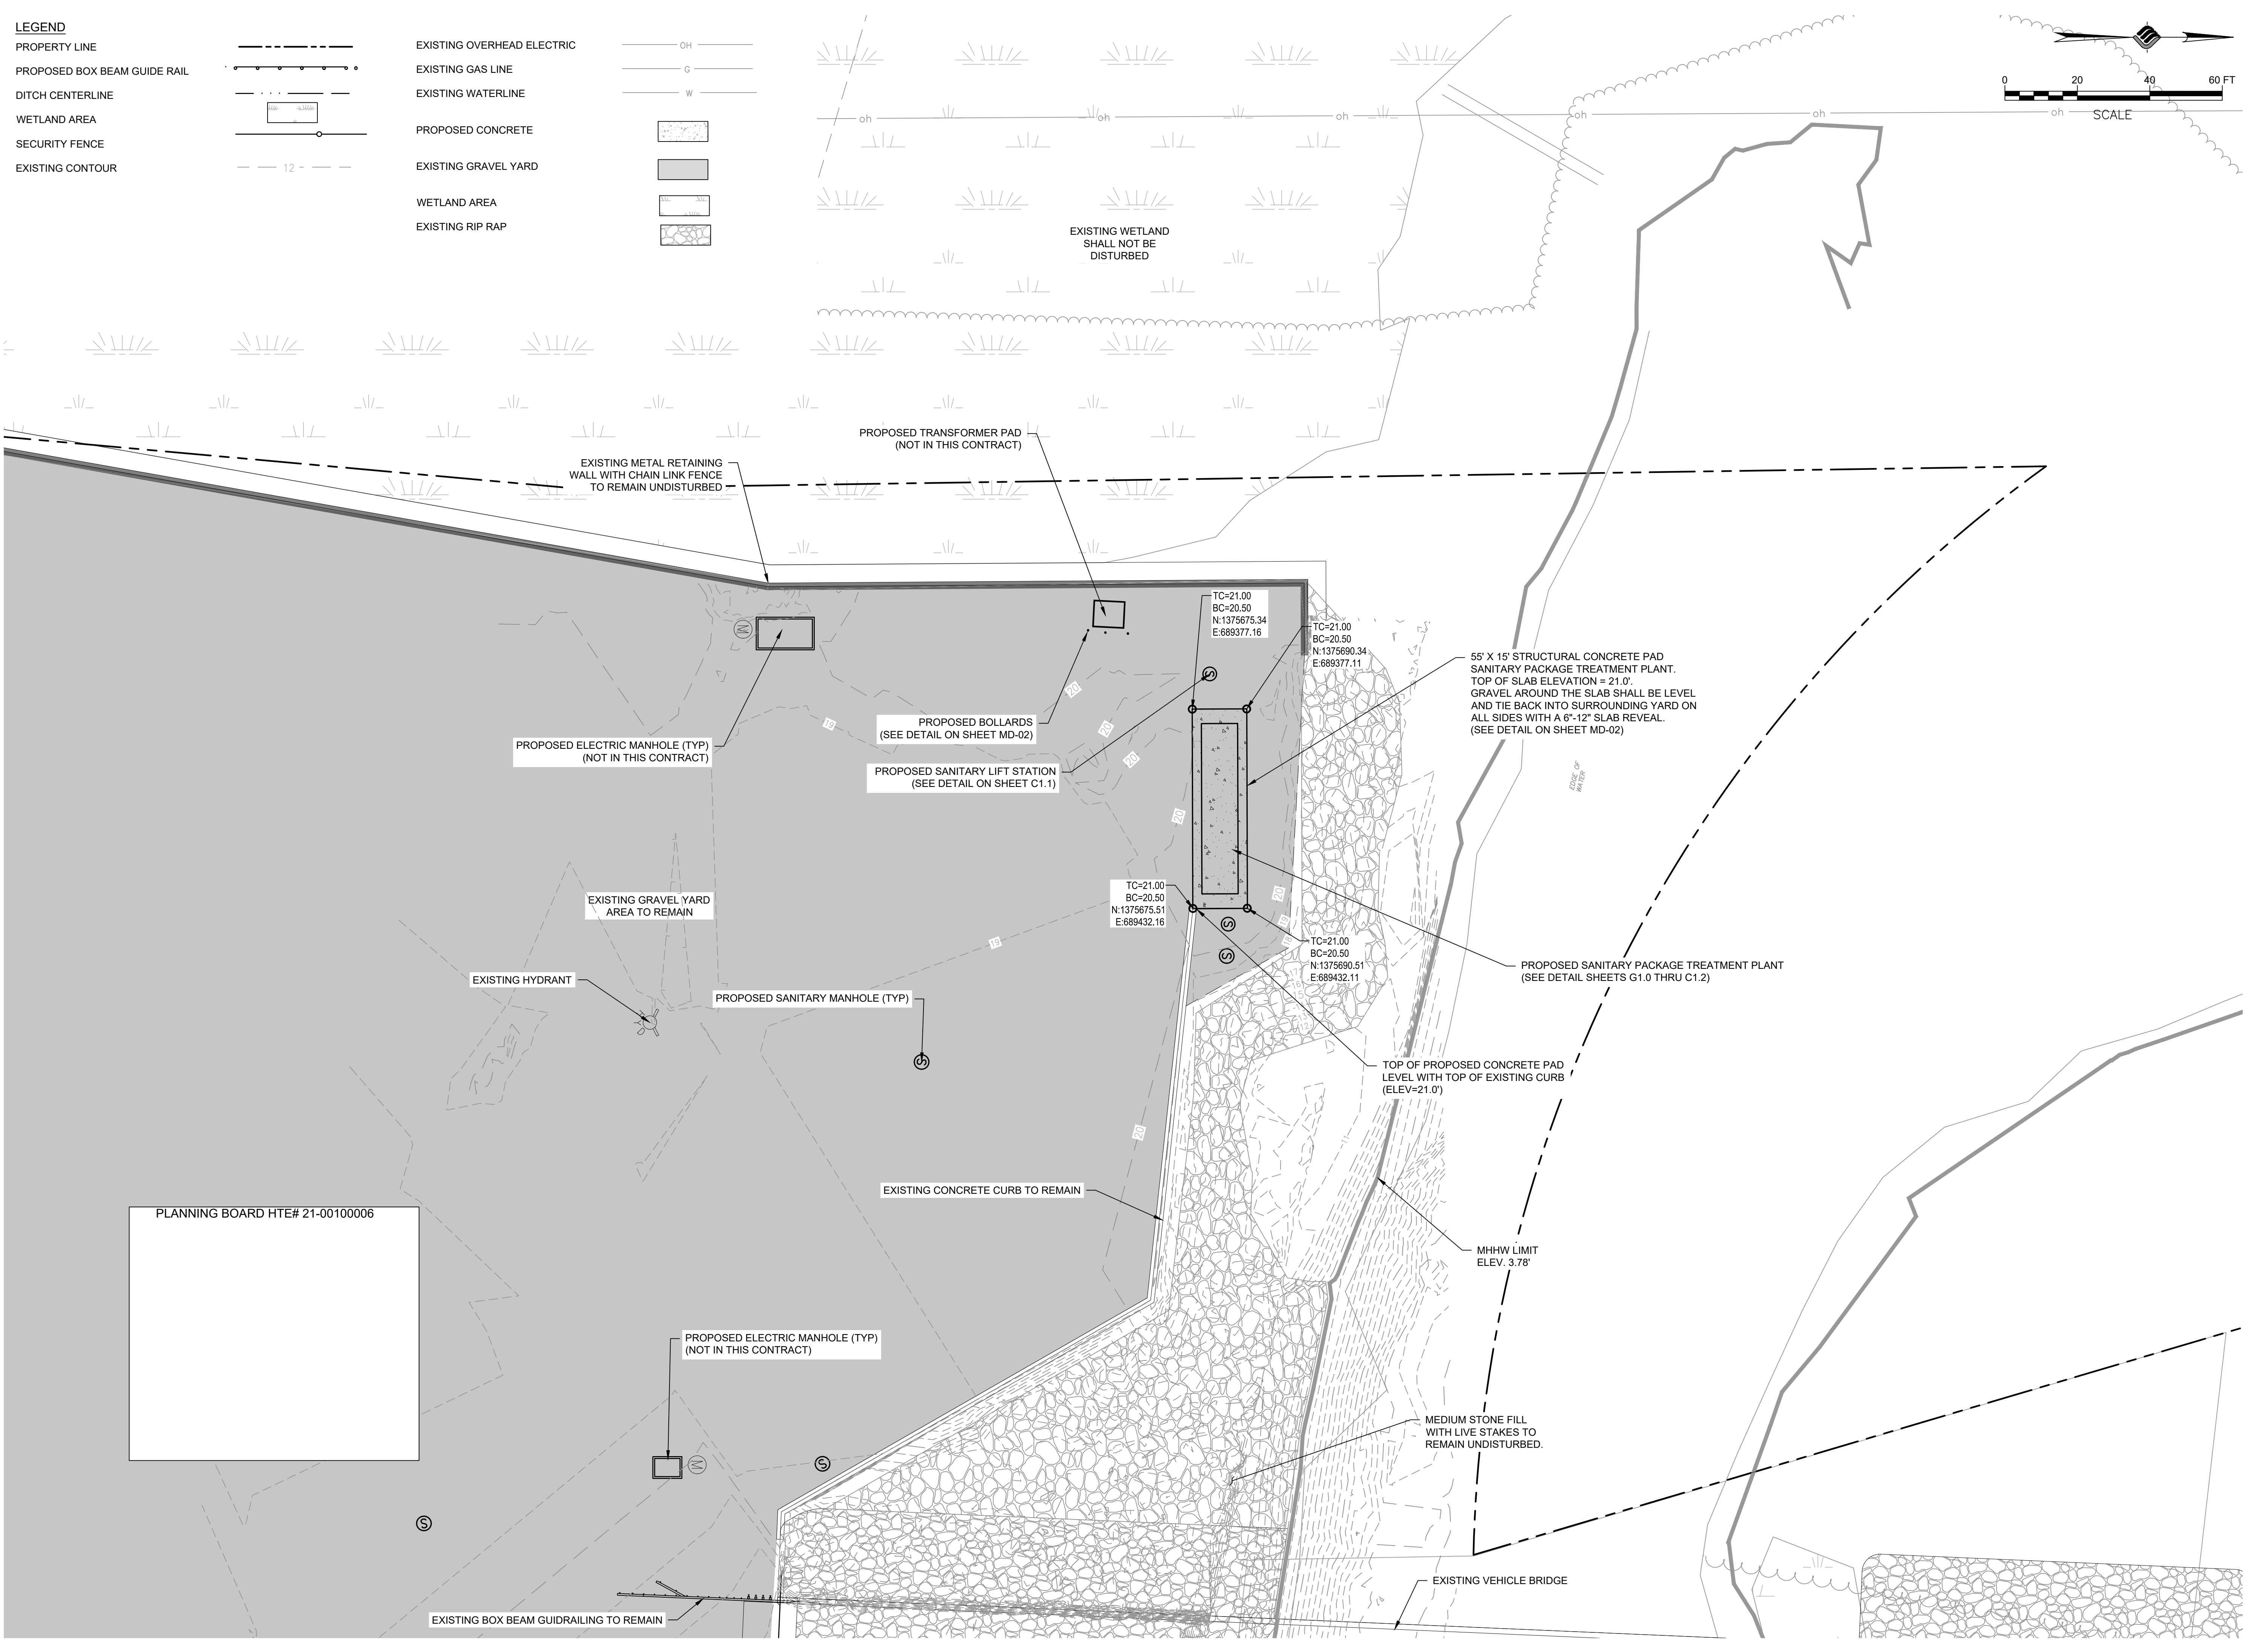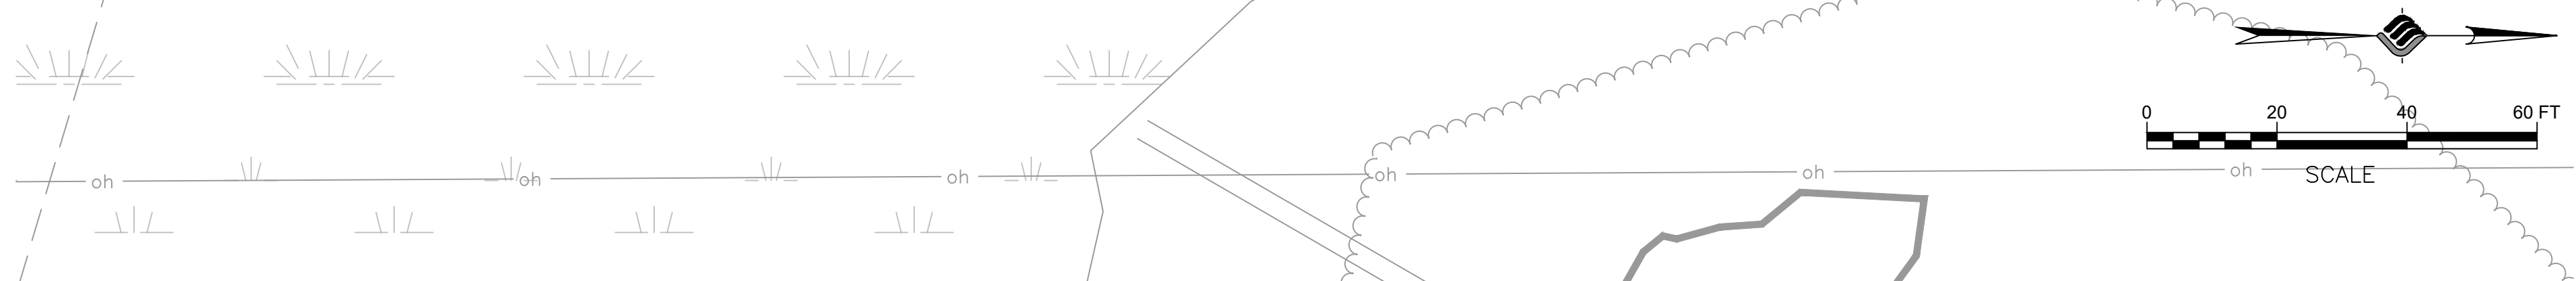

PLANNING BOARD HTE# 21-00100006



McFarland Johnson

90 EAST AVENUE
SARATOGA SPRINGS, NEW YORK 12866
P:518-580-9380 F:518-580-9383
SaratogaROM@mjinc.com

PROJECT MILESTONE		
BID SET		
NO.	DATE	DESCRIPTION

CLIENT:
ALBANY PORT DISTRICT COMMISSION

PROJECT:
**ALBANY, NEW YORK
BEACON ISLAND EXPANSION - PHASE 3
WASTE WATER TREATMENT PACKAGE PLANT**

DRAWN	JES
DESIGNED	NSO
CHECKED	AJF
SCALE	AS SHOWN
DATE	08/13/2025
PROJECT	18641.06




IT IS A VIOLATION OF LAW FOR ANY PERSON, UNLESS THEY ARE ACTING UNDER THE DIRECT OR SUPERVISORY DIRECTION OF A LICENSED PROFESSIONAL ENGINEER, ARCHITECT, LANDSCAPE ARCHITECT, OR LAND SURVEYOR, TO ALTER AN ITEM IN ANY WAY. IF AN ITEM BEARING THE STAMP OF A LICENSED PROFESSIONAL IS ALTERED, THE ALTERING ENGINEER, ARCHITECT, LANDSCAPE ARCHITECT, OR LAND SURVEYOR SHALL STAMP THE DOCUMENT AND INCLUDE THE NOTATION "ALTERED BY" FOLLOWED BY THEIR SIGNATURE, THE DATE OF SUCH ALTERATION, AND A SPECIFIC DESCRIPTION OF THE ALTERATION.

DRAWING TITLE
SITE PLAN

DRAWING NUMBER
SP-01



3 OF 11

- LEGEND
- PROPERTY LINE
- PROPOSED SANITARY MANHOLE
- EXISTING DRAINAGE STRUCTURE

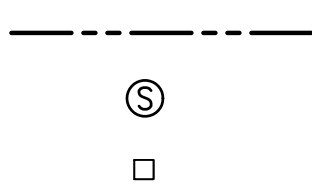

- EXISTING WATERLINE
- PROPOSED WATERLINE
- EXISTING HIGH PRESSURE SPRINKLER LINE
- EXISTING COMMUNICATION
- EXISTING ELECTRIC
- PROPOSED ELECTRIC
- PROPOSED SANITARY
- EXISTING DRAINAGE

- W
- W
- FP
- UT
- UE
- UE
- S
- D

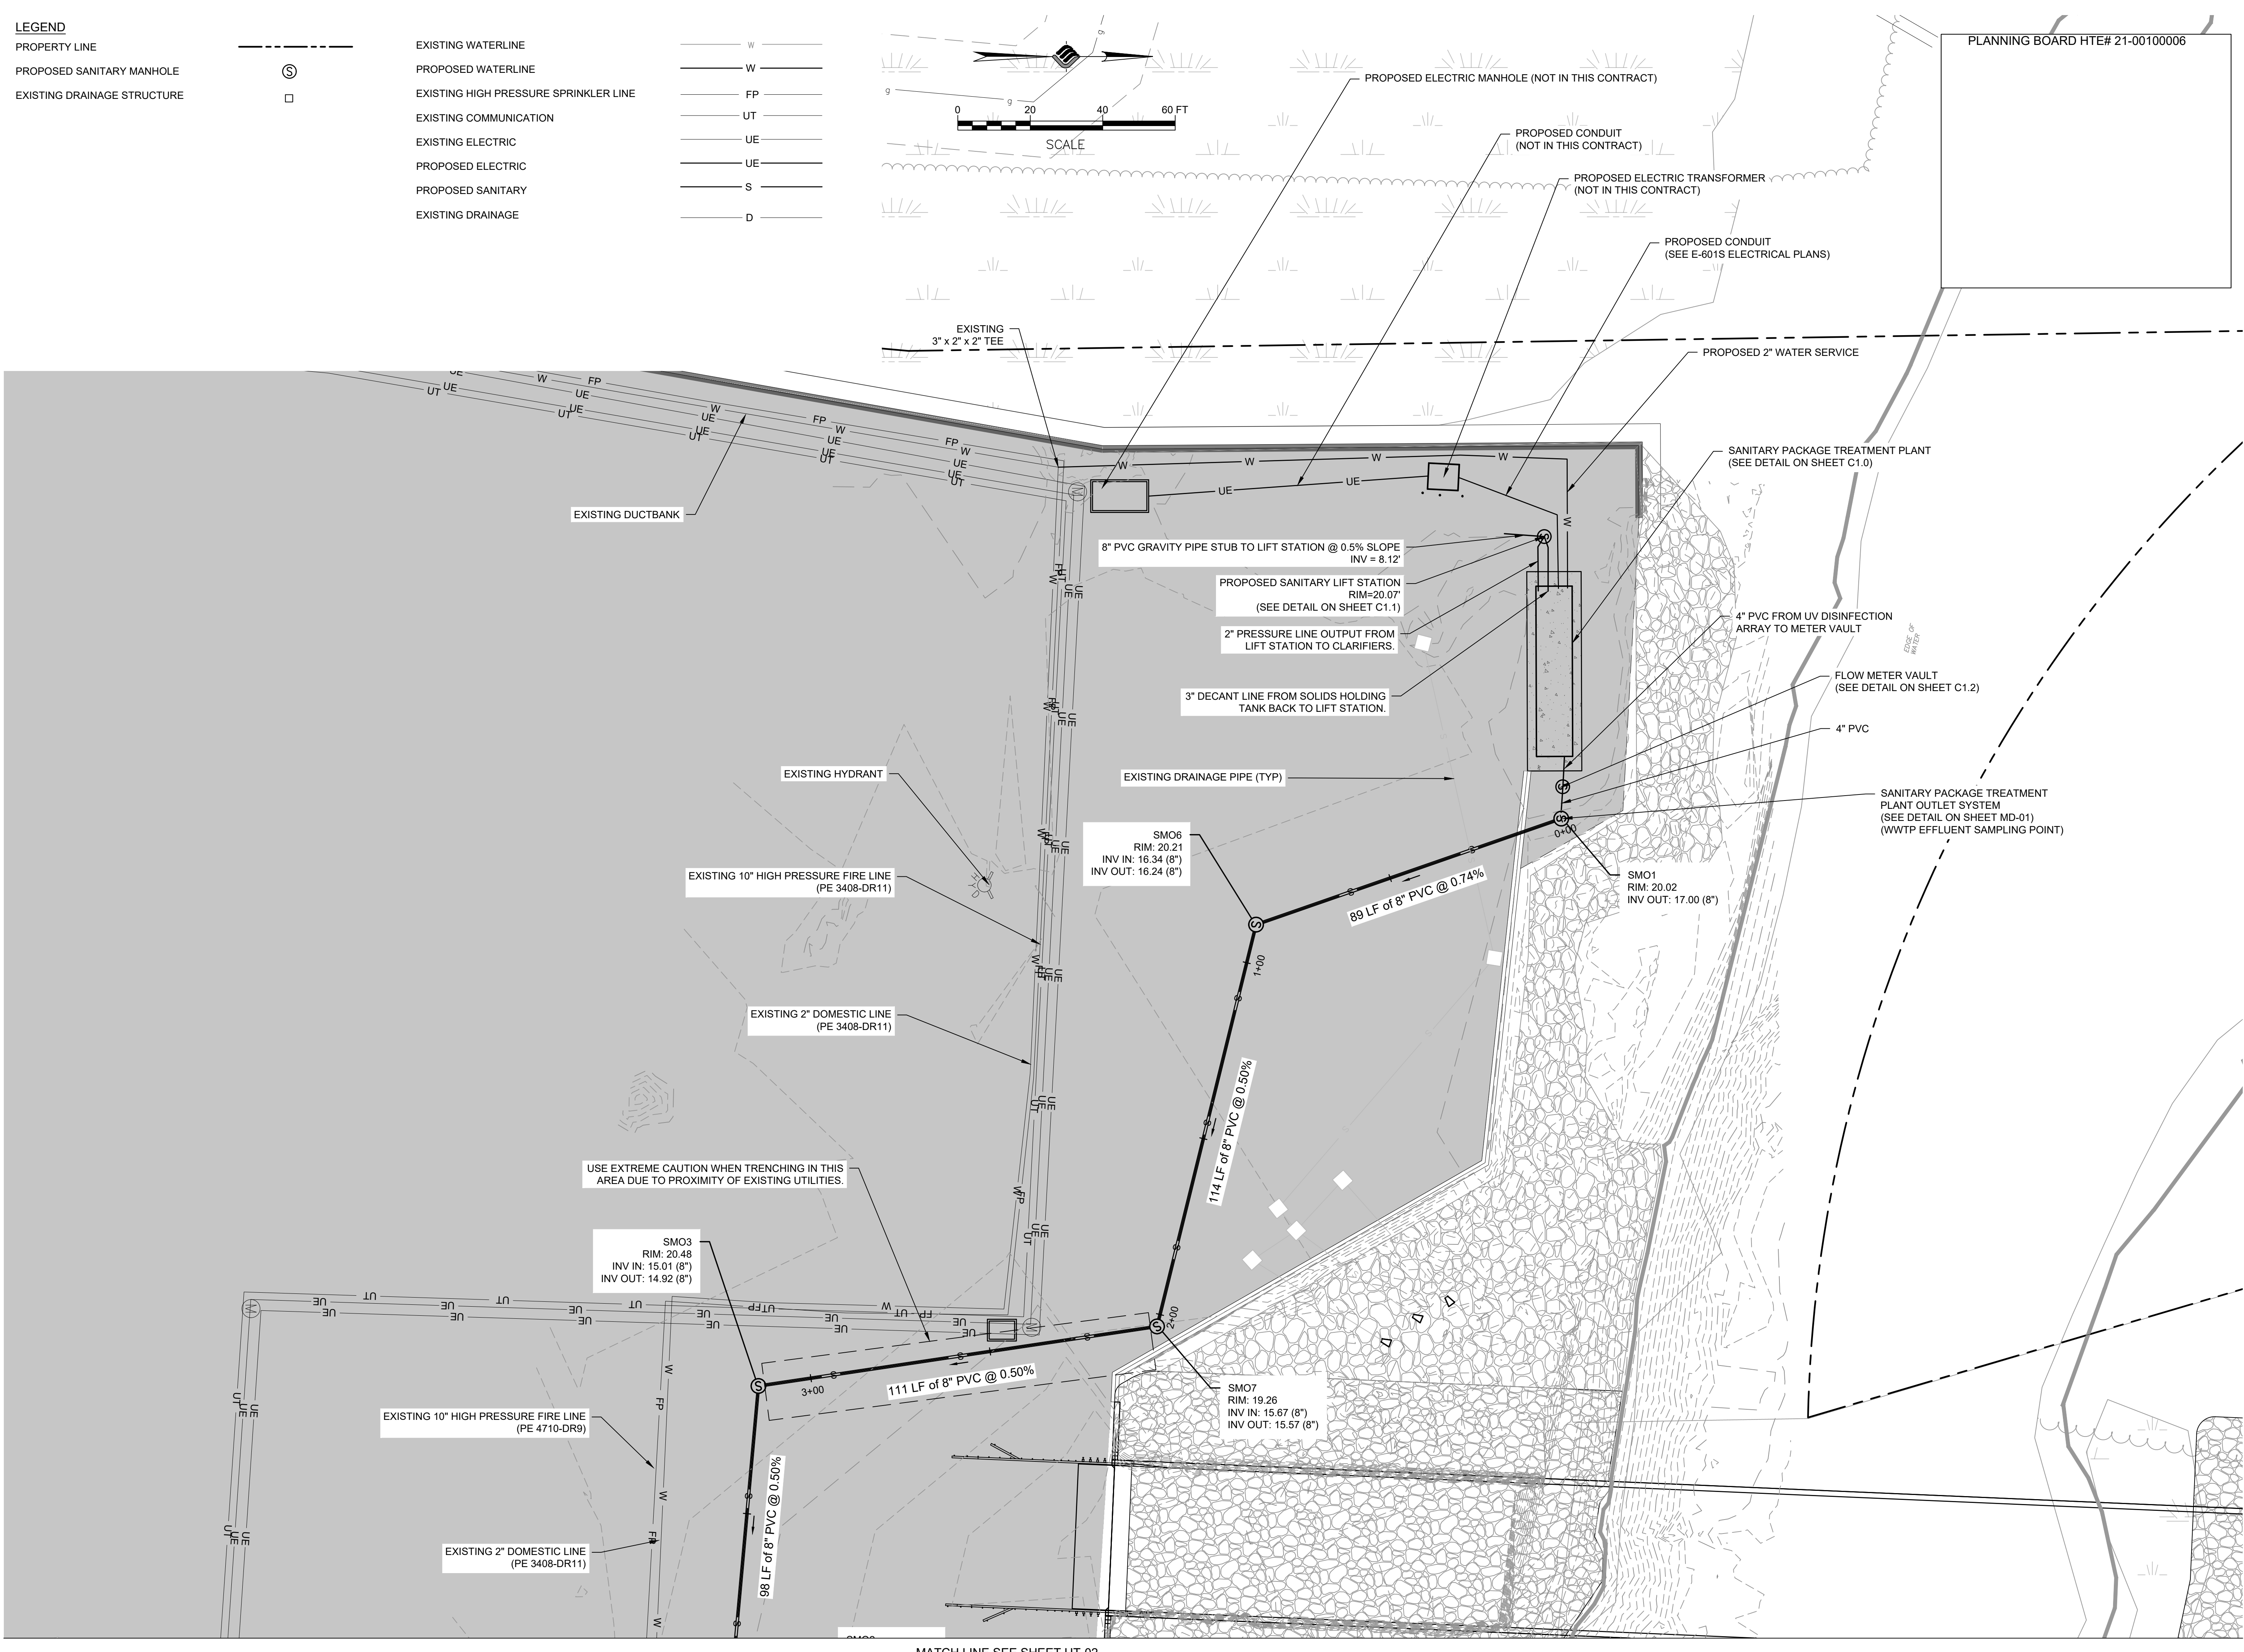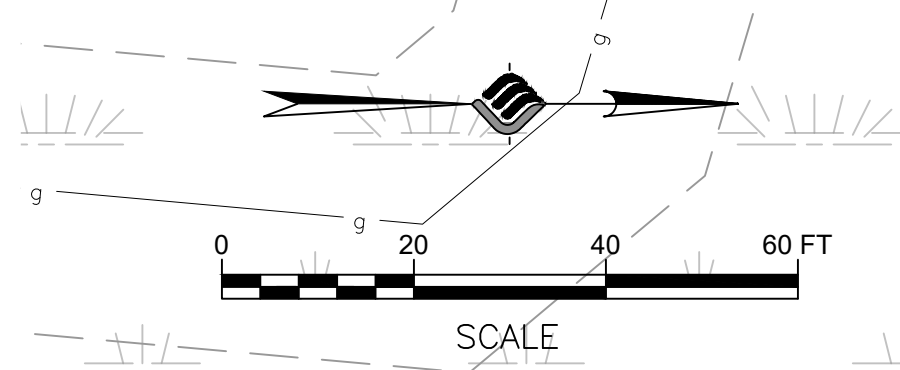

PLANNING BOARD HTE# 21-00100006


McFarland Johnson
90 EAST AVENUE
SARATOGA SPRINGS, NEW YORK 12866
P:518-580-9380 F:518-580-9383
SaratogaROM@mjinco.com

PROJECT MILESTONE		
BID SET		
NO.	DATE	DESCRIPTION

CLIENT:
ALBANY PORT DISTRICT COMMISSION

ALBANY, NEW YORK

PROJECT:

**BEACON ISLAND EXPANSION - PHASE 3
WASTE WATER TREATMENT PACKAGE PLANT**

DRAWN	JES
DESIGNED	NSO
CHECKED	AJF
SCALE	AS SHOWN
DATE	08/13/2025
PROJECT	18641.06



IT IS A VIOLATION OF LAW FOR ANY PERSON, UNLESS THEY ARE ACTING UNDER THE DIRECT DIRECTION OF A LICENSED PROFESSIONAL ENGINEER, ARCHITECT, LANDSCAPE ARCHITECT, OR LAND SURVEYOR, TO ALTER AN ITEM IN ANY WAY. IF AN ITEM BEARING THE STAMP OF A LICENSED PROFESSIONAL IS ALTERED, THE ALTERING ENGINEER, ARCHITECT, LANDSCAPE ARCHITECT, OR LAND SURVEYOR SHALL STAMP THE DOCUMENT AND INCLUDE THE NOTATION "ALTERED BY" FOLLOWED BY THEIR SIGNATURE, THE DATE OF SUCH ALTERATION, AND A SPECIFIC DESCRIPTION OF THE ALTERATION.

DRAWING TITLE

UTILITY PLAN


DRAWING NUMBER

UT-01

4 OF 11

NUMBER 10 ALBANY PORT DISTRICT EXPANSION DRAWING SHEET 11-11 SANITARY PACKAGE PLANTING OUTLINE DWS

MATCH LINE SEE SHEET UT-02

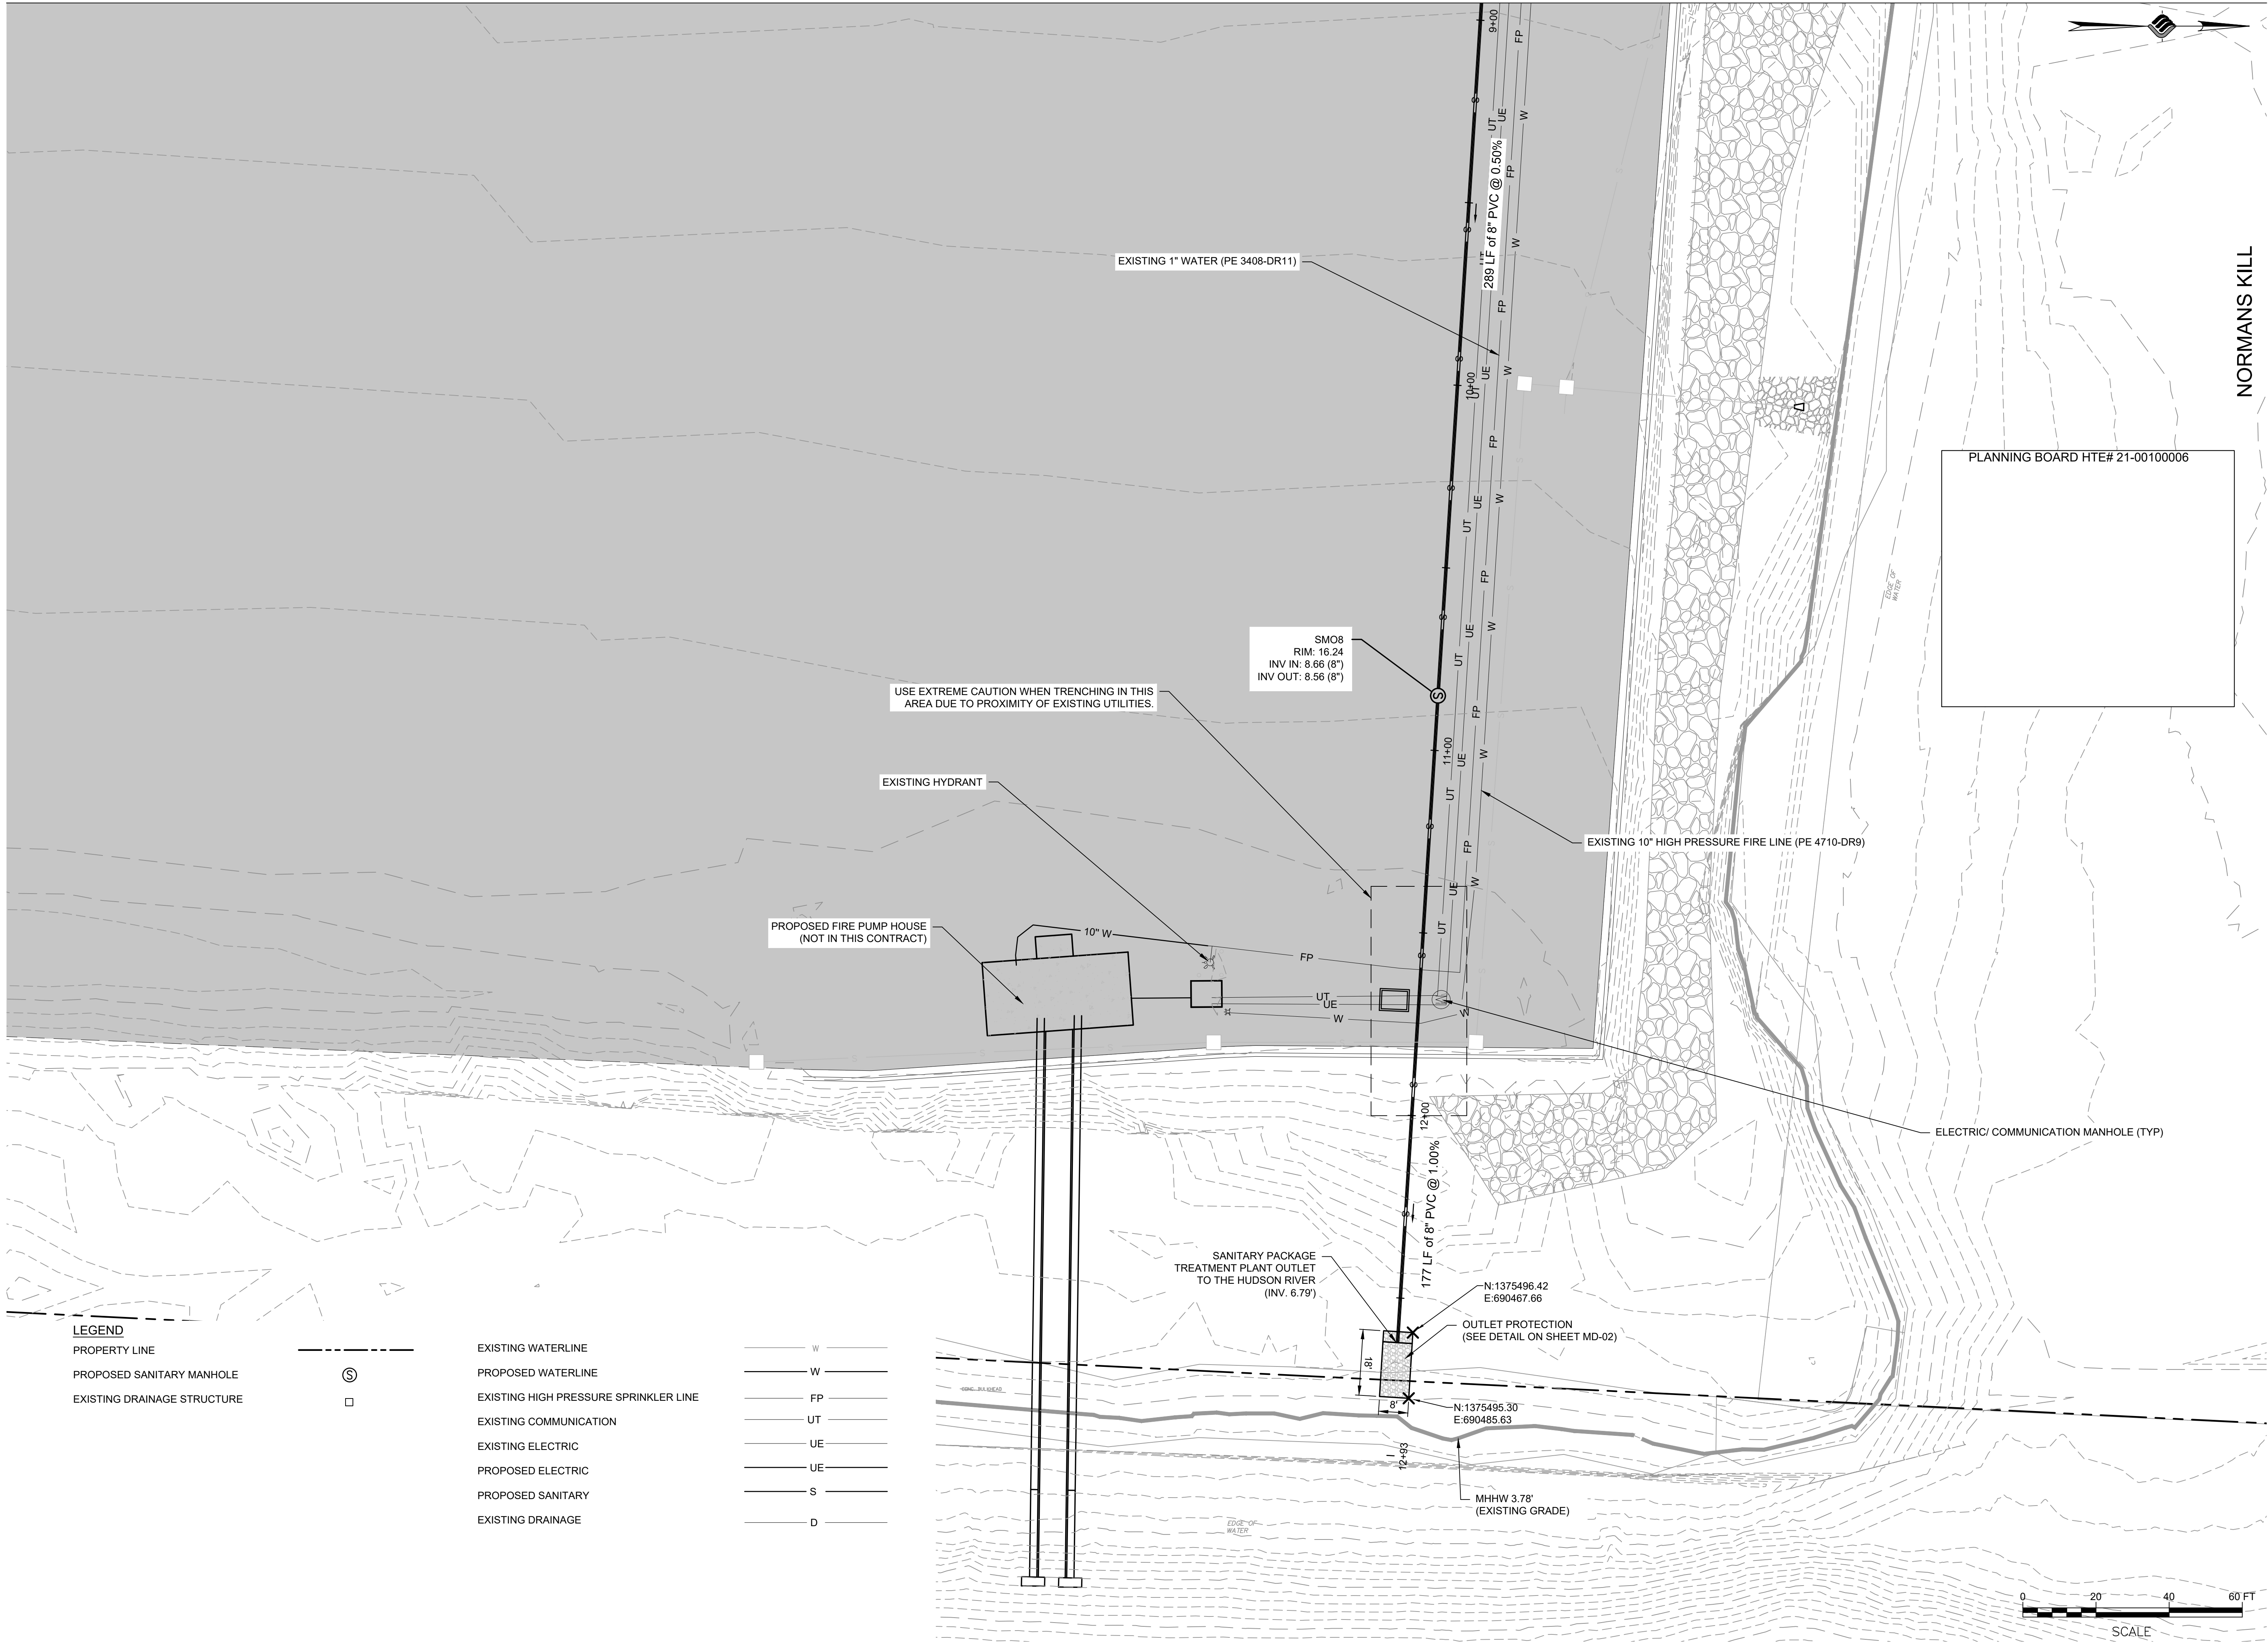

McFarland Johnson
90 EAST AVENUE
SARATOGA SPRINGS, NEW YORK 12866
P:518-580-9380 F:518-580-9383
SaratogaROM@mjinc.com

PROJECT MILESTONE
BID SET

NO.	DATE	DESCRIPTION

CLIENT: **ALBANY PORT DISTRICT COMMISSION**
ALBANY, NEW YORK
PROJECT: **BEACON ISLAND EXPANSION - PHASE 3**
WASTE WATER TREATMENT PACKAGE PLANT

DRAWN	JES
DESIGNED	NSO
CHECKED	AJF
SCALE	1"=40'
DATE	08/13/2025
PROJECT	18641.06



IT IS A VIOLATION OF LAW FOR ANY PERSON, UNLESS THEY ARE ACTING UNDER THE DIRECT DIRECTION OF A LICENSED PROFESSIONAL ENGINEER, ARCHITECT, LANDSCAPE ARCHITECT, OR LAND SURVEYOR, TO ALTER AN ITEM IN ANY WAY. IF AN ITEM BEARING THE STAMP OF A LICENSED PROFESSIONAL IS ALTERED, THE ALTERING ENGINEER, ARCHITECT, LANDSCAPE ARCHITECT, OR LAND SURVEYOR SHALL STAMP THE DOCUMENT AND INCLUDE THE NOTATION "ALTERED BY" FOLLOWED BY THEIR SIGNATURE, THE DATE OF SUCH ALTERATION, AND A SPECIFIC DESCRIPTION OF THE ALTERATION.


DRAWING TITLE

UTILITY PLAN


DRAWING NUMBER

UT-03

N:\BIBL10\ALBANY PORT EXPANSION\DRAWINGS\SHEET FILES\SANITARY PACKAGE PLANTING\DWG.SANITARY.PKG.DWG

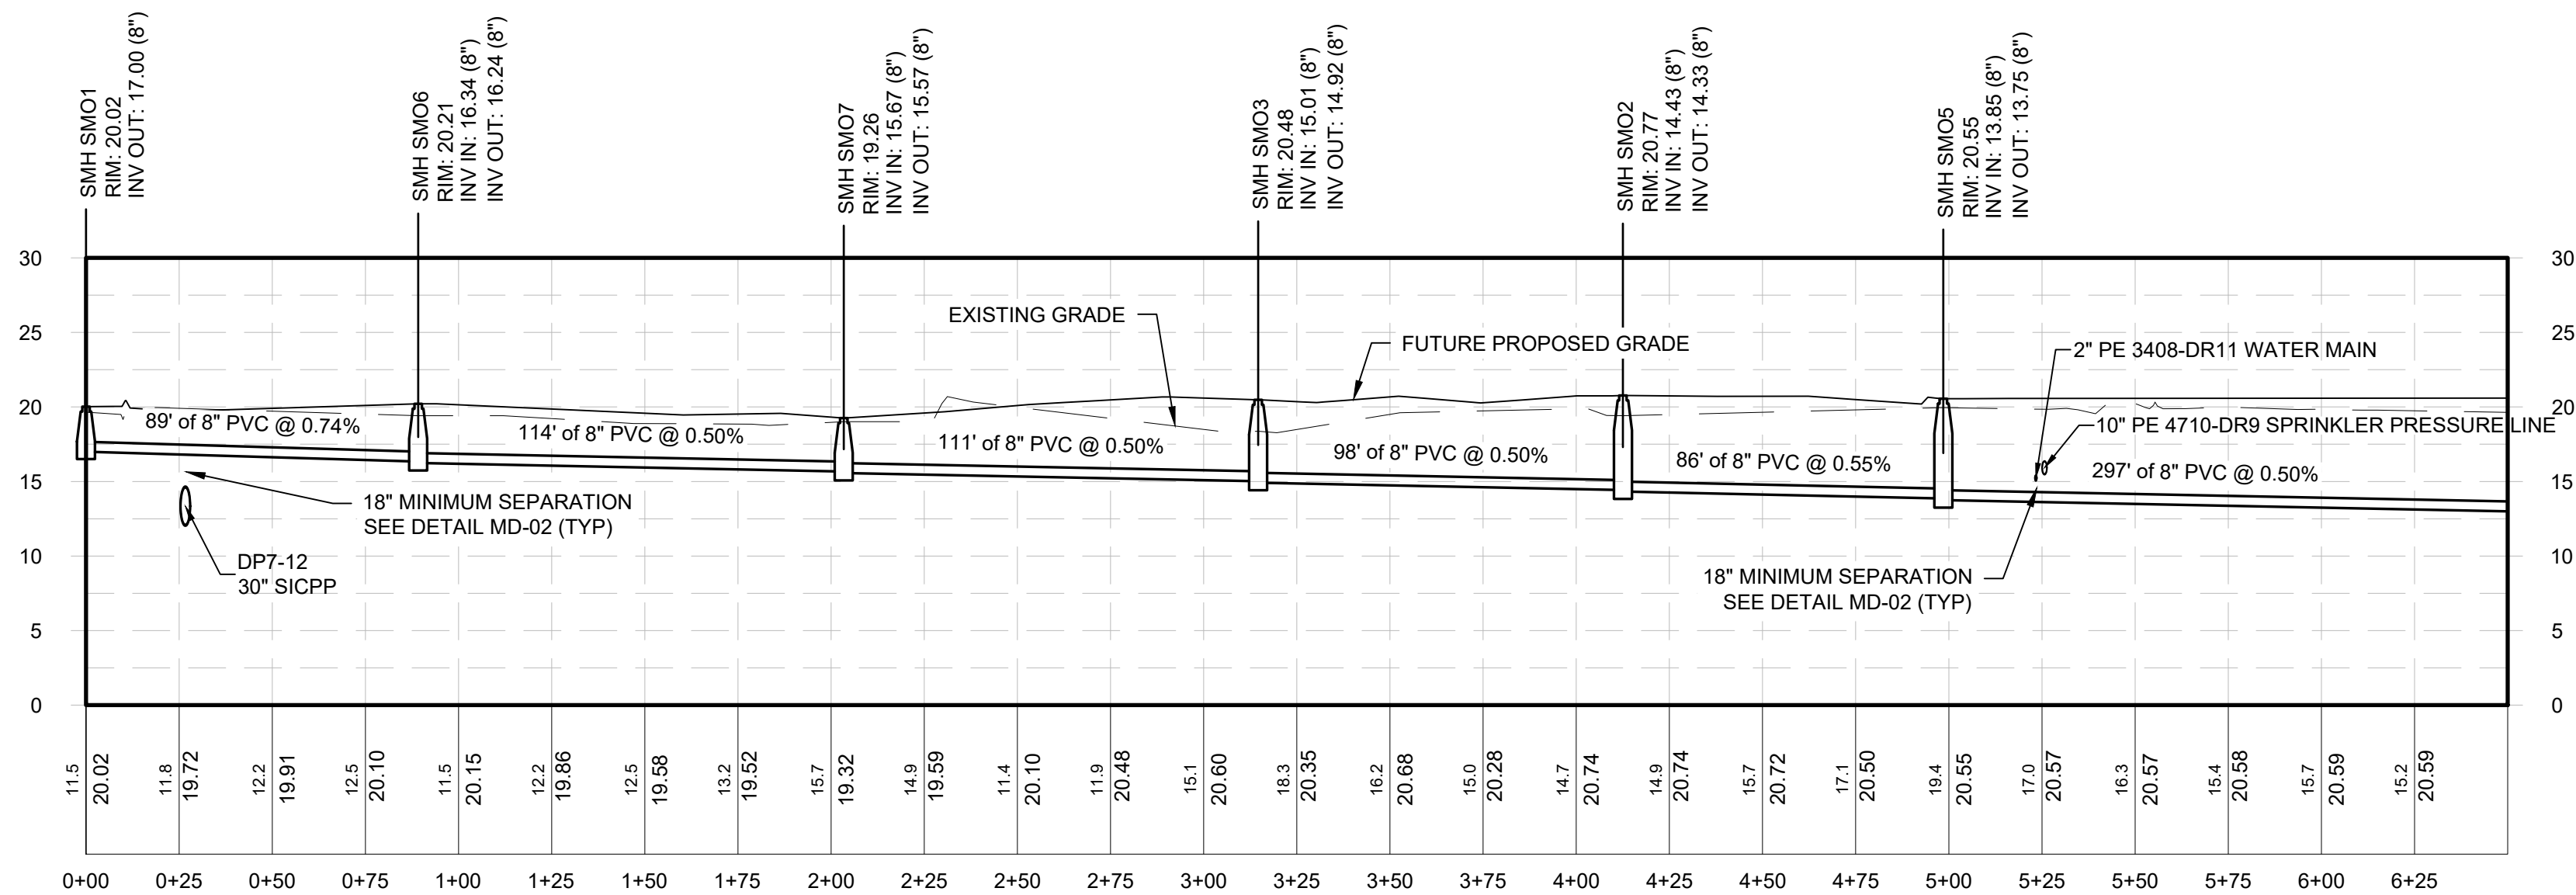

PACKAGE PLANT OUTLET (1 OF 2)
Horizontal Scale: 1" = 40'
Vertical Scale: 1" = 10'

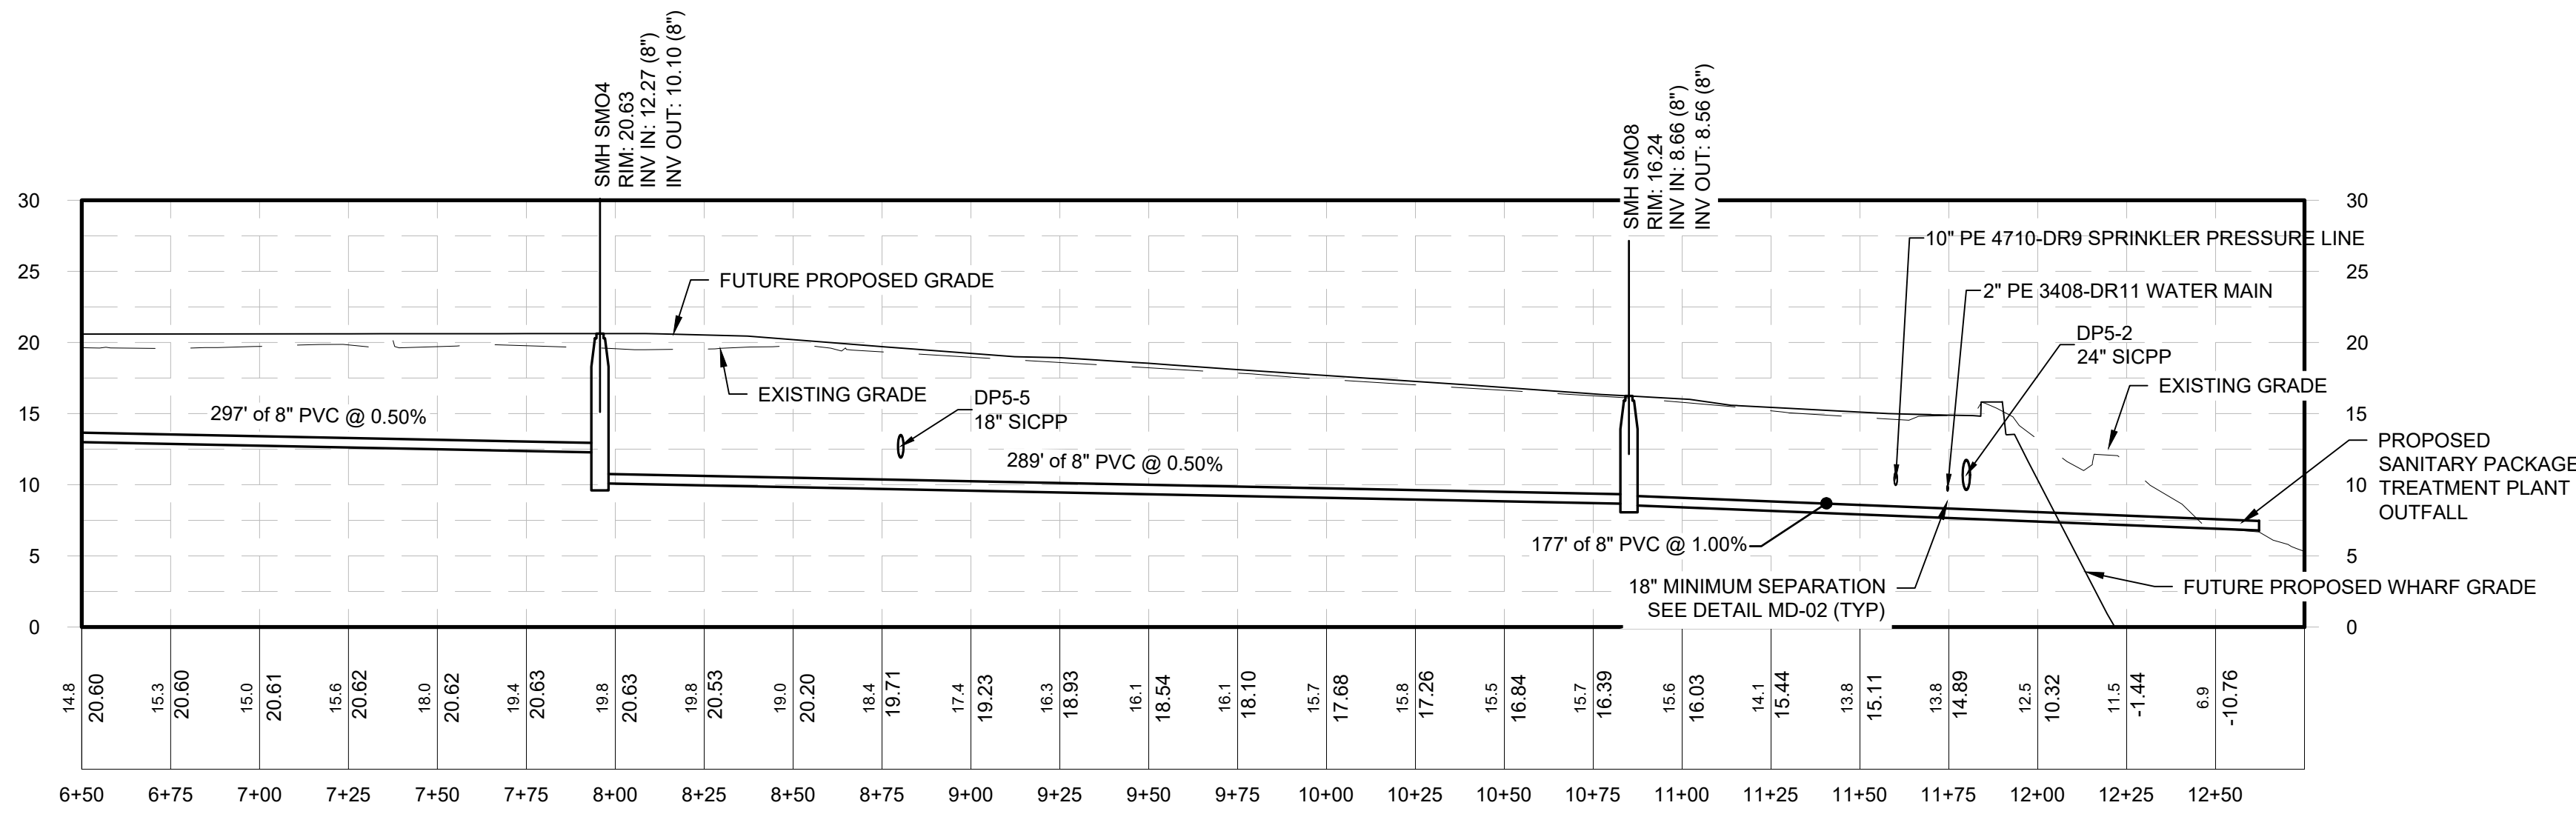

PACKAGE PLANT OUTLET (2 OF 2)
Horizontal Scale: 1" = 40'
Vertical Scale: 1" = 10'

PLANNING BOARD HTE# 21-00100006



McFarland Johnson
60 RAILROAD PLACE
SUITE 402
SARATOGA SPRINGS, NEW YORK 12866
P:518-580-9380 F:518-580-9383
SaratogaROM@mjinc.com

PROJECT MILESTONE
BID SET

NO.	DATE	DESCRIPTION
1	06/08/22	GMP BID SET
2	10/28/22	GMP BID SET REVISIONS
7	05/29/24	MW CAP DETAIL

CLIENT:
ALBANY PORT DISTRICT COMMISSION

ALBANY, NEW YORK

PROJECT:
**BEACON ISLAND EXPANSION - PHASE 3
WASTE WATER TREATMENT PACKAGE PLANT**

DRAWN	JES
DESIGNED	NSO
CHECKED	AJF
SCALE	1"=40'
DATE	08/13/2025
PROJECT	18641.06




IT IS A VIOLATION OF LAW FOR ANY PERSON, UNLESS THEY ARE ACTING UNDER THE DIRECT DIRECTION OF A LICENSED PROFESSIONAL ENGINEER, ARCHITECT, LANDSCAPE ARCHITECT, OR LAND SURVEYOR, TO ALTER AN ITEM IN ANY WAY. IF AN ITEM BEARING THE STAMP OF A LICENSED PROFESSIONAL IS ALTERED, THE ALTERING ENGINEER, ARCHITECT, LANDSCAPE ARCHITECT, OR LAND SURVEYOR SHALL STAMP THE DOCUMENT AND INCLUDE THE NOTATION "ALTERED BY" FOLLOWED BY THEIR SIGNATURE, THE DATE OF SUCH ALTERATION, AND A SPECIFIC DESCRIPTION OF THE ALTERATION.

DRAWING TITLE


PROFILES

DRAWING NUMBER

UT-04

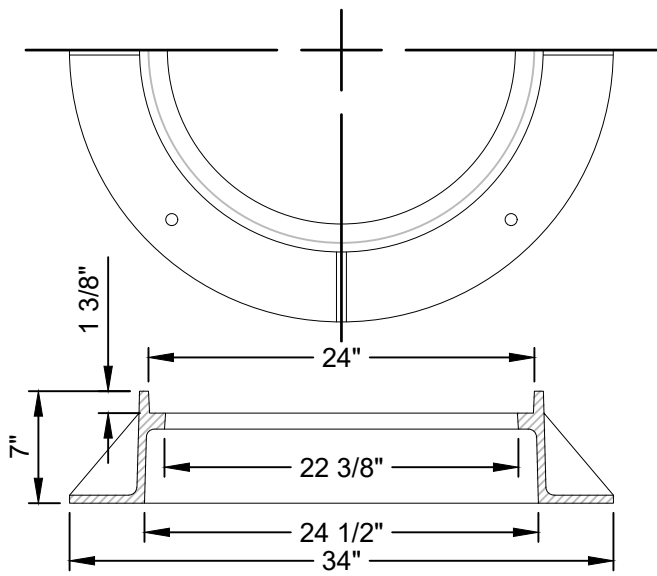

FRAME SECTION

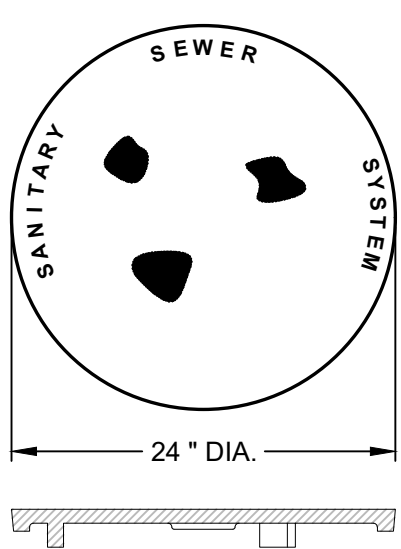


COVER SECTION

- NOTES:
1. MATERIAL SHALL BE GRAY CAST IRON CONFORMING TO A.S.T.M. A48 (LATEST REVISION) CLASS 30B.
 2. UNITS DESIGNED HEAVY DUTY FOR A.A.S.H.T.O. HS20-44 WHEEL LOADS.
 3. EACH FRAME AND COVER SHALL HAVE MACHINED HORIZONTAL BEARING SURFACES.

SANITARY SEWER MANHOLE FRAME & COVER

N.T.S.


PIPE MATERIALS
SEE UTILITY PLANS FOR
PIPE SIZE AND MATERIAL

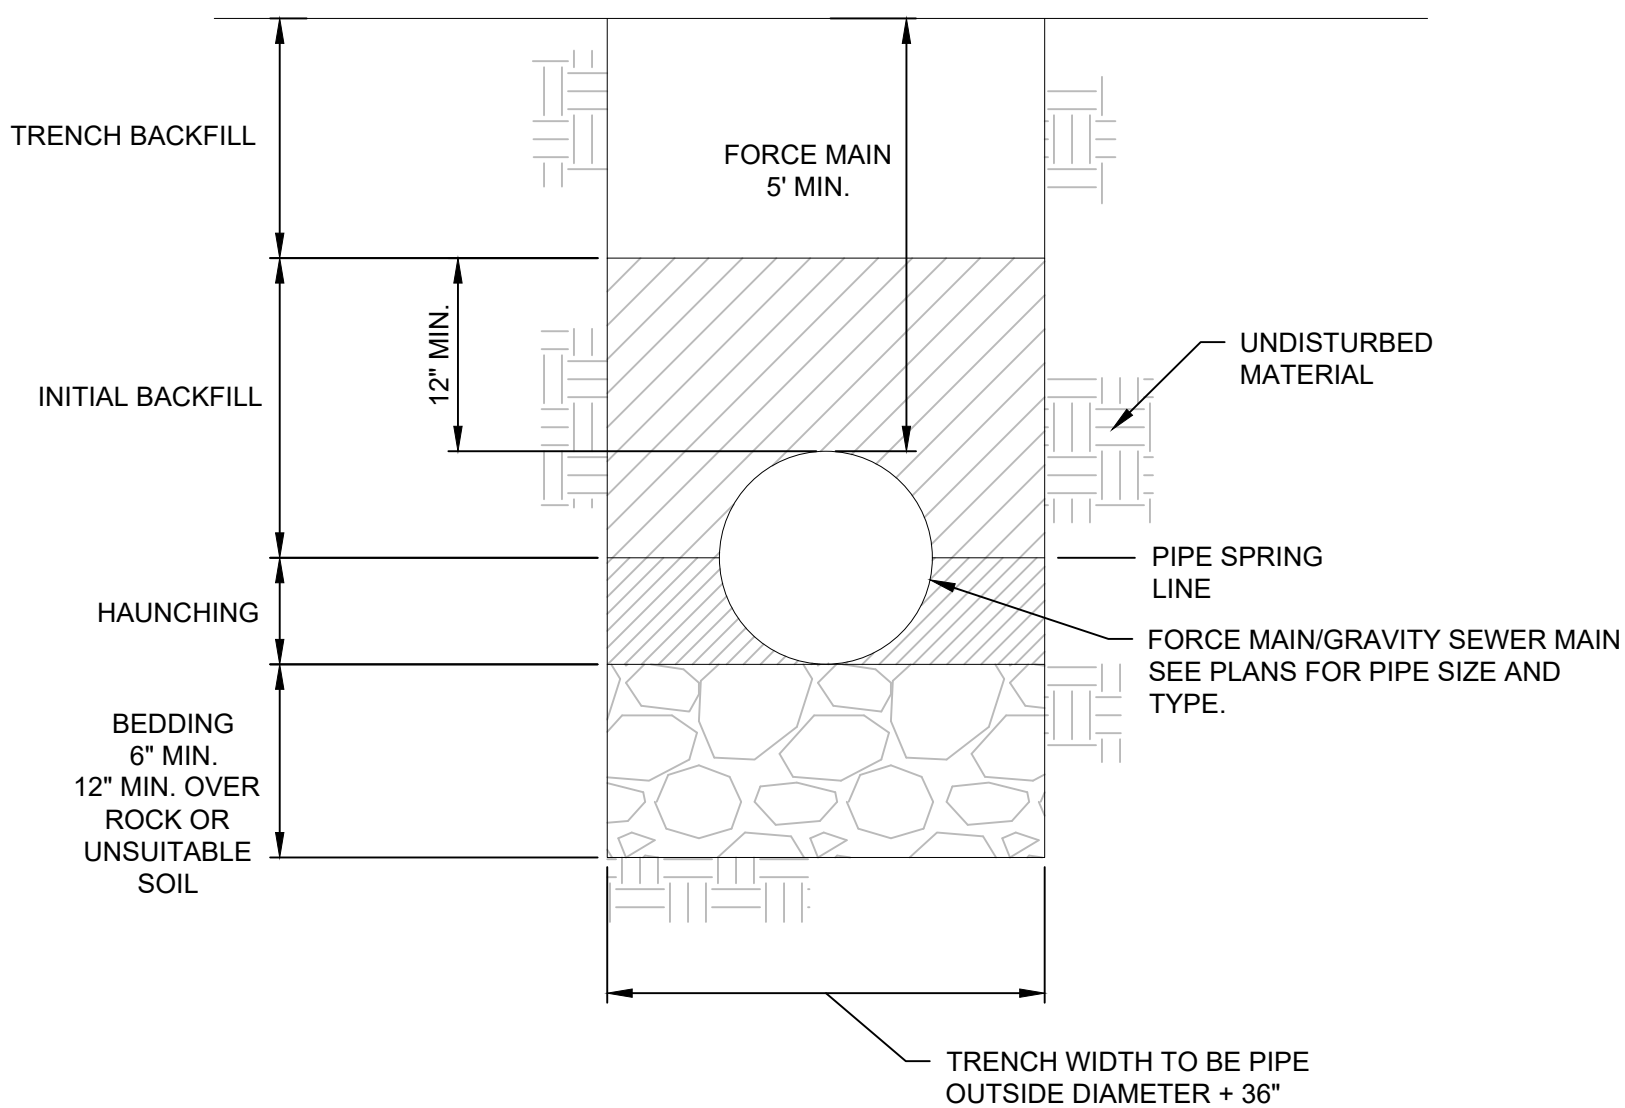

- NOTES:
1. ALL TRENCHING TO BE IN ACCORDANCE WITH OSHA STANDARDS AND NYS DEPT. OF LABOR INDUSTRIAL CODE 23
 2. BEDDING, HAUNCHING AND INITIAL BACKFILL SHALL CONSIST OF #1 AND #2 CRUSHED STONE BEDDING PER NYSDOT SPECIFICATION 703-02
 3. TRENCH BACKFILL - BACKFILL UNDER ROADS, DRIVES, SIDEWALKS, CURBS AND UTILITIES SHALL BE SELECT GRANULAR FILL PER NYSDOT SPECIFICATION 203-2.06, PLACED AND COMPACTED IN LIFTS NOT TO EXCEED 6". BACKFILL IN OTHER AREAS SHALL BE A SUITABLE EXCAVATED MATERIAL (NO STONES LARGER THAN 6"), PLACED AND COMPACTED IN LIFTS NO GREATER THAN 6" TO SAFETY COVER.

GRAVITY SEWER MAIN AND FORCE MAIN TRENCH


N.T.S.

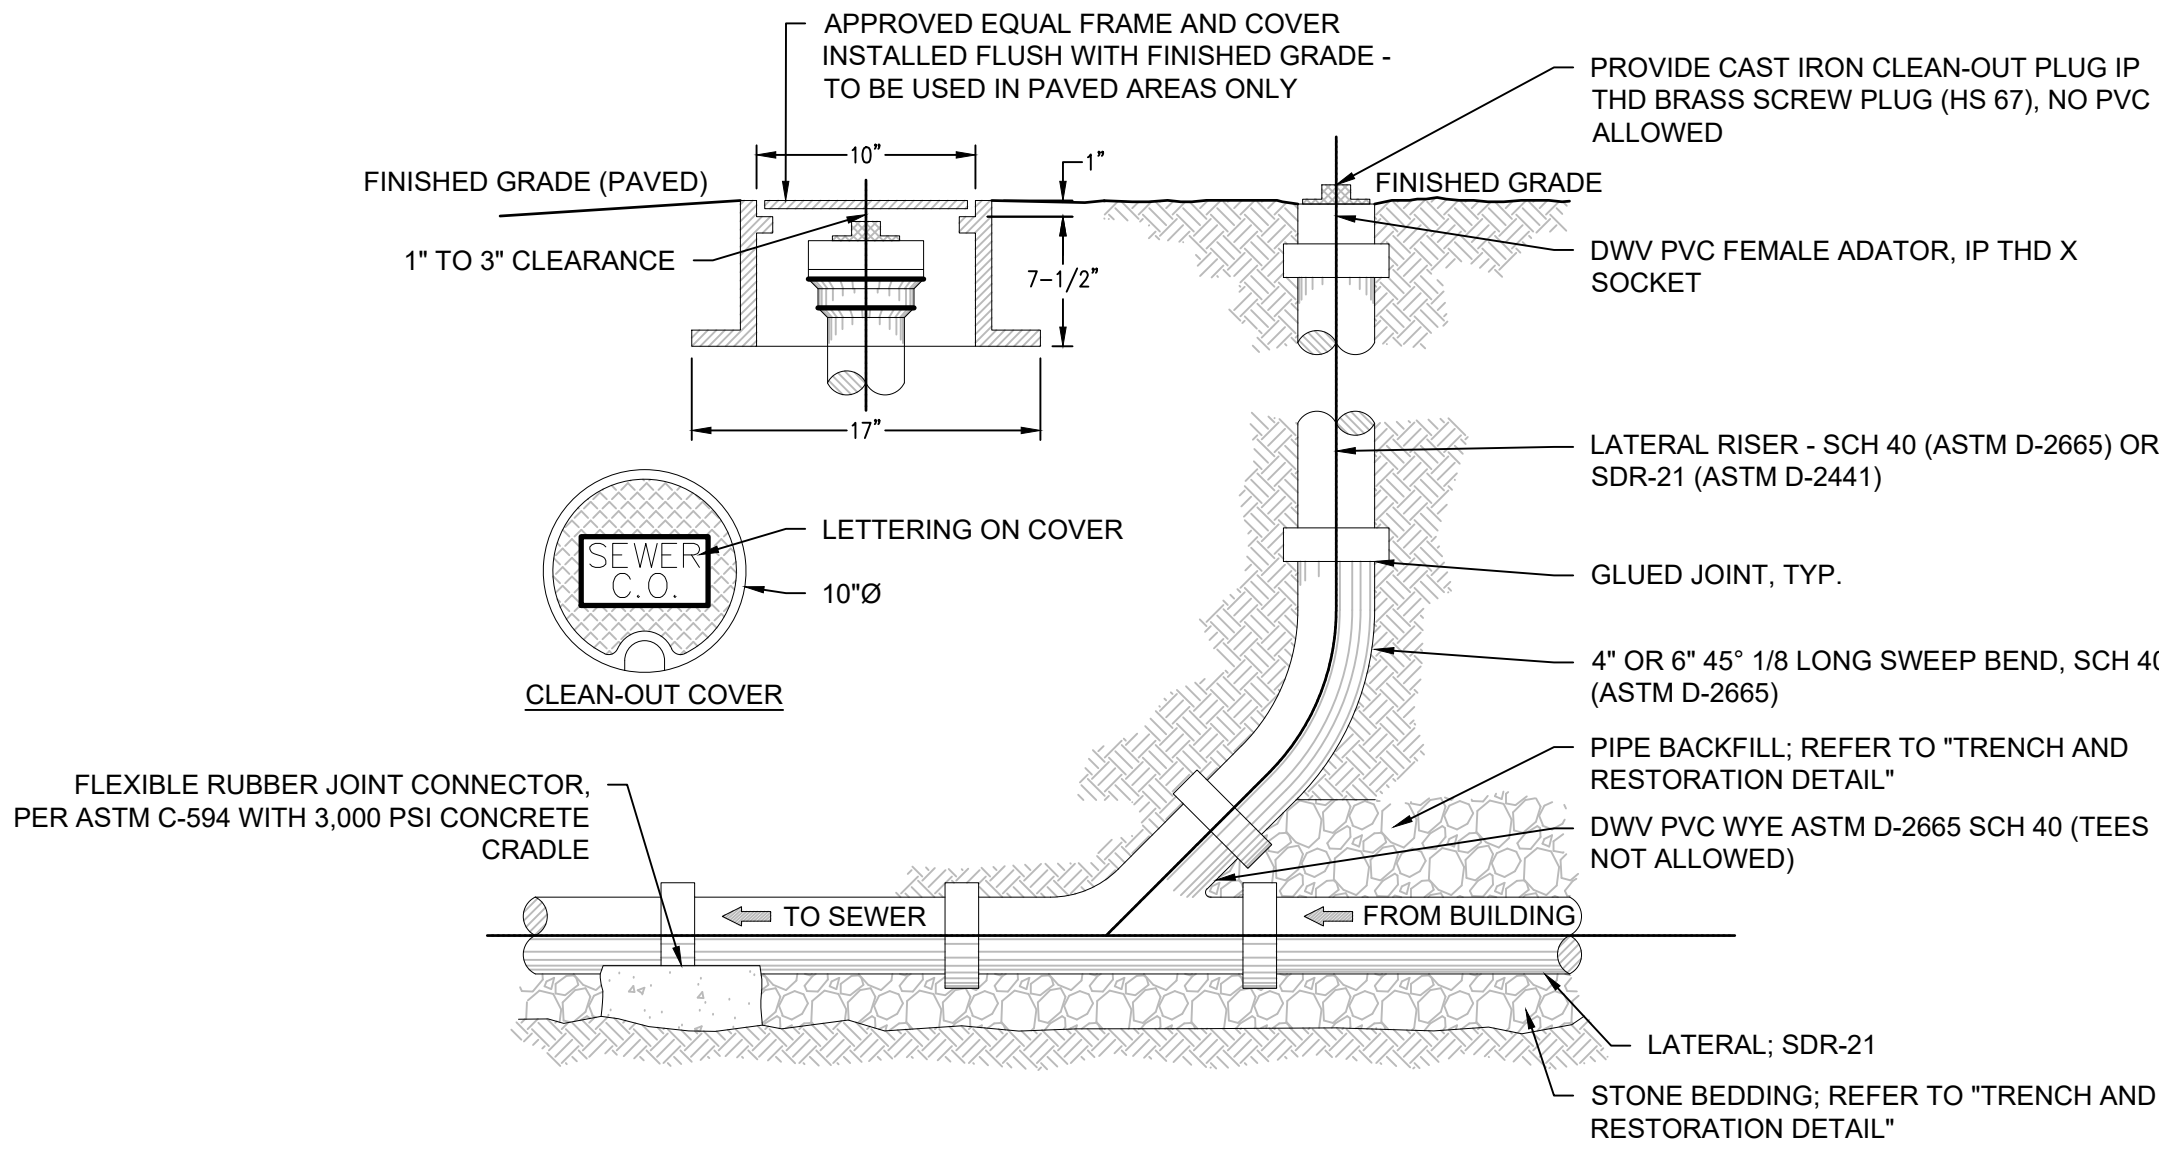

- NOTES:
1. IT IS RECOMMENDED THAT ALL SOLVENT WELD JOINTS BE MADE AS FOLLOWS:
 - CLEAN DRY HUBS AND SPOTS
 - PRIMER APPLIED TO PARTS BEING CONNECTED
 - PVC SOLVENT WELD CEMENT APPLIED DIRECTLY OVER PRIMER
 - PVC TYPE I IS COMPATIBLE FOR SOLVENT WELDING TO SDR-21 OR ANY OTHER PVC TYPE I PIPE MADE TO "STEEL PIPE" OUTSIDE DIMENSIONS
 2. FILL SHALL BE PLACED IN 6" LIFTS AND TAMPED AFTER EACH LIFT.
 3. AVAILABLE LATERAL/CLEANOUT CONFIGURATIONS:
 - 4" x 4" x 4"
 - 6" x 6" x 6"
 - 6" x 6" X 4"

SANITARY SEWER LATERAL CLEAN-OUT


N.T.S.

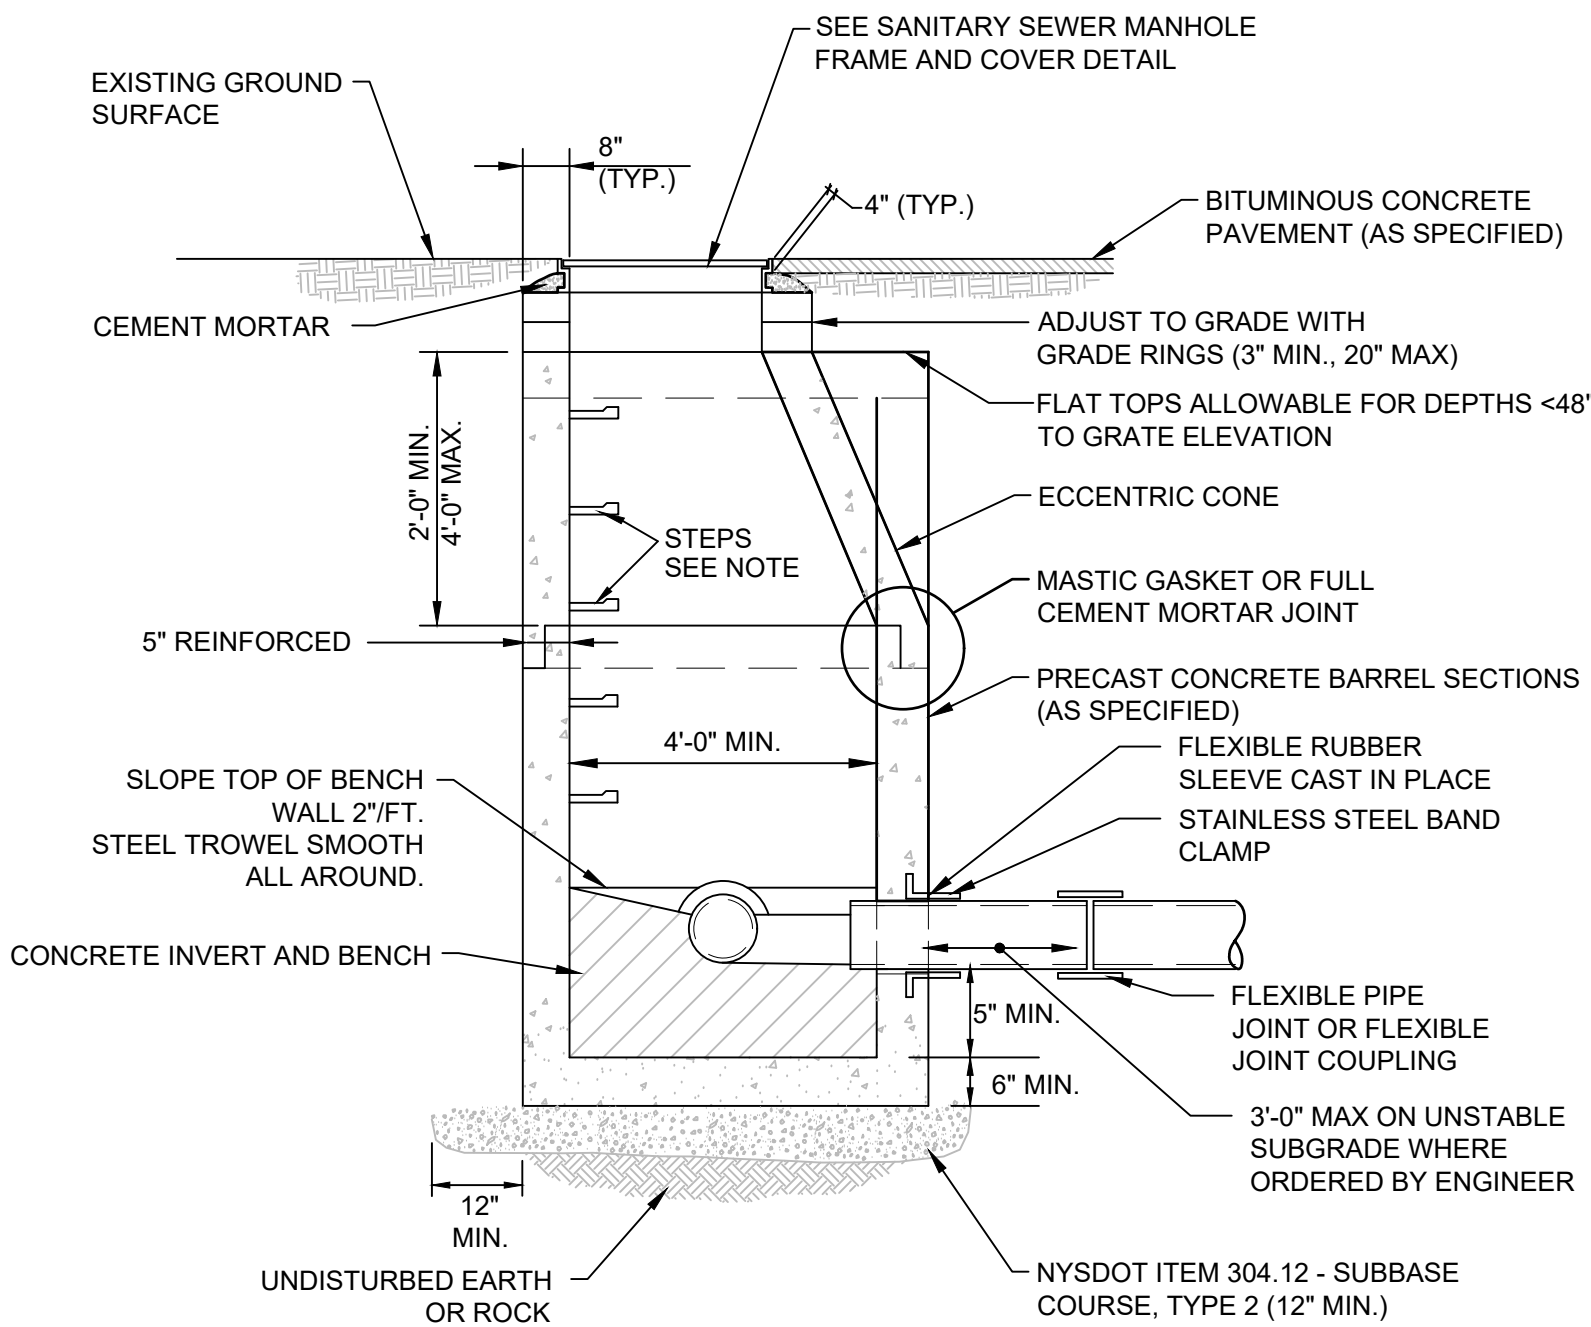

- NOTES:
1. ALUMINUM OR PLASTIC MANHOLE STEPS SHALL BE INSTALLED AT 12" O.C. FOR THE FULL DEPTH OF THE STRUCTURE.
 2. PRECAST REINFORCED CONCRETE MANHOLE SHALL CONFORM TO ASTM C478.
 3. CONCRETE SHALL BE 4000 PSI AT 28 DAYS, 5% AIR ENTRAINED, AND MEET AASHTO H-20 LOADING AS MANUFACTURED BY FORT MILLER CO. OR APPROVED EQUAL.
 4. REINFORCING STEEL SHALL CONFORM TO ASTM A615 - A497.

PRECAST CONCRETE GRAVITY SEWER MANHOLE

N.T.S.

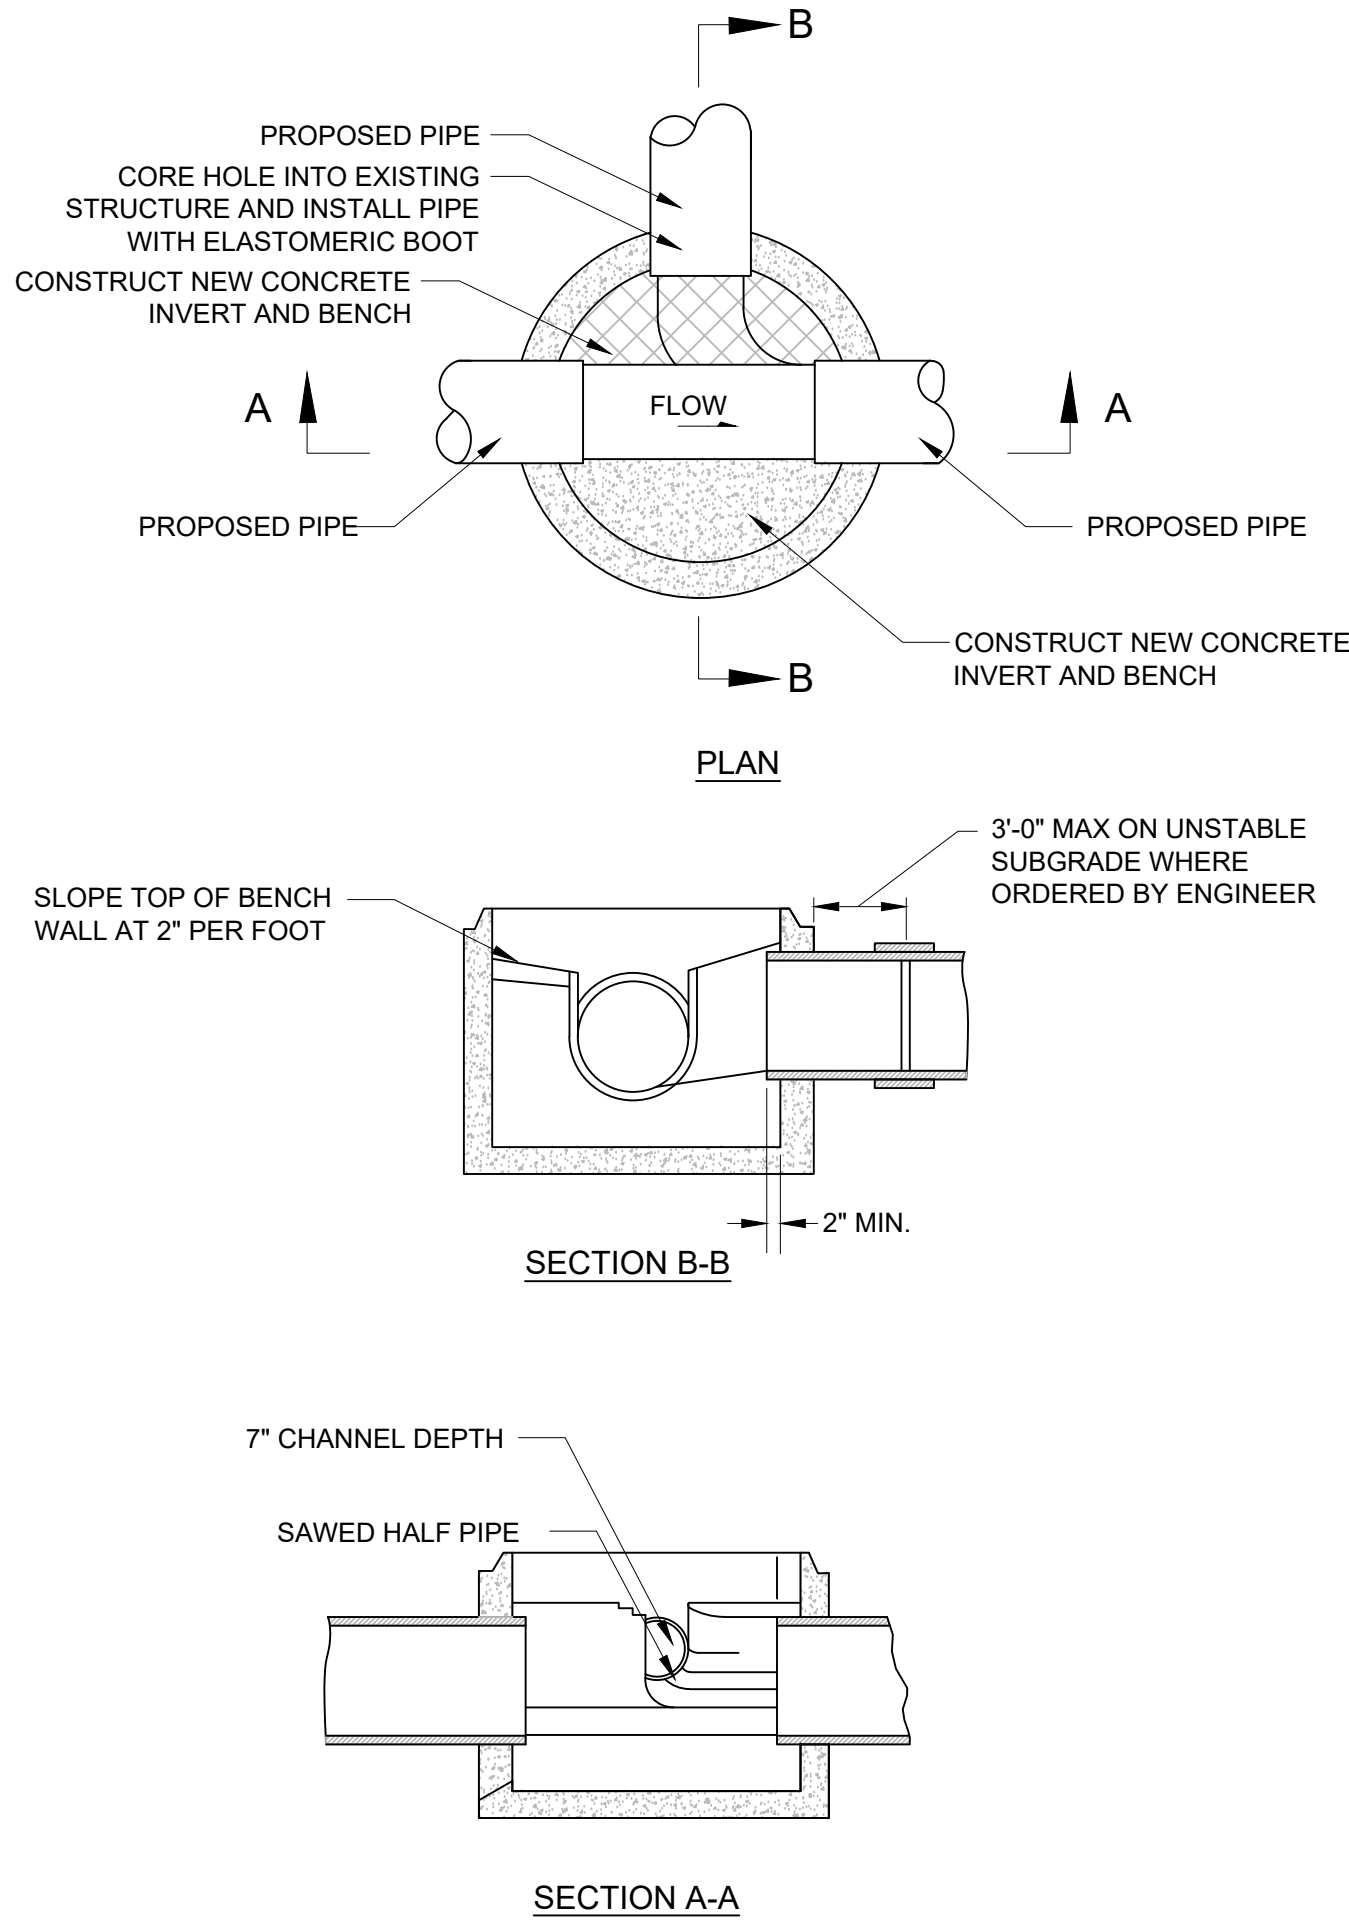

- NOTE:
1. CARE SHALL BE TAKEN TO ENSURE THAT THE INVERTS ARE A SMOOTH CONTINUATION.
 2. INVERT AND SHELF SHALL BE CAST-IN-PLACE CONCRETE 3000 PSI MIN. AND AIR ENTRAINED.

SEWER BOTTOM WITH CHANNEL

N.T.S.



McFarland Johnson
90 EAST AVENUE
SARATOGA SPRINGS, NEW YORK 12866
P:518-580-9380 F:518-580-9383
SaratogaROM@mjinco.com

PROJECT MILESTONE

BID SET

NO.	DATE	DESCRIPTION

CLIENT:
ALBANY PORT DISTRICT COMMISSION

ALBANY, NEW YORK

PROJECT:
**BEACON ISLAND EXPANSION - PHASE 3
WASTE WATER TREATMENT PACKAGE PLANT**

DRAWN	JES
DESIGNED	NSO
CHECKED	AJF
SCALE	1"=40'
DATE	08/13/2025
PROJECT	18641.06



IT IS A VIOLATION OF LAW FOR ANY PERSON, UNLESS THEY ARE ACTING UNDER THE DIRECT DIRECTION OF A LICENSED PROFESSIONAL ENGINEER, ARCHITECT, LANDSCAPE ARCHITECT, OR LAND SURVEYOR, TO ALTER AN ITEM IN ANY WAY. IF AN ITEM BEARING THE STAMP OF A LICENSED PROFESSIONAL IS ALTERED, THE ALTERING ENGINEER, ARCHITECT, LANDSCAPE ARCHITECT, OR LAND SURVEYOR SHALL STAMP THE DOCUMENT AND INCLUDE THE NOTATION "ALTERED BY" FOLLOWED BY THEIR SIGNATURE, THE DATE OF SUCH ALTERATION, AND A SPECIFIC DESCRIPTION OF THE ALTERATION.




DRAWING TITLE

**MISCELLANEOUS
DETAILS**

DRAWING NUMBER

MD-01


N:\BIDDING\ALBANY PORT EXPANSION\DRAWINGS\DWG FILES\SANITARY PACKAGE\PLAN\TBM1810 DOUTL.DWG

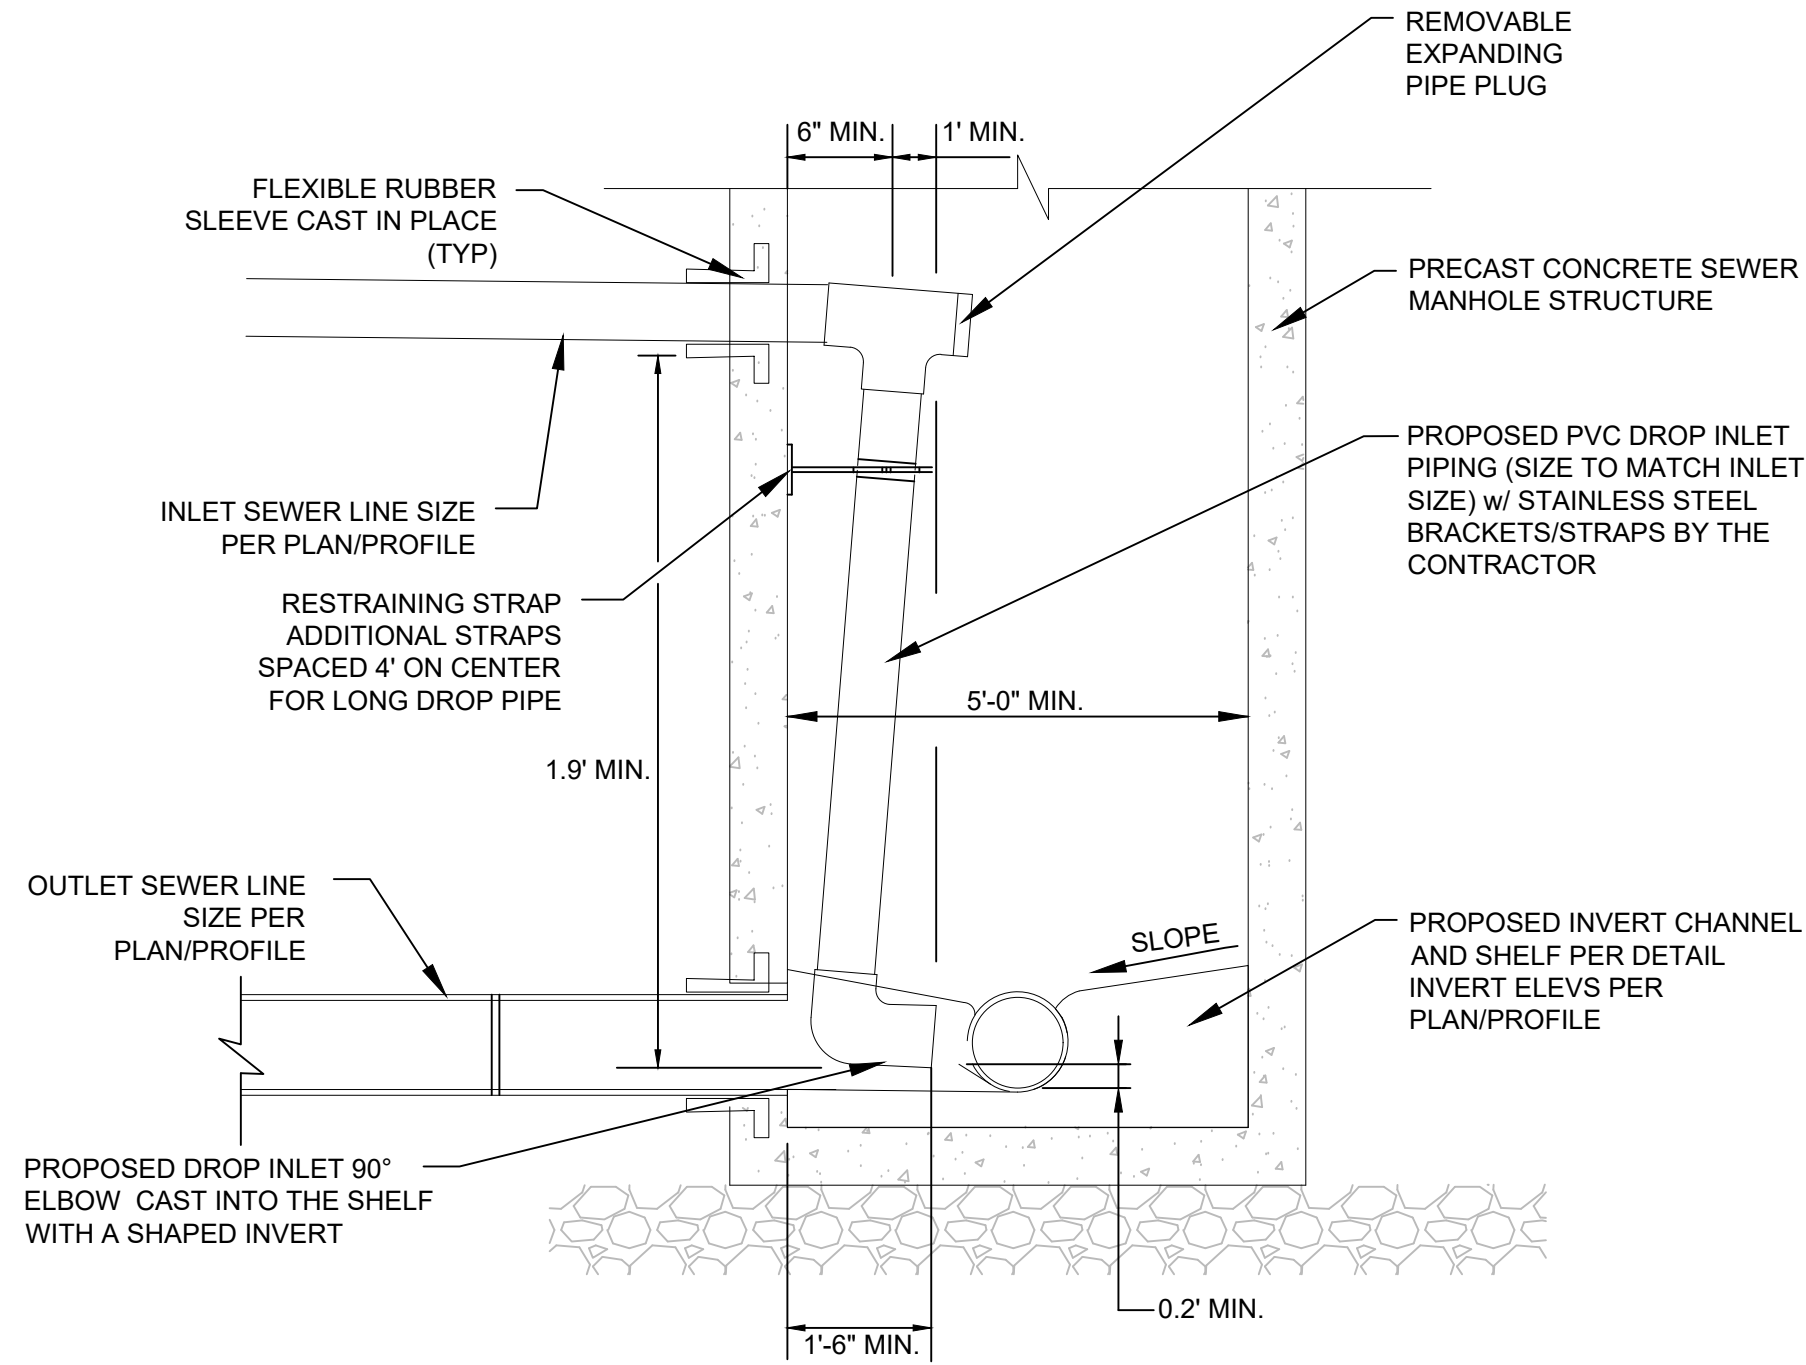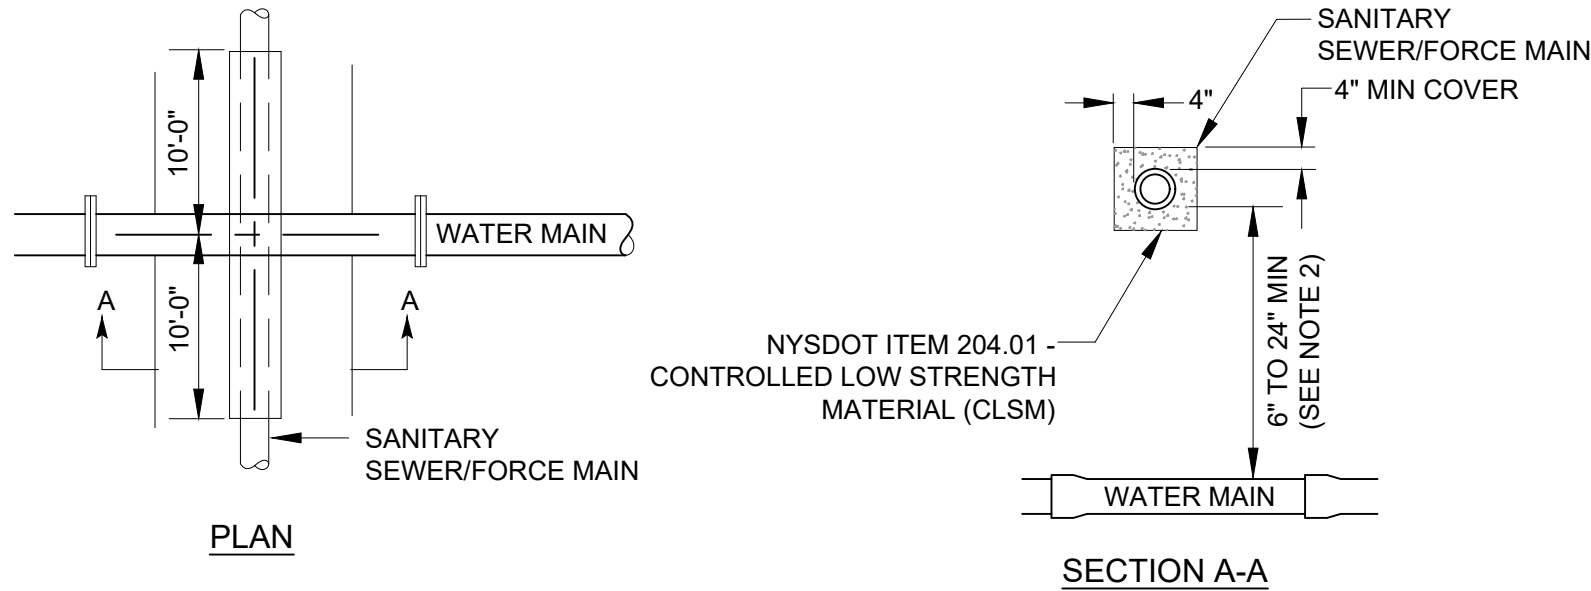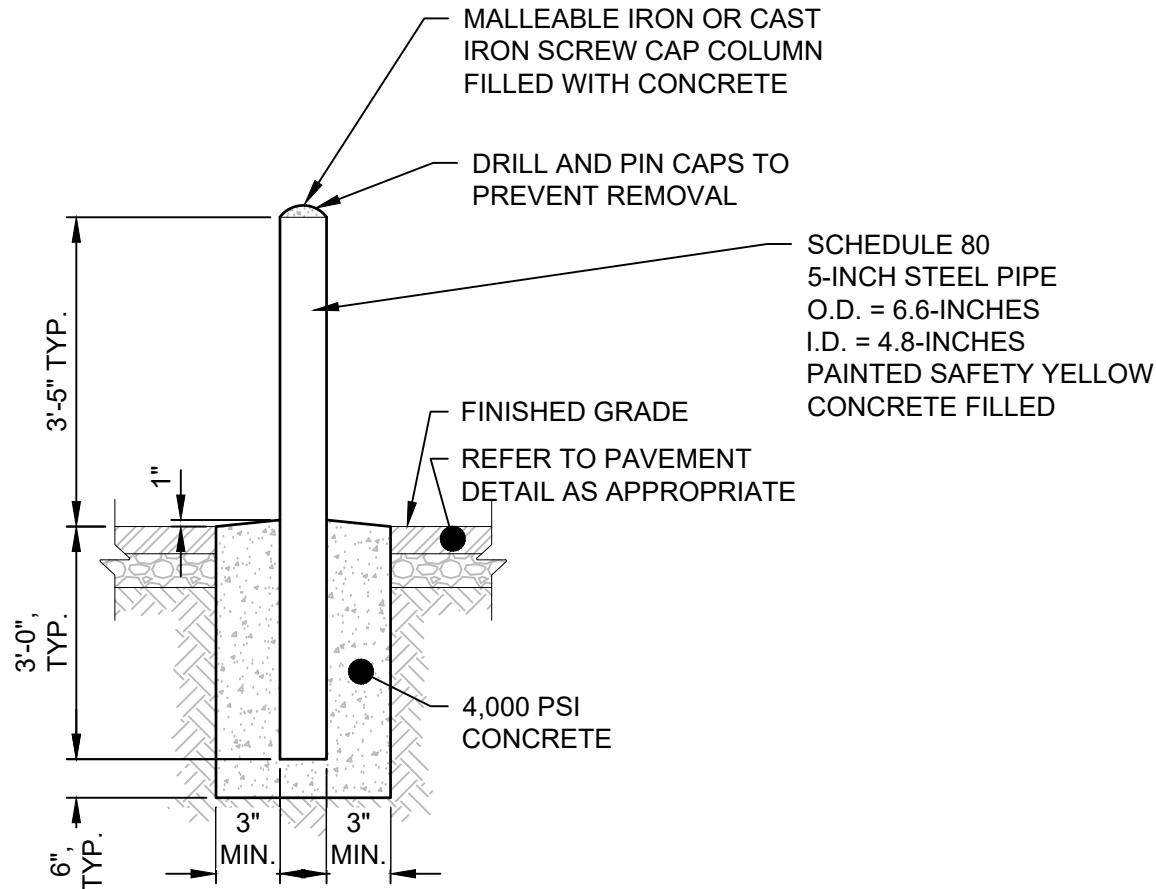


6" GALVANIZED STEEL PIPE BOLLARD
N.T.S.

WATER MAIN/SEWER CROSSING DETAIL
N.T.S.

DROP MANHOLE
N.T.S.

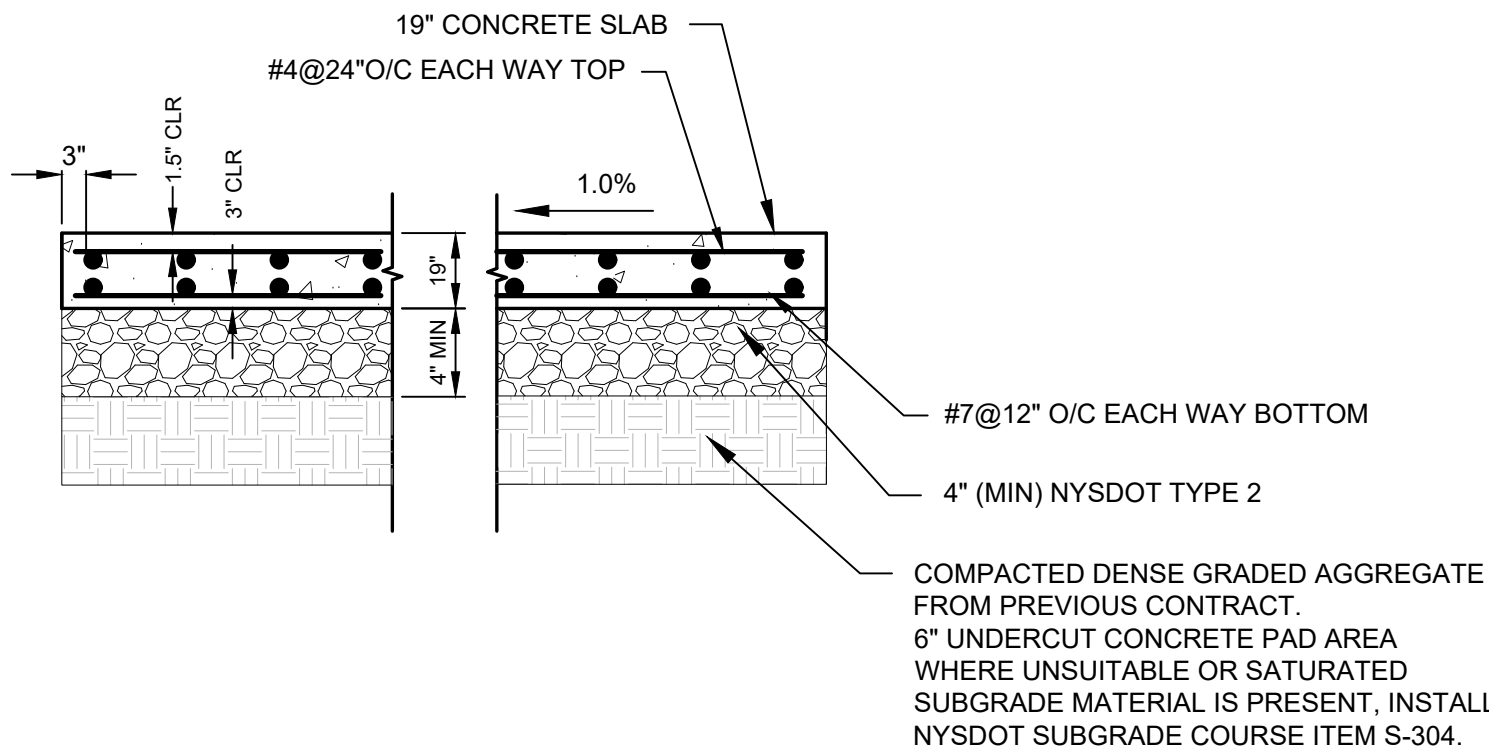

CONCRETE - STUCTURAL SLAB DETAIL (WWTP)
NOT TO SCALE

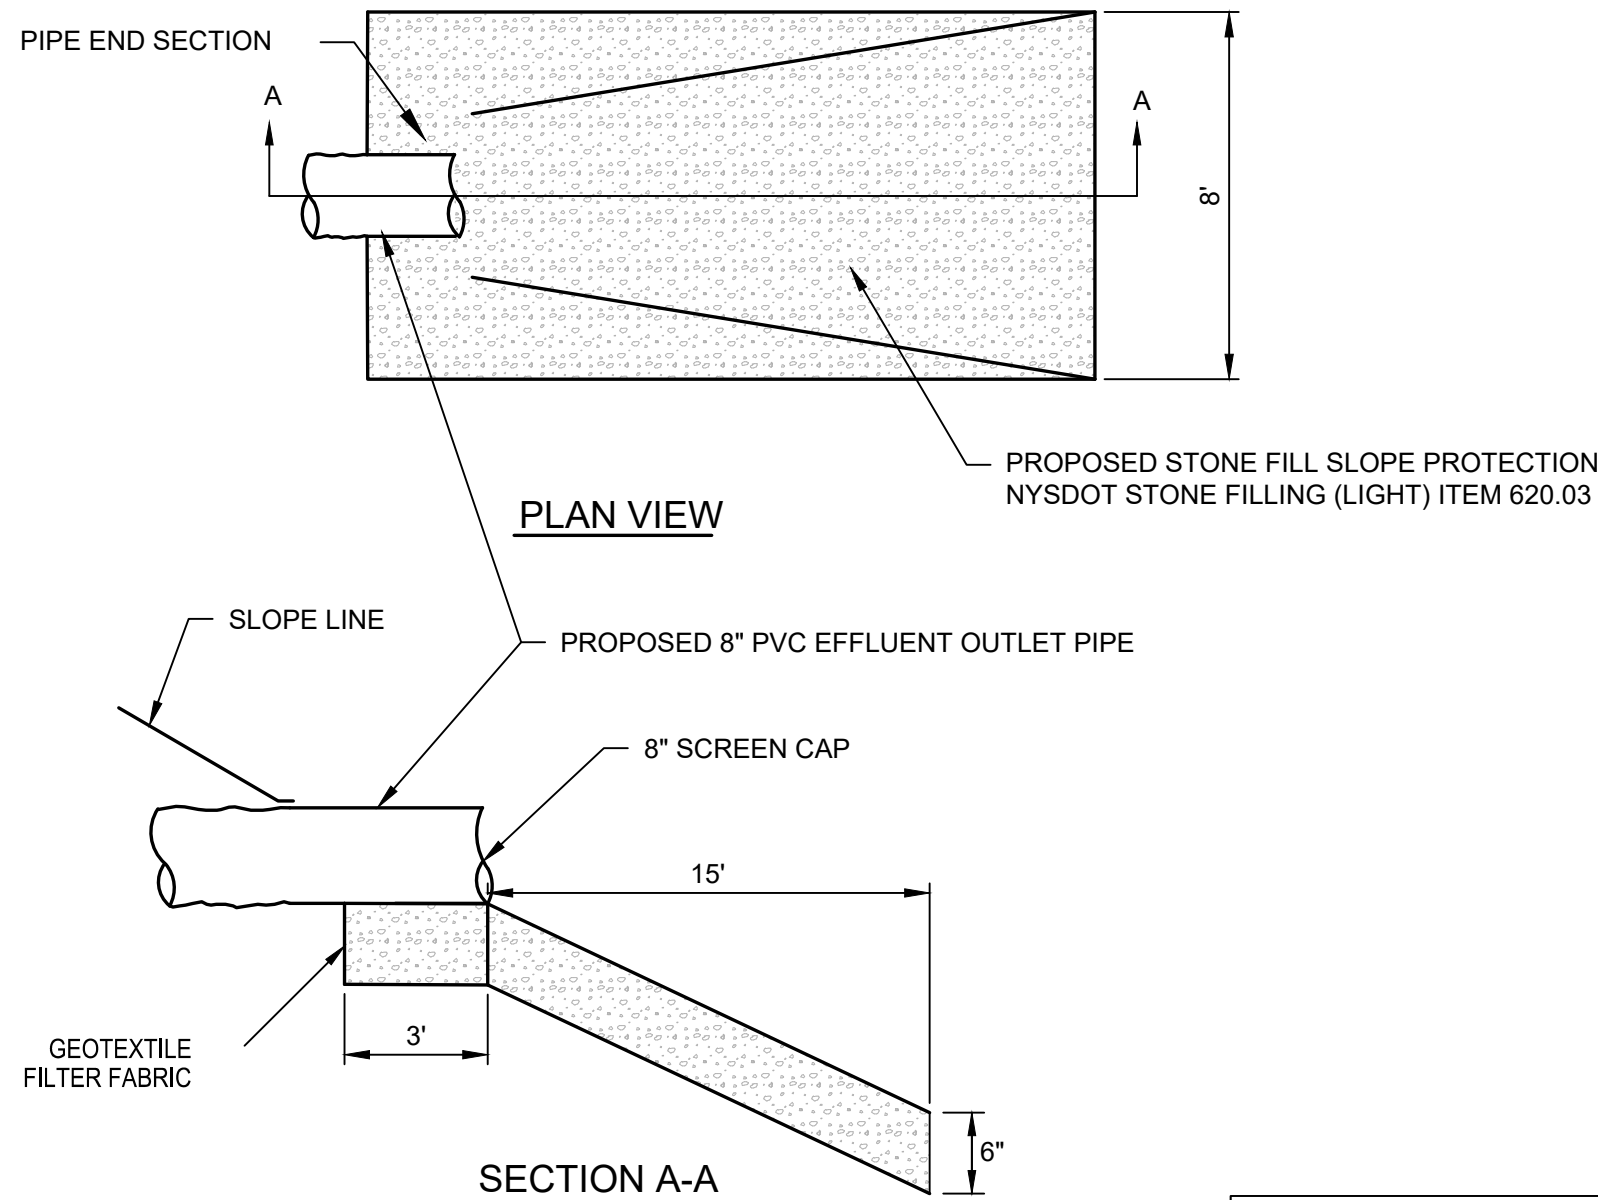

WASTEWATER TREATMENT PLANT OUTLET TO HUDSON RIVER
N.T.S.



McFarland Johnson
90 EAST AVENUE
SARATOGA SPRINGS, NEW YORK 12866
P:518-580-9380 F:518-580-9383
SaratogaROM@mjinc.com

PROJECT MILESTONE
BID SET

NO.	DATE	DESCRIPTION

CLIENT:
ALBANY PORT DISTRICT COMMISSION

ALBANY, NEW YORK

PROJECT:
**BEACON ISLAND EXPANSION - PHASE 3
WASTE WATER TREATMENT PACKAGE PLANT**

DRAWN	JES
DESIGNED	NSO
CHECKED	AJF
SCALE	1"=40'
DATE	08/13/2025
PROJECT	18641.06




IT IS A VIOLATION OF LAW FOR ANY PERSON, UNLESS THEY ARE ACTING UNDER THE DIRECT DIRECTION OF A LICENSED PROFESSIONAL ENGINEER, ARCHITECT, LANDSCAPE ARCHITECT, OR LAND SURVEYOR, TO ALTER AN ITEM IN ANY WAY. IF AN ITEM BEARING THE STAMP OF A LICENSED PROFESSIONAL IS ALTERED, THE ALTERING ENGINEER, ARCHITECT, LANDSCAPE ARCHITECT, OR LAND SURVEYOR SHALL STAMP THE DOCUMENT AND INCLUDE THE NOTATION "ALTERED BY" FOLLOWED BY THEIR SIGNATURE, THE DATE OF SUCH ALTERATION, AND A SPECIFIC DESCRIPTION OF THE ALTERATION.

DRAWING TITLE
**MISCELLANEOUS
DETAILS**

DRAWING NUMBER
MD-02

SHEET INDEX		
SHEET	DRAWING	TITLE
01	G1.0	COVER
02	P1.0	PROCESS DIAGRAM
03	C1.0	GENERAL ARRANGEMENT : PACKAGE PLANT
04	C1.1	GENERAL ARRANGEMENT : LIFT STATION
05	C1.2	GENERAL ARRANGEMENT : FLOW METER VAULT

3D MODEL AND ISOMETRIC VIEWS ARE SHOWN AS TYPICAL OF DELTA TREATMENT SYSTEMS PRODUCTS. THE MODEL ON THIS PROJECT MAY VARY SLIGHTLY FROM THE IMAGE SHOWN ON THE COVER SHEET. REFERENCE THE PROCESS AND GENERAL ARRANGEMENT SHEETS FOR ADDITIONAL DETAIL.

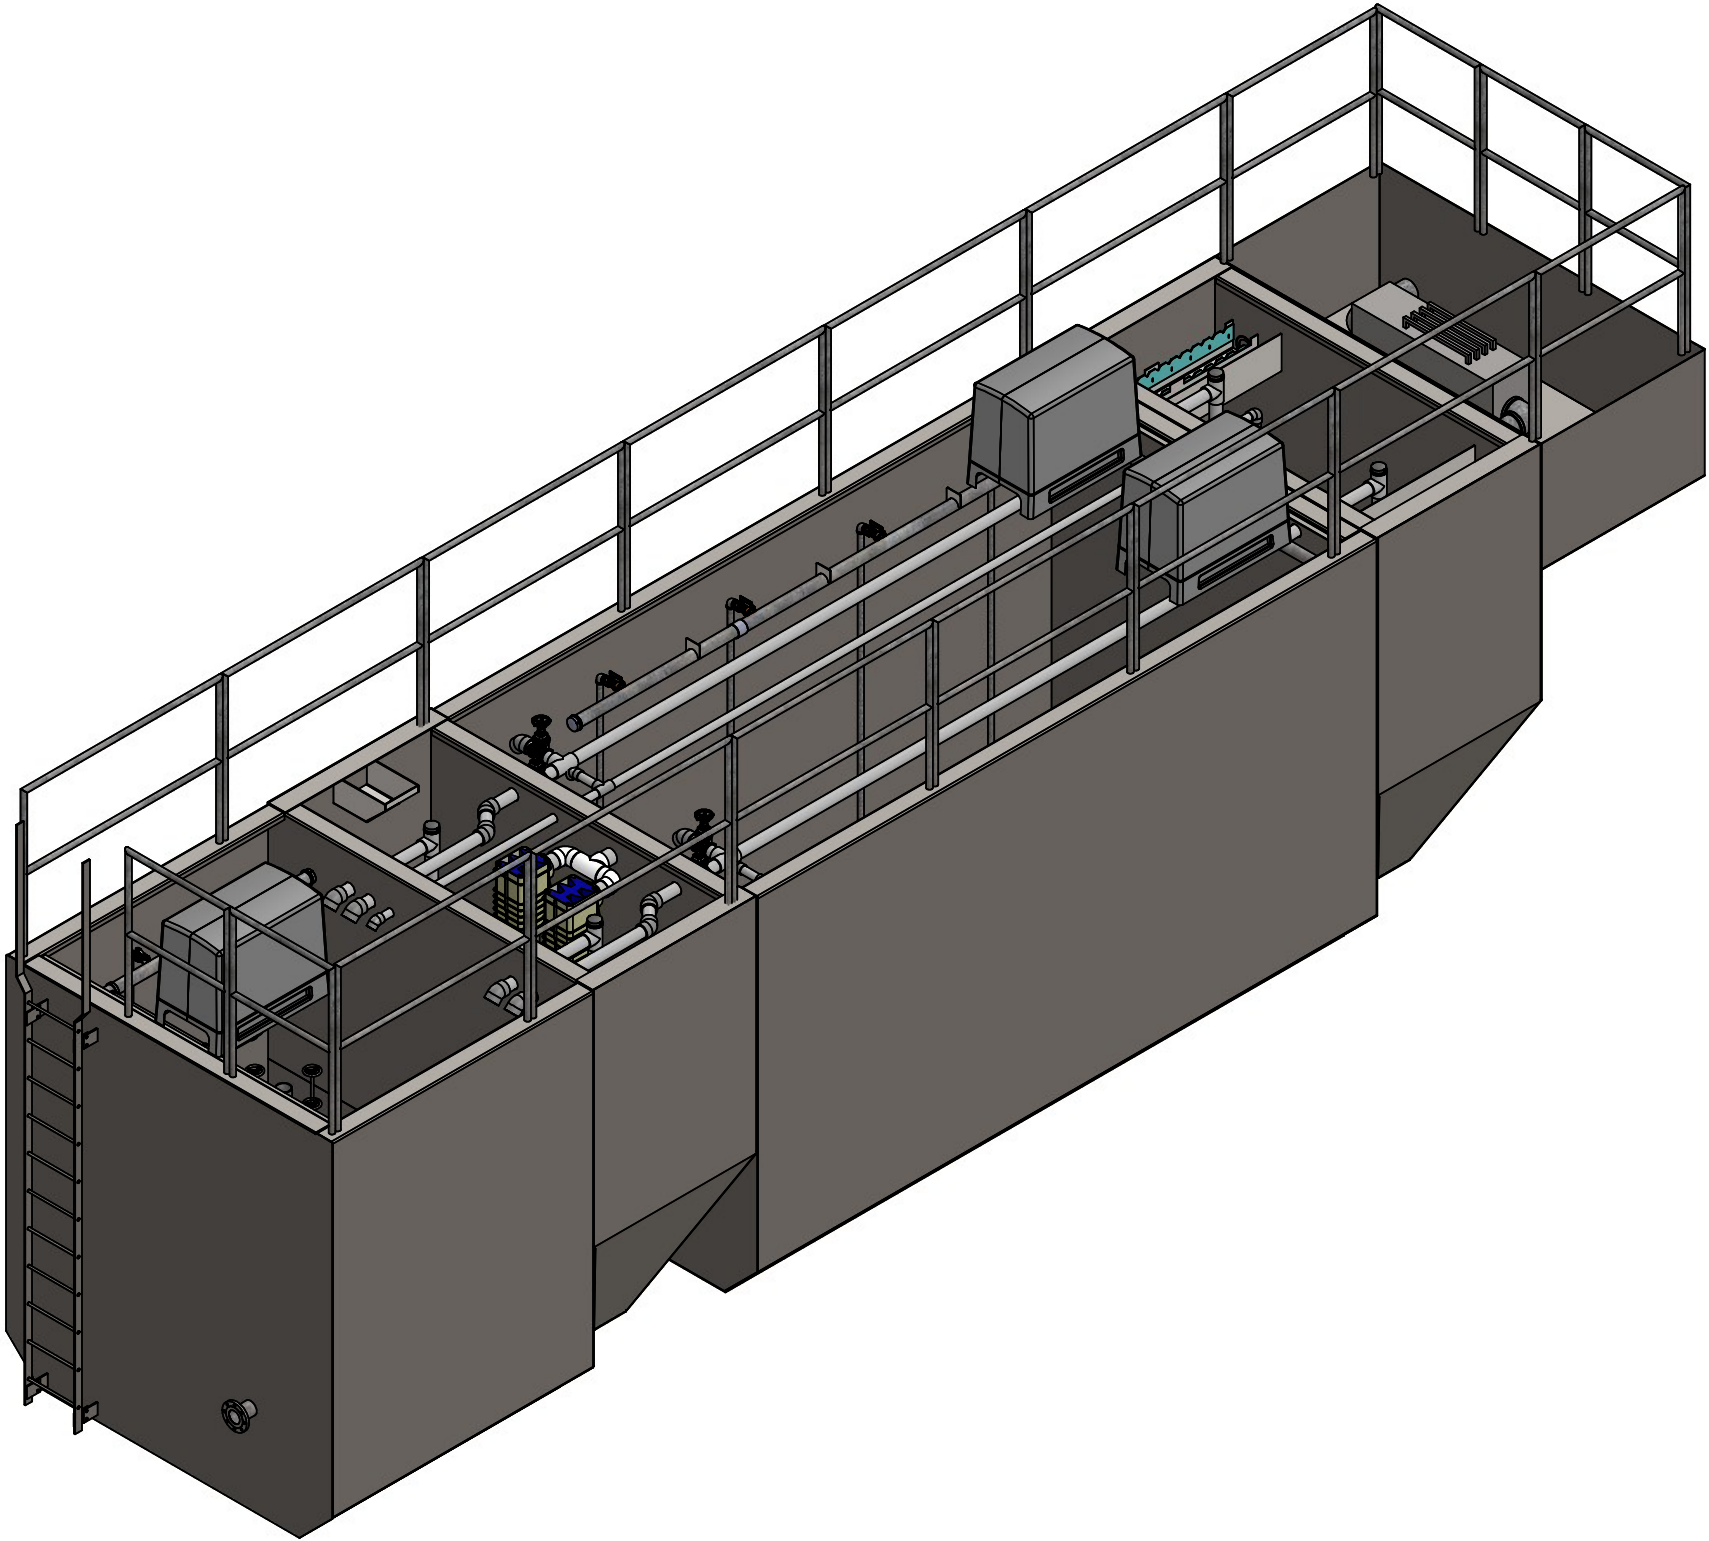

CONFIDENTIAL

PRELIMINARY

NO.	DATE	INITIALS	DESCRIPTION
A	01/25/23	KJS	REV'D PER DEC COMMENTS.



INFILTRATOR WATER TECHNOLOGIES, LLC
4 BUSINESS PARK RD., OLD SAYBROOK, CT 06475
WWW.INFILTRATORWATER.COM
PHONE: (800) 221-4436 / EMAIL: INFO@INFILTRATORWATER.COM

COPYRIGHT (C) 2025 INFILTRATOR WATER TECHNOLOGIES, LLC (IWT). INFORMATION CONTAINED HEREIN IS CONFIDENTIAL AND IS THE PROPERTY OF IWT. NO PART OF THIS DRAWING SHALL BE REPRODUCED, DISTRIBUTED, DISCLOSED, OR USED BY ANY PERSON OR ORGANIZATION, IN WHOLE OR IN PART, WITHOUT THE PRIOR WRITTEN PERMISSION OF IWT. THIS INFORMATION IS BASED ON SPECIFIC INPUT PARAMETERS AND IS FOR BUDGETARY OR PRELIMINARY USE ONLY. USE AND INTERPRETATION OF THIS INFORMATION AND DETERMINING THE APPLICABILITY TO A SPECIFIC PROJECT IS AT THE SOLE DISCRETION OF THE USER AND/OR THE ENGINEER OF RECORD.

PORT OF ALBANY EXPANSION WWTP
BETHLEHEM, NY

COVER

HORIZ. SCALE N/A	PROJECT NO. 21-0161
VERT. SCALE N/A	DATE 07/30/2021
DRAWN BY KJS	DESIGNED BY AOB
DRAWING NO. G1.0	SHEET NO. 01 of 05

PROCESS DIAGRAM NOTES

1. THE DRAWINGS DEPICTED HEREIN REPRESENT PRELIMINARY LAYOUT(S) OF A WASTEWATER TREATMENT SYSTEM CAPABLE OF TREATING THE DESIGN INFLUENT FLOW AND LOAD TO THE EFFLUENT WATER QUALITY DENOTED IN THE EFFLUENT WASTeload SUMMARY.

2. THE PROCESS SCHEMATIC SHOWS THE GENERAL FLOW LAYOUT. SPECIFIC REACTOR COMPONENTS, SIZES, AND CONFIGURATIONS MAY DIFFER. REFER TO ARRANGEMENT DRAWINGS FOR DETAILS.

3. PRELIMINARY BASIN SIZING IS PROVIDED FOR INFORMATIONAL PURPOSES ONLY. FINAL DESIGN VALUES SHALL BE ESTABLISHED BY THE ENGINEER OF RECORD.

4. SEE THE PROJECT SPECIFIC QUOTE FOR MORE INFORMATION REGARDING SCOPE OF SUPPLY AND CORRESPONDING TERMS AND CONDITIONS.

5. ENTIRE SYSTEM TO BE PROVIDED WITH CONTROL PANEL(S) FOR ALL EQUIPMENT.

-  DIAPHRAGM VALVE
-  GLOBE/NEEDLE VALVE
-  BALL VALVE
-  CHARACTERIZED BALL VALVE
-  BALL CHECK VALVE
-  PLUG VALVE
-  BUTTERFLY VALVE
-  GATE VALVE
-  3-WAY VALVE

-  CHECK VALVE
-  BLOWER
-  MECHANICAL PUMP
-  AIR LIFT PUMP
-  MIXER
-  FLOW METER
-  CHEMICAL DOSING PUMP
-  FILTER
-  ULTRAVIOLET DISINFECTION UNIT
-  BAR SCREEN
-  MECHANICAL BAR SCREEN
-  TABLET FEEDER
-  DISC FILTER

WASTeload SUMMARY:

INFLUENT WASTeload AS PROVIDED BY ENGINEER OF RECORD

280 mg/L (26 LB/D) BOD₅

300 mg/L (28 LB/D) TSS

7.0-8.0 pH (ASSUMED)

68 F (20 C) WATER TEMPERATURE (ASSUMED)

EFFLUENT TARGETS

30 mg/L BOD₅ 30-D AVERAGE

30 mg/L TSS 30-D AVERAGE

200 N/100 mL FCB 30-D GEO. MEAN

ORGANIC LOADING

14.9 LB BOD/D/KCF (EXTENDED AERATION)

IWT MODEL BASIS A-13.0 (w/ MODIFICATIONS)

AERATION SYSTEM DESIGN

AOR: 43 LB O₂/D

SOTR: 68 LB O₂/D

PROCESS AIR DEMAND: 54 SCFM

RAS/WAS AIRLIFT DEMAND: 40 SCFM

SCUM AIRLIFT DEMAND: 32 SCFM

TOTAL MAIN AIR DEMAND: 126 SCFM

SITE ELEVATION: 50 FT AMSL (ASSUMED)

MAXIMUM AIR TEMPERATURE: 115 F (ASSUMED)

MINIMUM PROCESS AIR INLET FLOW: 148 ICFM

BLOWER AIRFLOW: 1 DUTY/1 STANDBY, 148 ICFM @ 4.8 PSIG

SELECTED BLOWER: GARDNER DENVER MODEL 4M @ 1,700 RPM

SELECTED MOTOR: 7.5 HP

SOLIDS HOLDING MIXING AIR DEMAND

30 SCFM / 1,000 CF x 0.76 KCF = 23 SCFM :: 27 ICFM

BLOWER AIRFLOW: 1 DUTY/0 STANDBY, 27 ICFM @ 4.8 PSIG

SELECTED BLOWER: GARDNER DENVER MODEL 2M @ 2,680 RPM


SELECTED MOTOR: 1.5 HP

TANK SIZES							
TANK	VESSEL #	QTY	WIDTH (FT)	LENGTH (FT)	HEIGHT (FT)	SWD (FT)	VOLUME (GAL)
LIFT STATION	1	1	4 (DIA.)	4 (DIA.)	17.5	1.5 MIN. 4 MAX.	380 TOTAL 230 OPERATIONAL
PRIMARY CLARIFIER	2	1	10	5	11	9.5	2,400
AERATION	2	1	10	19	11	9.25	13,100
SECONDARY CLARIFIER	2	1	10	5	11	9.25	2,300
DISINFECTION	2	1	10	5	3.33	0.1*	-
SOLIDS HOLDING	2	1	10	8	11	9.5	5,700
TOTAL VESSEL 2	-	-	10	42	11	-	-
EFFLUENT FLOW METER VAULT	3	1	4 (DIA.)	4 (DIA.)	6	-	-

ALL DIMENSIONS ARE INSIDE OF TANK UNLESS NOTED OTHERWISE.
*DIMENSION REPRESENTS EFFLUENT INVERT, NOT SWD.

MOTOR LOADS					
DEVICE	QTY	CONCURRENTLY OPERATING	POWER (HP)	VOLTAGE (V)	FULL LOAD CURRENT (A)
LIFT STATION PUMP	2	1	0.5	460V - 3PH	2.7
MAIN AIR BLOWER	2	1	7.5	460V - 3PH	9.5
UV SYSTEM	2	2	0.34	115V - 1PH	2.8
EFFLUENT FLOW METER	1	1	N/A	N/A	N/A
SOLIDS HOLDING MIXING BLOWER	1	1	1.5	260V - 3PH	1.9

FLOW SUMMARY			
FLOW PARAMETER	GPD	GPH	GPM
AVERAGE DAILY FLOW (ADF)	11,200	470	7.8
PEAK DAILY FLOW (PDF)	28,000	1,200	19
PEAK HOURLY FLOW (PHF)	44,800	1,900	31
RAS/WAS @ 0.5 x ADF	5,600	230	3.9
RAS/WAS @ 1.5 x ADF	16,800	700	12

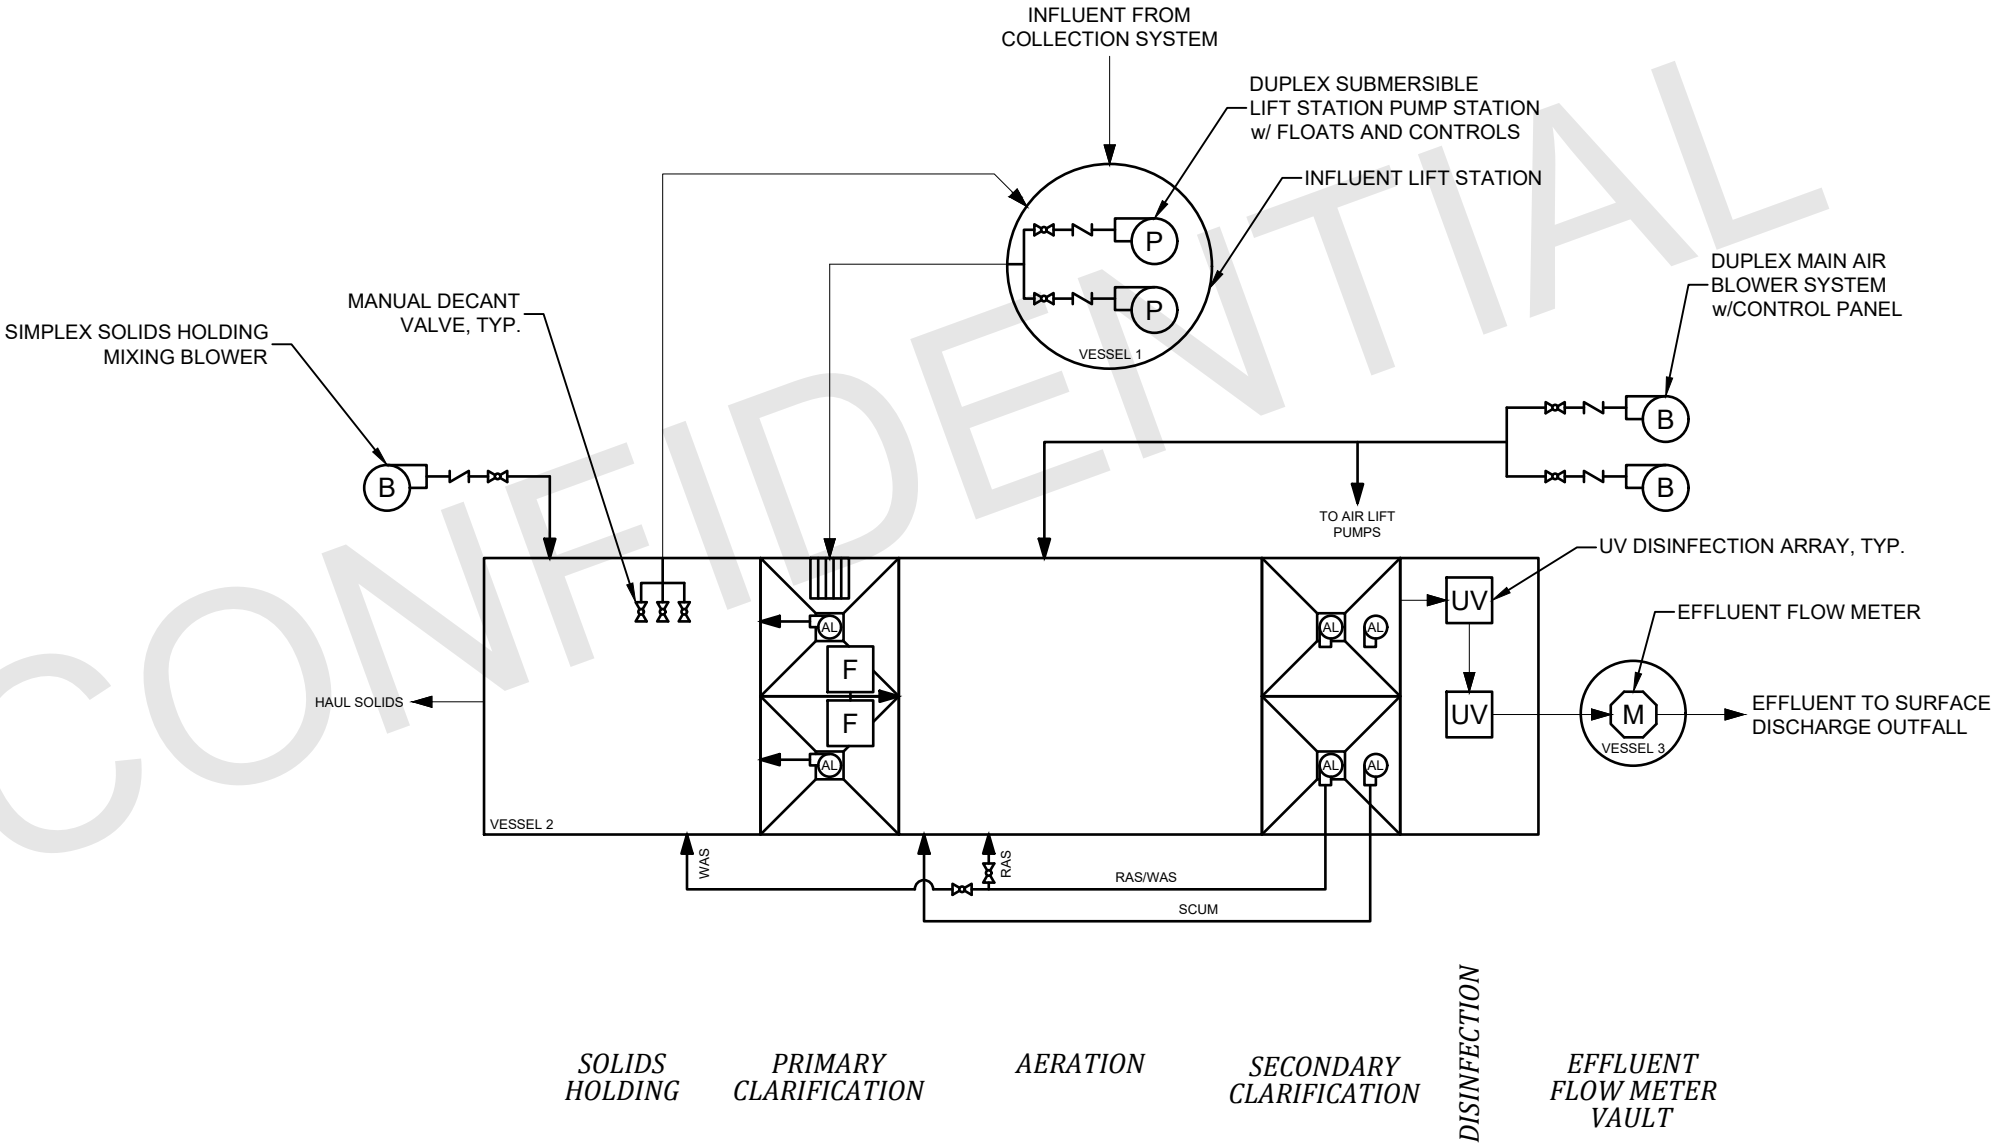

CONFIDENTIAL

PRELIMINARY

REV.	DATE	INITIALS	DESCRIPTION
A	06/30/21	AOB	QA/QC REVISIONS
B	07/01/21	AOB	EFFLUENT UNIT OPS ADDED
C	04/06/22	KJS	REVISED FLOW PER EOR
D	04/27/22	KJS	MOTOR LOAD/EQUIP. TABLE ADDED
E	06/16/22	JLS	REVISED SITE POWER TO 3PH 460V
F	01/25/23	JLS	REV'D PER DEC COMMENTS
G	08/22/25	KUJ	ADDED UV CHAMBER, UPDATE DESIGN








INTEGRATOR WATER TECHNOLOGIES, LLC
4 BUSINESS PARK RD, OLD SAYBROOK, CT 06475
WWW.INTEGRATORWATER.COM
PHONE: (800) 221-4436 / EMAIL: INFO@INTEGRATORWATER.COM

COPYRIGHT (C) 2025 INTEGRATOR WATER TECHNOLOGIES, LLC (IWT). INFORMATION CONTAINED HEREIN IS CONFIDENTIAL AND IS THE PROPERTY OF IWT. NO PART OF THIS DRAWING SHALL BE REPRODUCED, DISTRIBUTED, DISCLOSED, OR USED BY ANY PERSON OR ORGANIZATION, IN WHOLE OR IN PART, WITHOUT THE PRIOR WRITTEN PERMISSION OF IWT. THIS INFORMATION IS BASED ON SPECIFIC INPUT PARAMETERS AND IS FOR BUDGETARY OR PRELIMINARY USE ONLY. USE AND INTERPRETATION OF THIS INFORMATION AND DETERMINING THE APPLICABILITY TO A SPECIFIC PROJECT IS AT THE SOLE DISCRETION OF THE USER AND/OR THE ENGINEER OF RECORD.

PORT OF ALBANY EXPANSION WWTP BETHLEHEM, NY	
PROCESS DIAGRAM	

HORIZ. SCALE N/A	PROJECT NO. 21-0161
VERT. SCALE N/A	DATE 06/29/2021
DRAWN BY AOB	DESIGNED BY AOB
DRAWING NO. P1.0	SHEET NO. 02 of 05

- GENERAL ARRANGEMENT NOTES
- THESE DRAWINGS DEPICT PRELIMINARY LAYOUT(S) OF A WASTEWATER TREATMENT SYSTEM CAPABLE OF TREATING THE DESIGN AVERAGE INFLUENT FLOW AND LOAD TO THE EFFLUENT WATER QUALITY DENOTED IN THE WASTELOAD SUMMARY.
 - THE EQUIPMENT ARRANGEMENT/LAYOUT IS SCHEMATIC IN NATURE AND SOME OBJECTS MAY NOT BE DRAWN TO SCALE. REFER TO THE ENGINEER-OF-RECORD PROJECT DOCUMENTS FOR FINAL SITE AND/OR EQUIPMENT ARRANGEMENT.
 - ALL REACTORS SHALL BE CONSTRUCTED OF A36 CARBON STEEL, MINIMUM 1/4" THICKNESS, PER ENGINEER-OF-RECORD REQUIREMENTS.
 - BLOWERS, WEIRS, CONTROL PANELS, AND VARIOUS SMALL PARTS SHALL BE SHIPPED UNASSEMBLED AND SECURELY PACKAGED, TO BE INSTALLED BY CONTRACTOR. REFER TO MANUFACTURER'S INSTALLATION INSTRUCTIONS FOR ADDITIONAL DETAIL.
 - CONTRACTOR TO PROVIDE AND INSTALL ALL FIELD PIPING AND SECURE ALL EQUIPMENT CONNECTIONS AS SHOWN IN THE ENGINEER OF RECORD'S PROJECT DOCUMENTS.
 - REACTORS AND INTERNAL DEVICES SHALL BE INSTALLED PLUMB AND LEVEL.
 - SEE THE PROJECT SPECIFIC QUOTE FOR MORE INFORMATION REGARDING SCOPE OF SUPPLY AND CORRESPONDING TERMS AND CONDITIONS.

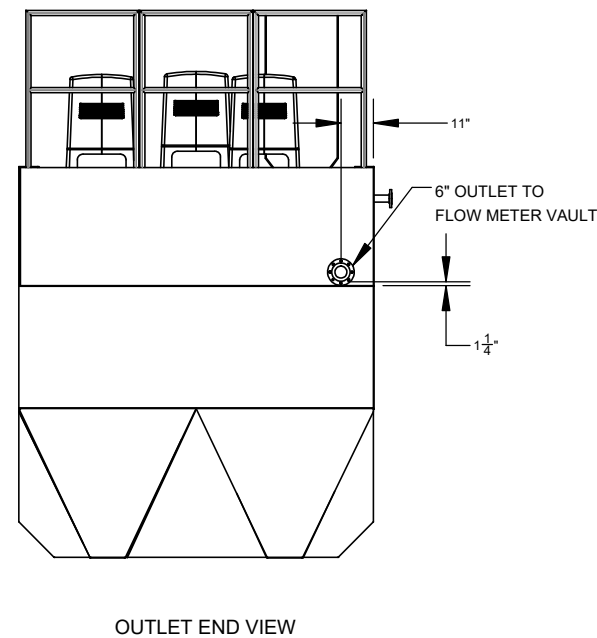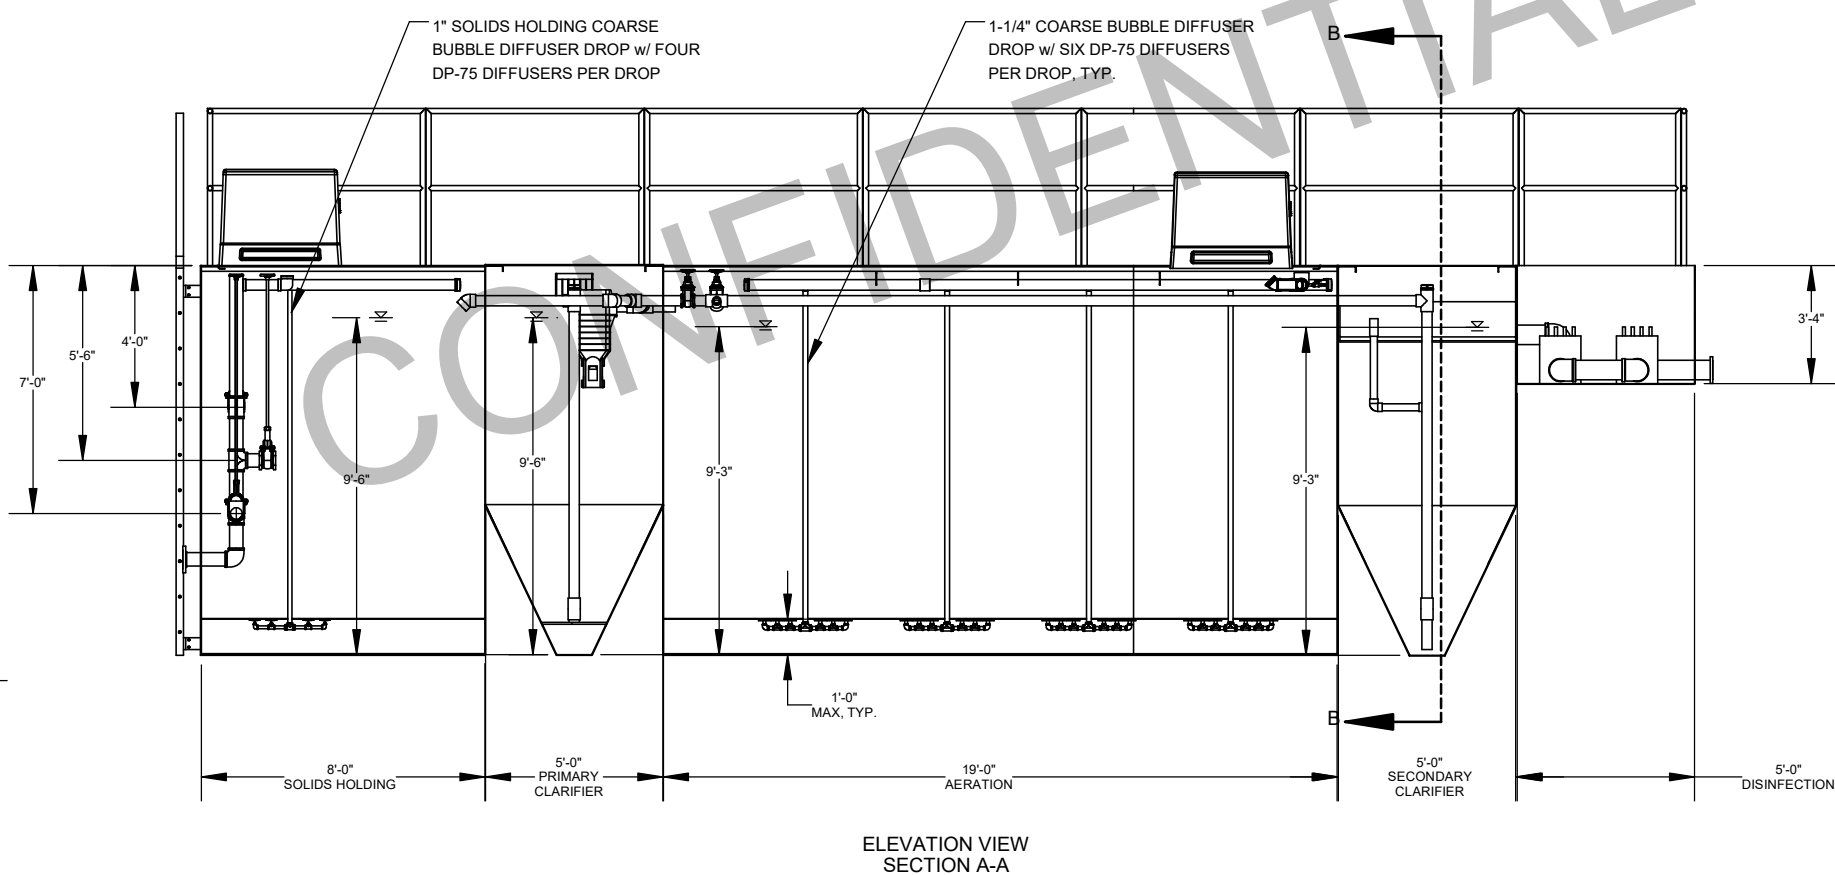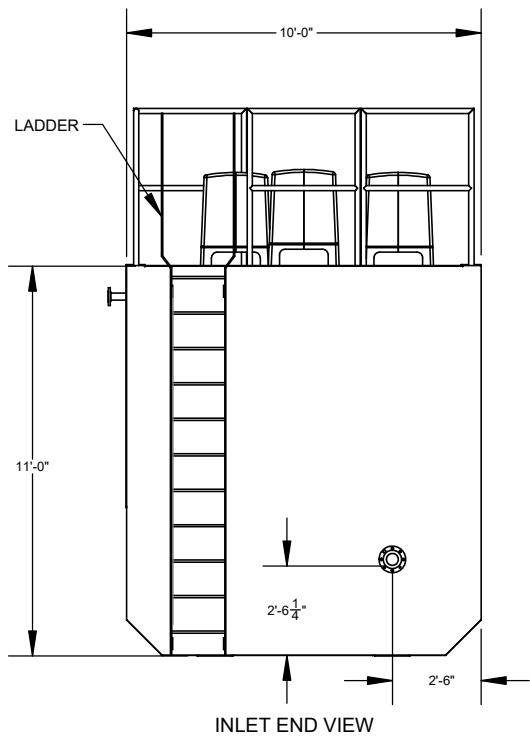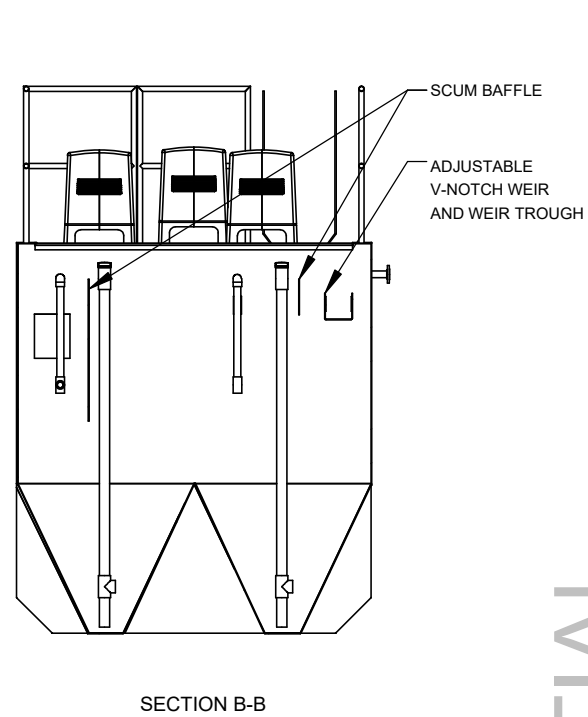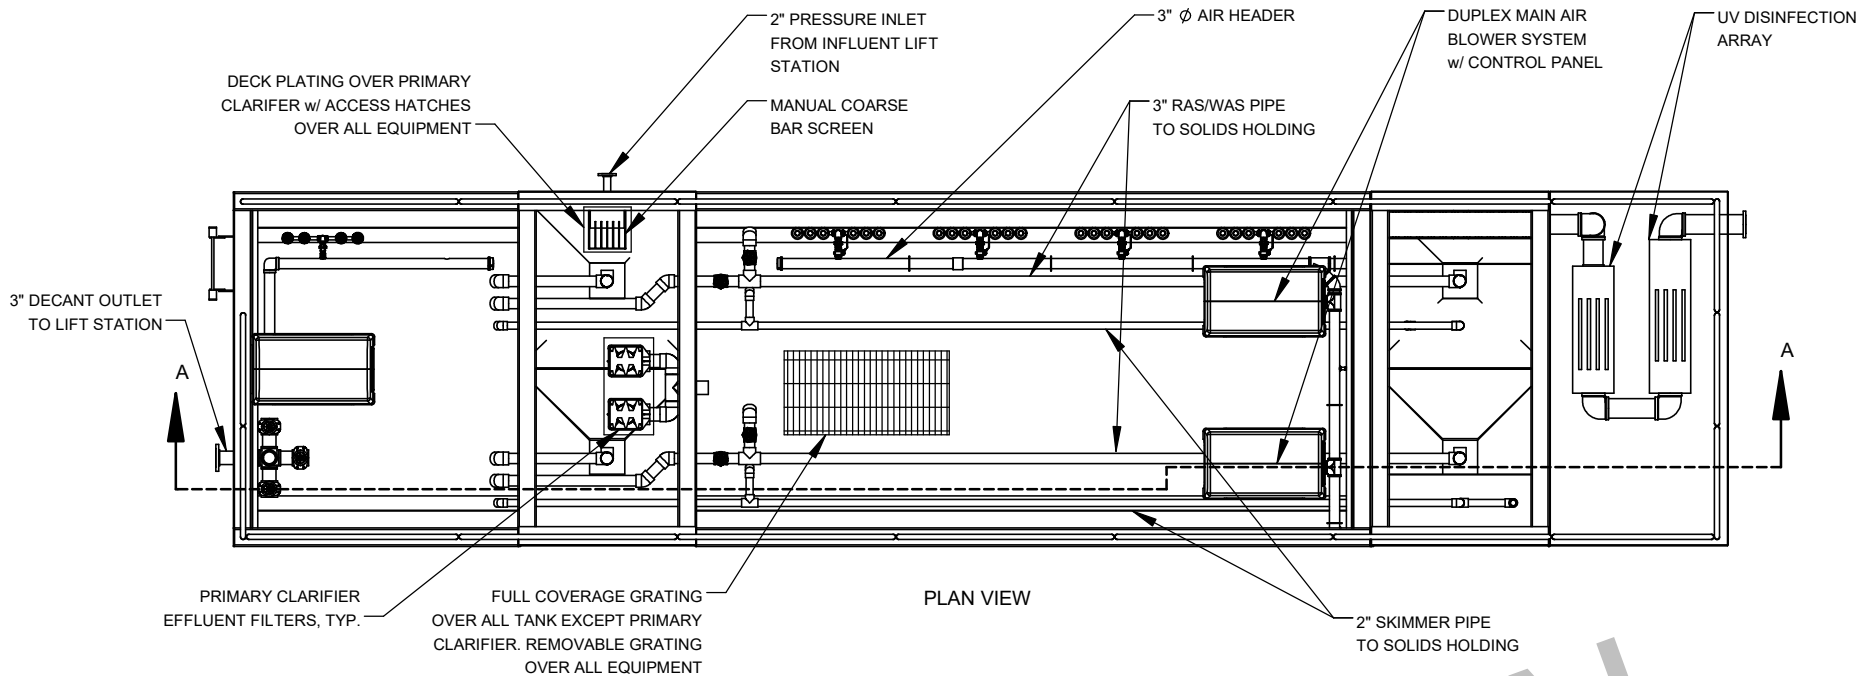

EQUIPMENT LIST			
DESCRIPTION	QTY.	MAKE	MODEL
PRIMARY EFFLUENT FILTER	2	POLYLOK	PL525
MAIN AIR BLOWER	2	GARDNER DENVER	4M w/ 7.5 HP GENERAL DUTY, TEFC MOTOR
CONTROL PANEL*	1	IWT	CUSTOM
COARSE BUBBLE DIFFUSER	28	DIFFUSED GAS TECHNOLOGIES	DP-75
UV DISINFECTION	2	AQUA AZUL	AZ-400
SOLIDS HOLDING MIXING BLOWER	1	GARDNER DENVER	2M w/ 1.5 HP GENERAL DUTY, TEFC MOTOR
DECANT VALVE	3	TBD	TBD

*EQUIPMENT NOT DISPLAYED IN GENERAL ARRANGEMENT

NO.	DATE	INITIALS	DESCRIPTION
A	04/07/22	KJS	REVISED FLOW PER EOR
B	01/25/23	KJS	REV'D PER DEC COMMENTS
C	08/22/25	KJS	ADDED UV CHAMBER, UPDATE DESIGN



INFILTRATOR WATER TECHNOLOGIES, LLC
4 BUSINESS PARK RD, OLD SAYBROOK, CT 06475
WWW.INFILTRATORWATER.COM
PHONE: (800) 221-4436 / EMAIL: INFO@INFILTRATORWATER.COM

COPYRIGHT (C) 2025 INFILTRATOR WATER TECHNOLOGIES, LLC (IWT). INFORMATION CONTAINED HEREIN IS CONFIDENTIAL AND IS THE PROPERTY OF IWT. NO PART OF THIS DRAWING SHALL BE REPRODUCED, DISTRIBUTED, DISCLOSED, OR USED BY ANY PERSON OR ORGANIZATION, IN WHOLE OR IN PART, WITHOUT THE PRIOR WRITTEN PERMISSION OF IWT. THIS INFORMATION IS BASED ON SPECIFIC INPUT PARAMETERS AND IS FOR BUDGETARY OR PRELIMINARY USE ONLY. USE AND INTERPRETATION OF THIS INFORMATION AND DETERMINING THE APPLICABILITY TO A SPECIFIC PROJECT IS AT THE SOLE DISCRETION OF THE USER AND/OR THE ENGINEER OF RECORD.



**PORT OF ALBANY EXPANSION WWTP
BETHLEHEM, NY**

GENERAL ARRANGEMENT : PACKAGE PLANT

HORIZ. SCALE 1:65	PROJECT NO. 21-0161
VERT. SCALE 1:65	DATE 08/02/2021
DRAWN BY KJS	DESIGNED BY AOB
DRAWING NO. C1.0	SHEET NO. 03 of 05

CONFIDENTIAL

- GENERAL ARRANGEMENT NOTES
- THESE DRAWINGS DEPICT PRELIMINARY LAYOUT(S) OF A WASTEWATER TREATMENT SYSTEM CAPABLE OF TREATING THE DESIGN AVERAGE INFLUENT FLOW AND LOAD TO THE EFFLUENT WATER QUALITY DENOTED IN THE WASTELOAD SUMMARY.
 - THE EQUIPMENT ARRANGEMENT LAYOUT IS SCHEMATIC IN NATURE AND SOME OBJECTS MAY NOT BE DRAWN TO SCALE. REFER TO THE ENGINEER-OF-RECORD PROJECT DOCUMENTS FOR FINAL SITE AND/OR EQUIPMENT ARRANGEMENT.
 - ALL REACTORS SHALL BE CONSTRUCTED OF FRP FIBERGLASS, PER ENGINEER-OF-RECORD REQUIREMENTS.
 - BLOWERS, WEIRS, CONTROL PANELS, AND VARIOUS SMALL PARTS SHALL BE SHIPPED UNASSEMBLED AND SECURELY PACKAGED, TO BE INSTALLED BY CONTRACTOR. REFER TO MANUFACTURER'S INSTALLATION INSTRUCTIONS FOR ADDITIONAL DETAIL.
 - CONTRACTOR TO PROVIDE AND INSTALL ALL FIELD PIPING AND SECURE ALL EQUIPMENT CONNECTIONS AS SHOWN IN THE ENGINEER OF RECORD'S PROJECT DOCUMENTS.
 - REACTORS AND INTERNAL DEVICES SHALL BE INSTALLED PLUMB AND LEVEL.
 - SEE THE PROJECT SPECIFIC QUOTE FOR MORE INFORMATION REGARDING SCOPE OF SUPPLY AND CORRESPONDING TERMS AND CONDITIONS.

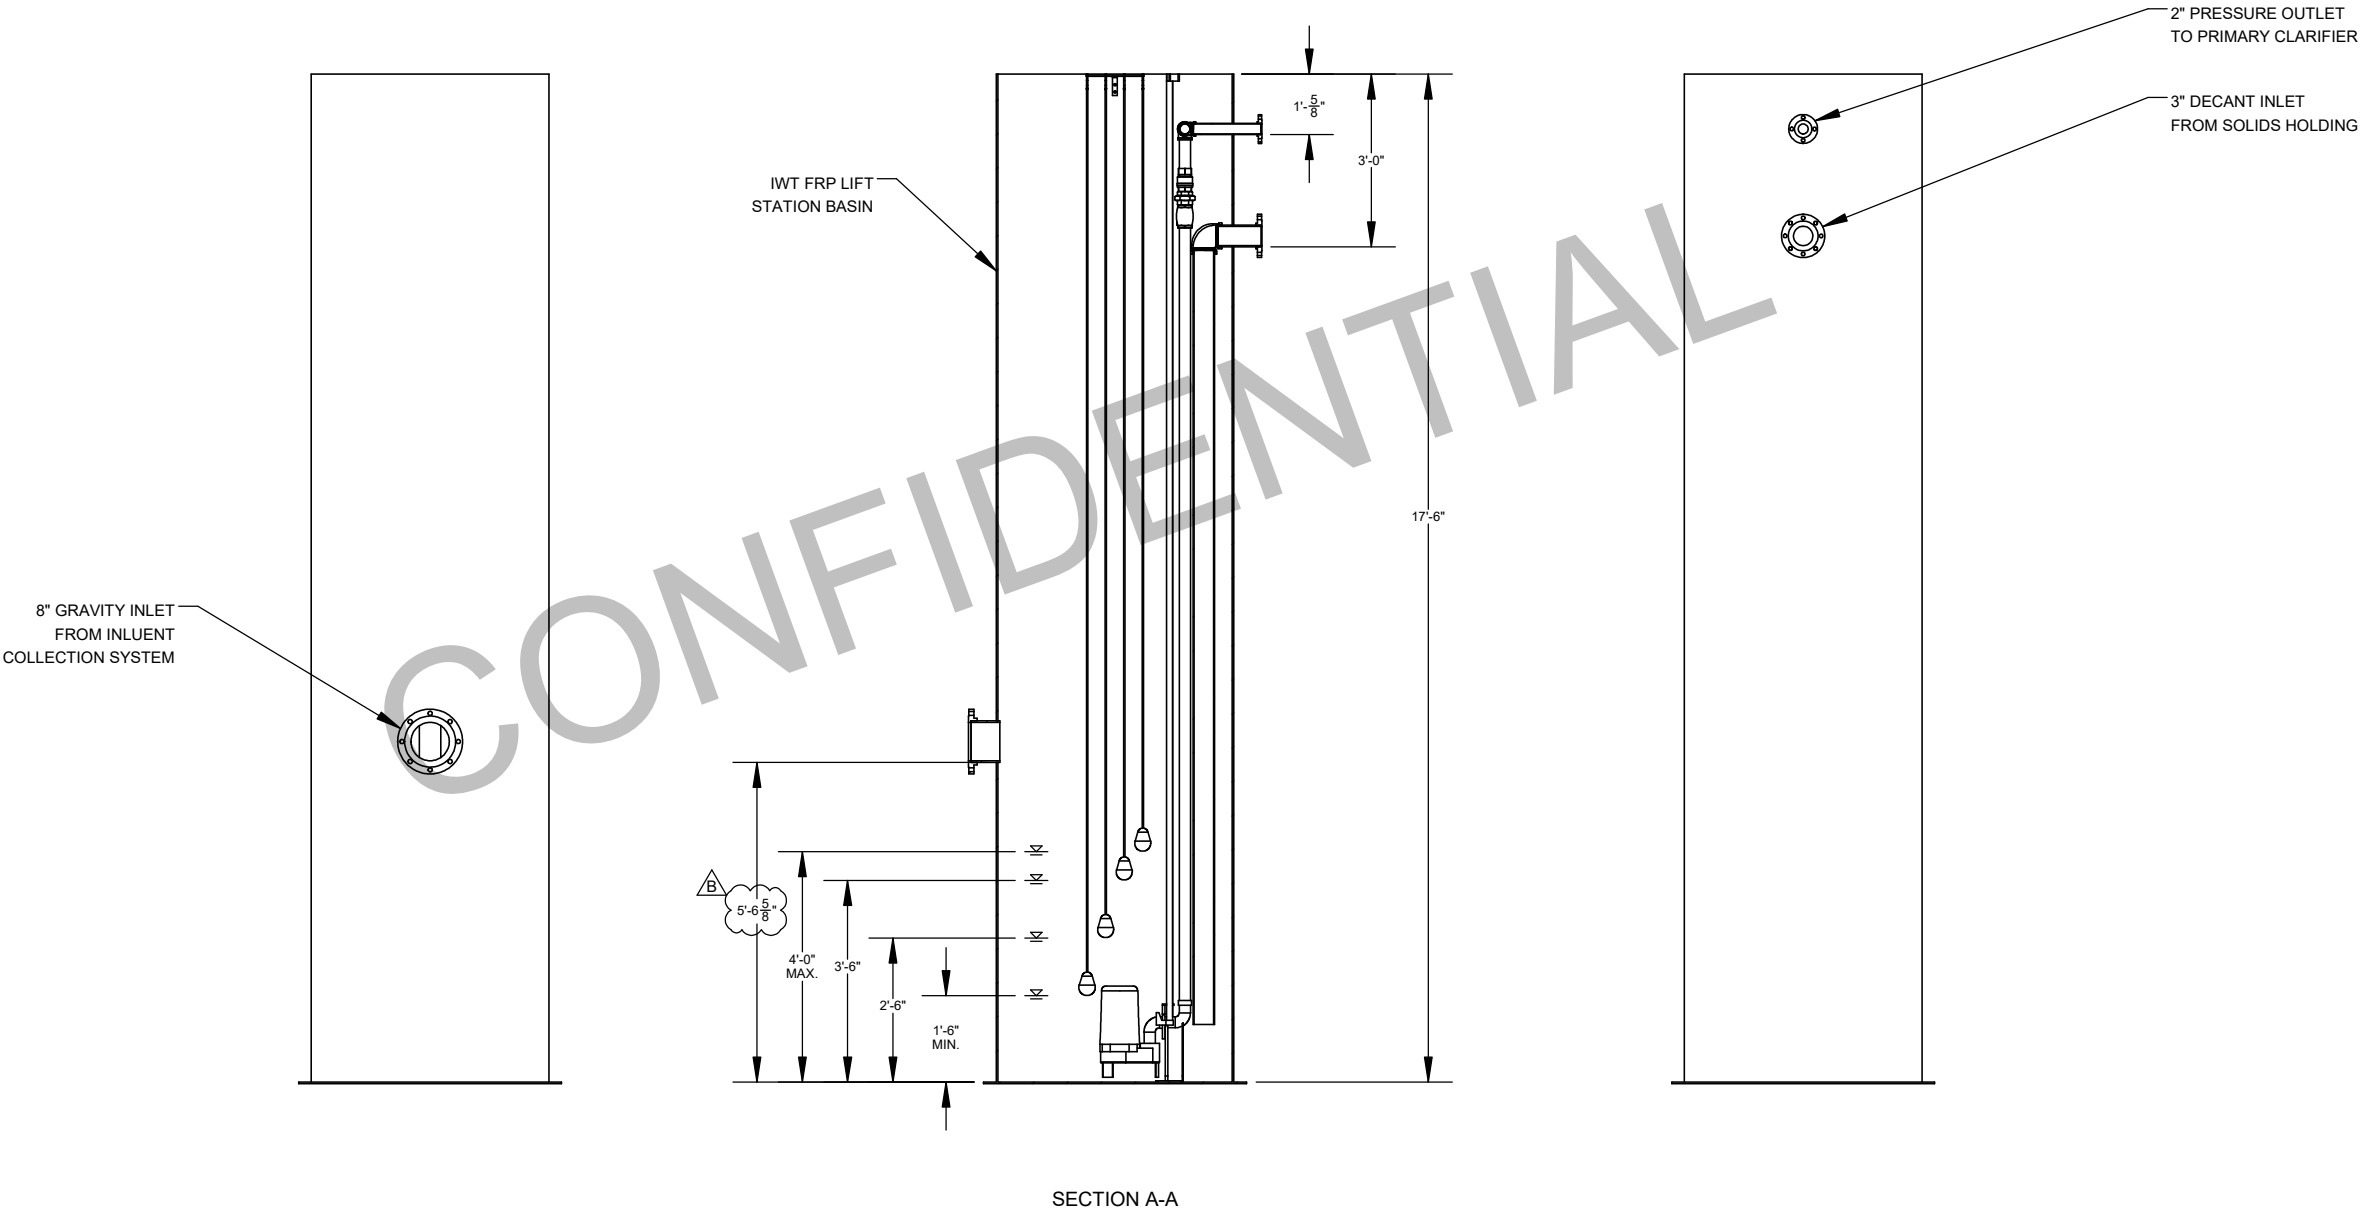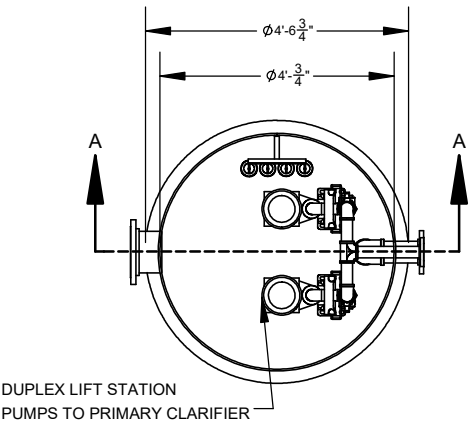

EQUIPMENT LIST			
DESCRIPTION	QTY.	MAKE	MODEL
LIFT STATION PUMP	2	CHAMPION	CPSE542, 0.5 HP

NO.	DATE	INITIALS	DESCRIPTION
A	08/22/25	KJS	ADDED UV CHAMBER, UPDATE DESIGN
B	08/28/25	KJS	UPDATED INLET INVERT



INFILTRATOR WATER TECHNOLOGIES, LLC
4 BUSINESS PARK RD, OLD SAYBROOK, CT 06475
WWW.INFILTRATORWATER.COM
PHONE: (800) 221-4436 / EMAIL: INFO@INFILTRATORWATER.COM

COPYRIGHT (C) 2025 INFILTRATOR WATER TECHNOLOGIES, LLC (IWT). INFORMATION CONTAINED HEREIN IS CONFIDENTIAL AND IS THE PROPERTY OF IWT. NO PART OF THIS DRAWING SHALL BE REPRODUCED, DISTRIBUTED, DISCLOSED, OR USED BY ANY PERSON OR ORGANIZATION, IN WHOLE OR IN PART, WITHOUT THE PRIOR WRITTEN PERMISSION OF IWT. THIS INFORMATION IS BASED ON SPECIFIC INPUT PARAMETERS AND IS FOR BUDGETARY OR PRELIMINARY USE ONLY. USE AND INTERPRETATION OF THIS INFORMATION AND DETERMINING THE APPLICABILITY TO A SPECIFIC PROJECT IS AT THE SOLE DISCRETION OF THE USER AND/OR THE ENGINEER OF RECORD.

PORT OF ALBANY EXPANSION WWTP
BETHLEHEM, NY


GENERAL ARRANGEMENT : LIFT STATION

HORIZ. SCALE 1:40	PROJECT NO. 21-0161
VERT. SCALE 1:40	DATE 01/25/2023
DRAWN BY KJS	DESIGNED BY AOB
DRAWING NO. C1.1	SHEET NO. 04 of 05

PRELIMINARY

CONFIDENTIAL

- GENERAL ARRANGEMENT NOTES
- THESE DRAWINGS DEPICT PRELIMINARY LAYOUT(S) OF A WASTEWATER TREATMENT SYSTEM CAPABLE OF TREATING THE DESIGN AVERAGE INFLUENT FLOW AND LOAD TO THE EFFLUENT WATER QUALITY DENOTED IN THE WASTELOAD SUMMARY.
 - THE EQUIPMENT ARRANGEMENT LAYOUT IS SCHEMATIC IN NATURE AND SOME OBJECTS MAY NOT BE DRAWN TO SCALE. REFER TO THE ENGINEER-OF-RECORD PROJECT DOCUMENTS FOR FINAL SITE AND/OR EQUIPMENT ARRANGEMENT.
 - ALL REACTORS SHALL BE CONSTRUCTED OF FRP FIBERGLASS, PER ENGINEER-OF-RECORD REQUIREMENTS.
 - BLOWERS, WEIRS, CONTROL PANELS, AND VARIOUS SMALL PARTS SHALL BE SHIPPED UNASSEMBLED AND SECURELY PACKAGED, TO BE INSTALLED BY CONTRACTOR. REFER TO MANUFACTURER'S INSTALLATION INSTRUCTIONS FOR ADDITIONAL DETAIL.
 - CONTRACTOR TO PROVIDE AND INSTALL ALL FIELD PIPING AND SECURE ALL EQUIPMENT CONNECTIONS AS SHOWN IN THE ENGINEER OF RECORD'S PROJECT DOCUMENTS.
 - REACTORS AND INTERNAL DEVICES SHALL BE INSTALLED PLUMB AND LEVEL.
 - SEE THE PROJECT SPECIFIC QUOTE FOR MORE INFORMATION REGARDING SCOPE OF SUPPLY AND CORRESPONDING TERMS AND CONDITIONS.

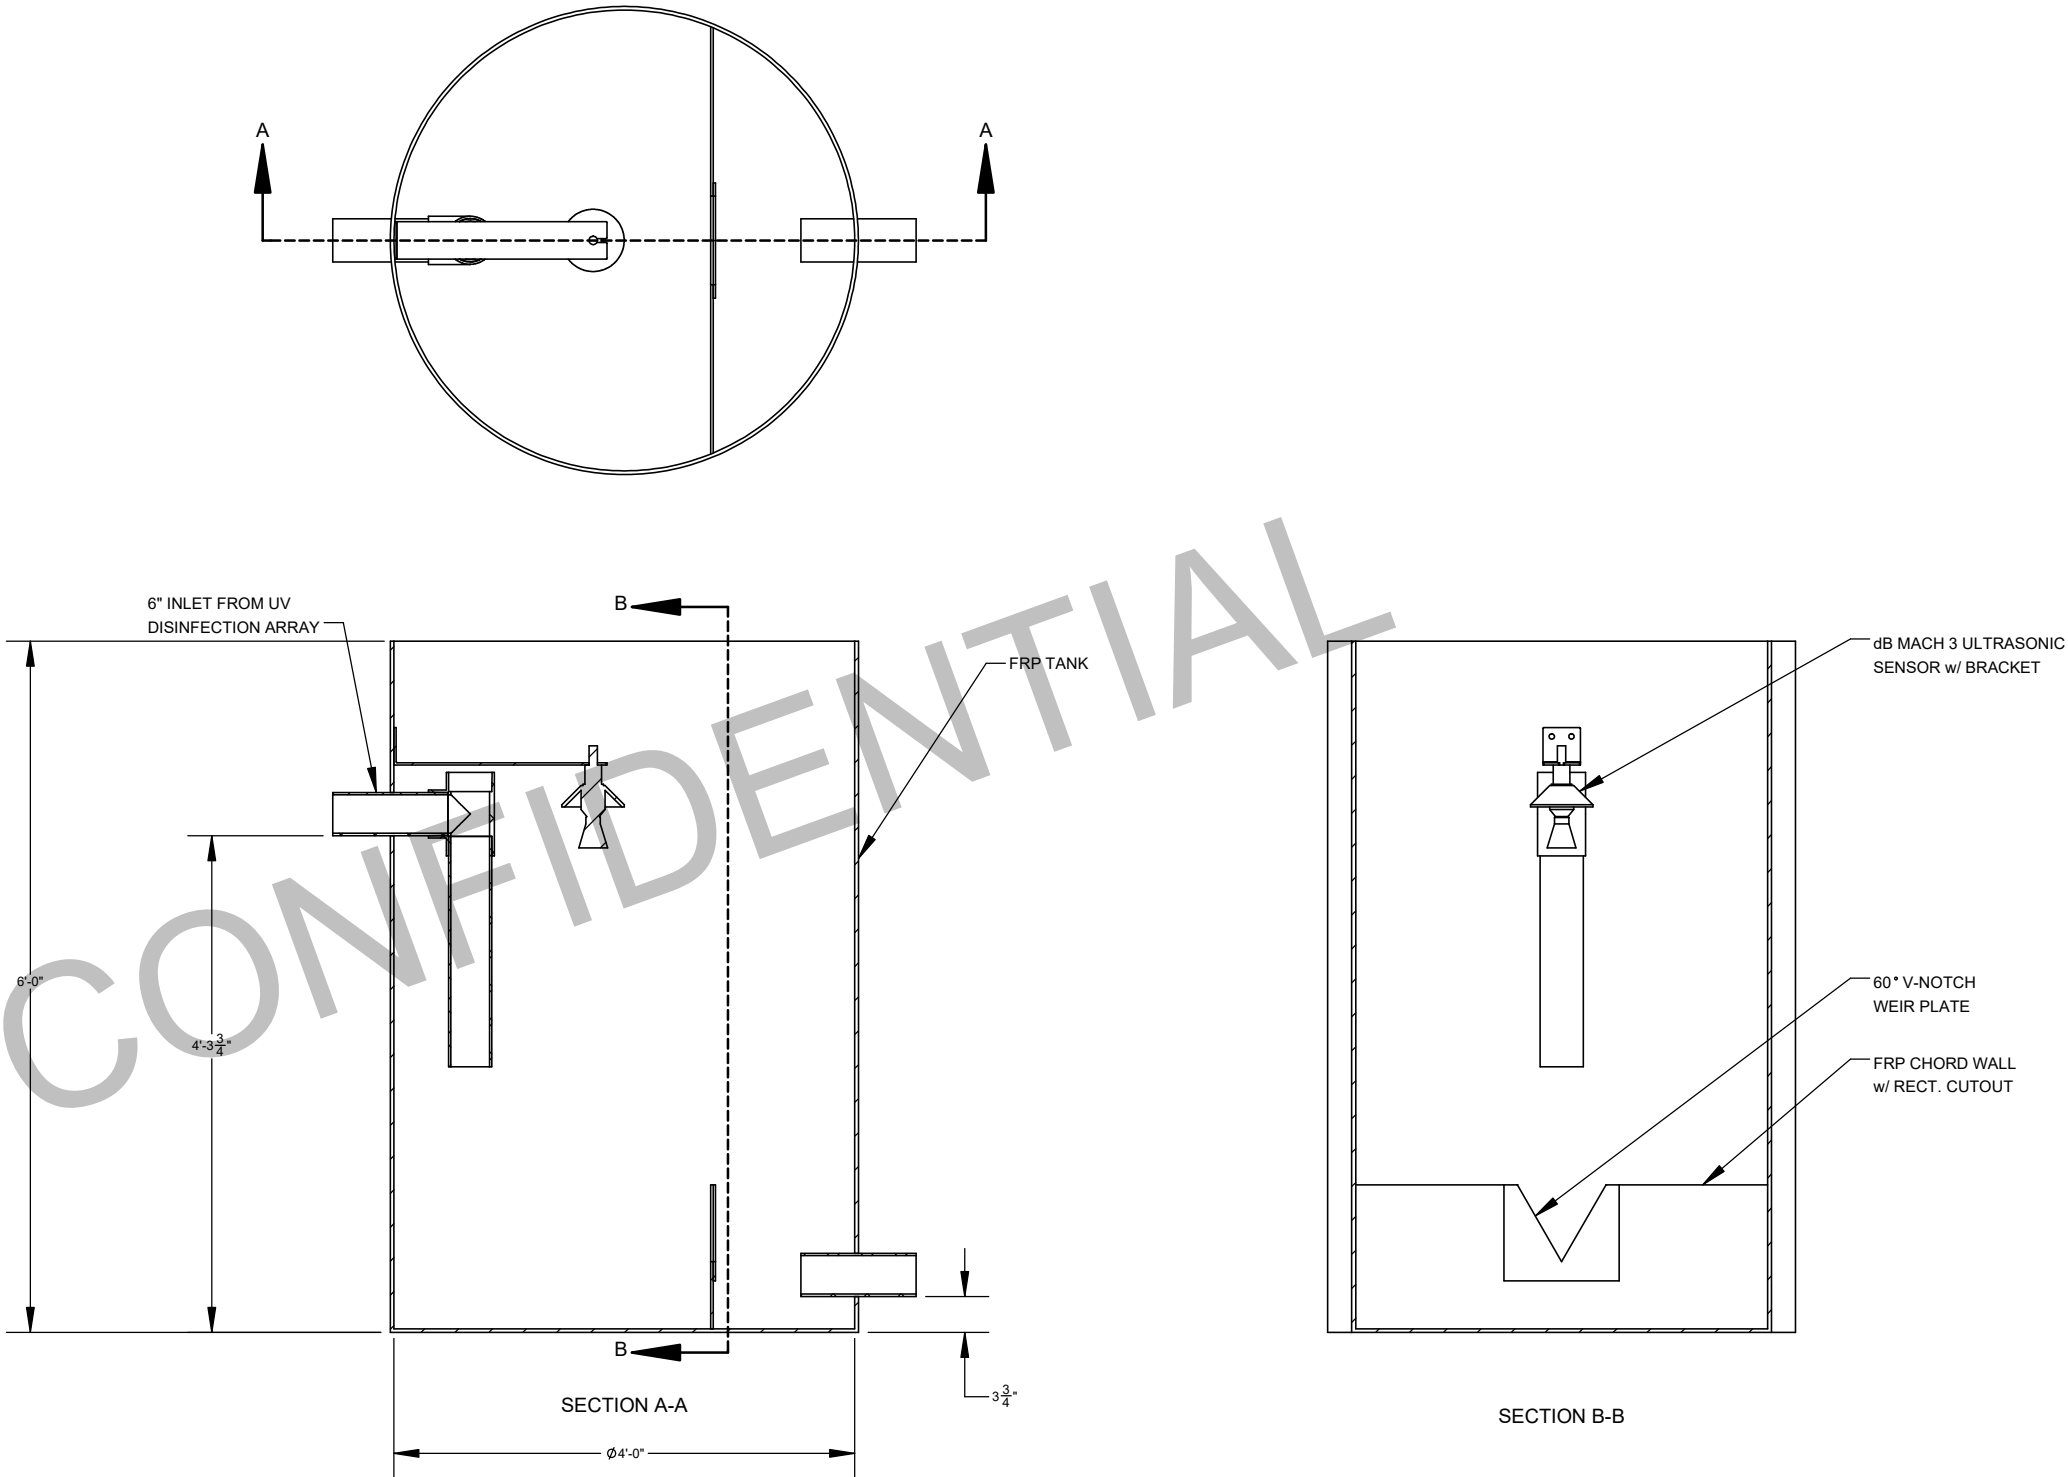

EQUIPMENT LIST			
DESCRIPTION	QTY.	MAKE	MODEL
ULTRASONIC FLOW METER	1	PULSAR	ULTRA 4 CONTROLLER w/ dB MACH 3 TRANSDUCER

*EQUIPMENT NOT DISPLAYED IN GENERAL ARRANGEMENT

NO.	DATE	INITIALS	DESCRIPTION
A	01/25/23	KJS	REV'D PER DEC COMMENTS
B	08/22/25	KJS	ADDED UV CHAMBER, UPDATE DESIGN





INTEGRATOR WATER TECHNOLOGIES, LLC
4 BUSINESS PARK RD, OLD SAYBROOK, CT 06475
WWW.INTEGRATORWATER.COM
PHONE: (800) 221-4436 / EMAIL: INFO@INTEGRATORWATER.COM

COPYRIGHT (C) 2025 INTEGRATOR WATER TECHNOLOGIES, LLC (IWT). INFORMATION CONTAINED HEREIN IS CONFIDENTIAL AND IS THE PROPERTY OF IWT. NO PART OF THIS DRAWING SHALL BE REPRODUCED, DISTRIBUTED, DISCLOSED, OR USED BY ANY PERSON OR ORGANIZATION, IN WHOLE OR IN PART, WITHOUT THE PRIOR WRITTEN PERMISSION OF IWT. THIS INFORMATION IS BASED ON SPECIFIC INPUT PARAMETERS AND IS FOR BUDGETARY OR PRELIMINARY USE ONLY. USE AND INTERPRETATION OF THIS INFORMATION AND DETERMINING THE APPLICABILITY TO A SPECIFIC PROJECT IS AT THE SOLE DISCRETION OF THE USER AND/OR THE ENGINEER OF RECORD.

PORT OF ALBANY EXPANSION WWTP BETHLEHEM, NY		HORIZ. SCALE 1:20	PROJECT NO. 21-0161
GENERAL ARRANGEMENT : FLOW METER VAULT		VERT. SCALE 1:20	DATE 08/04/2021
		DRAWN BY KJS	DESIGNED BY AOB
		DRAWING NO. C1.2	SHEET NO. 05 of 05

CONFIDENTIAL

K:\Project_L\ENG-N\McFarland\21582.000 MCFARJOHN.ctb building\Drawings\E-601S.dwg 4/30/2025 11:49:17 AM jai

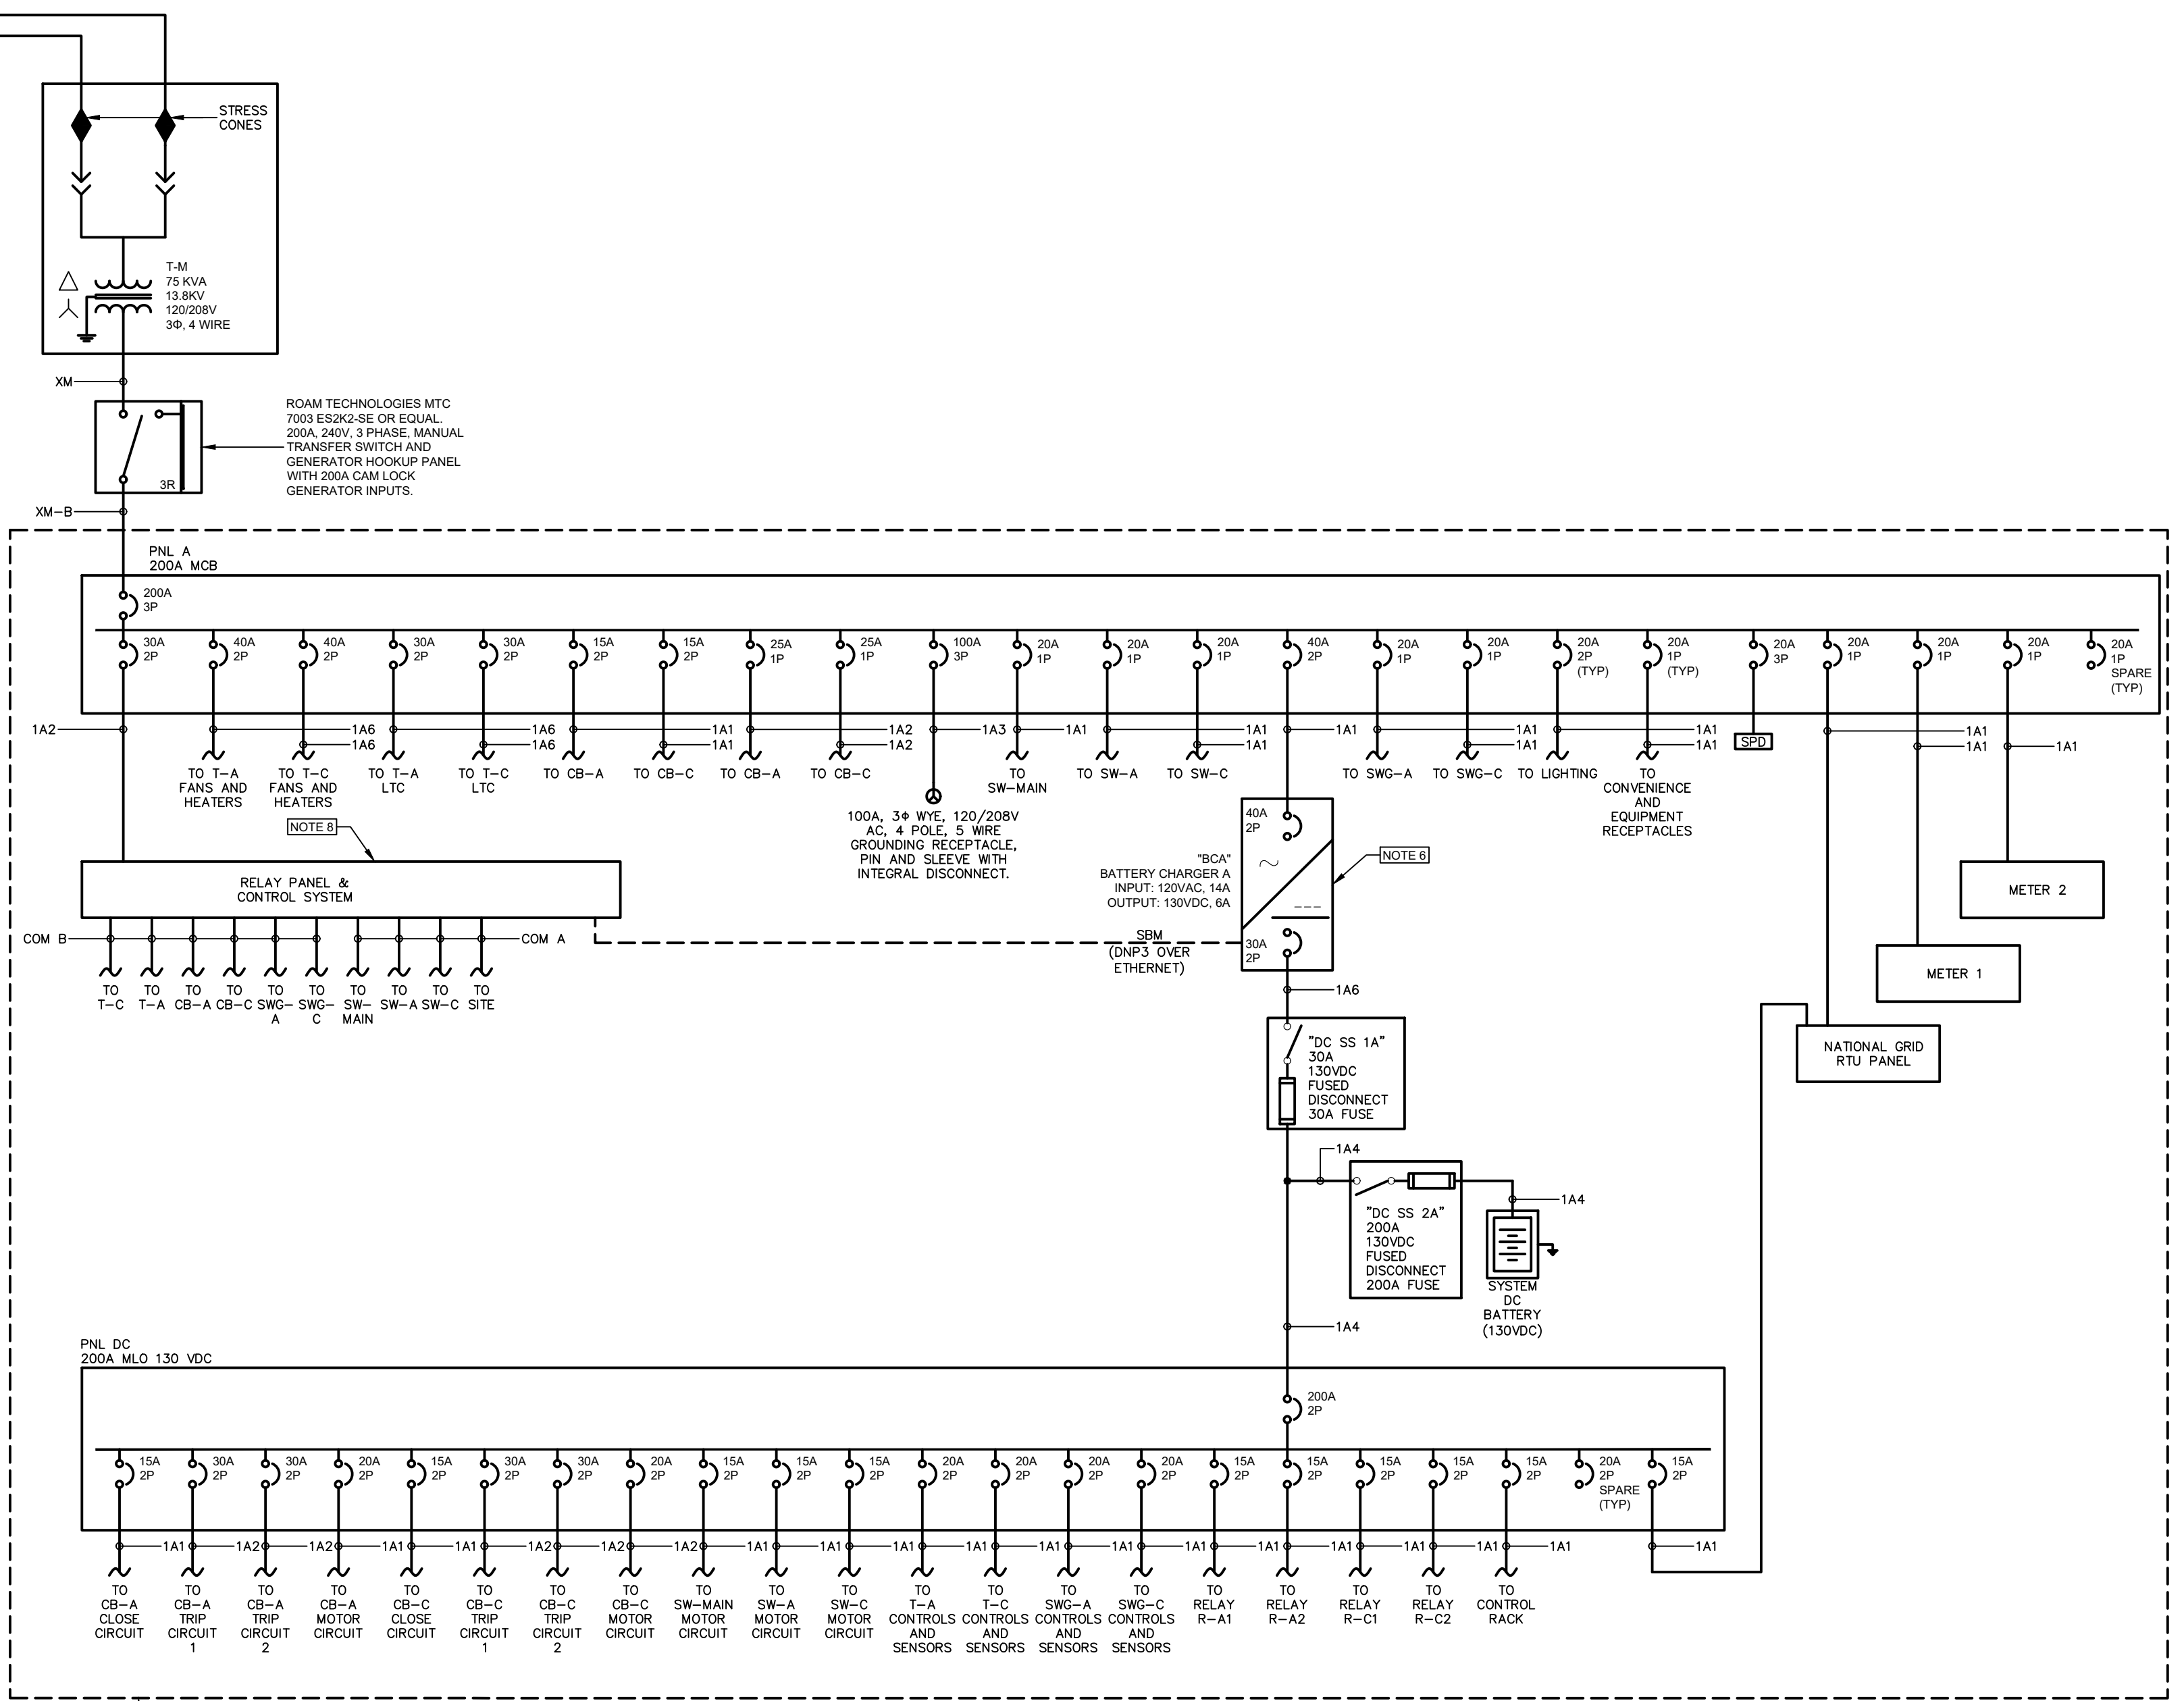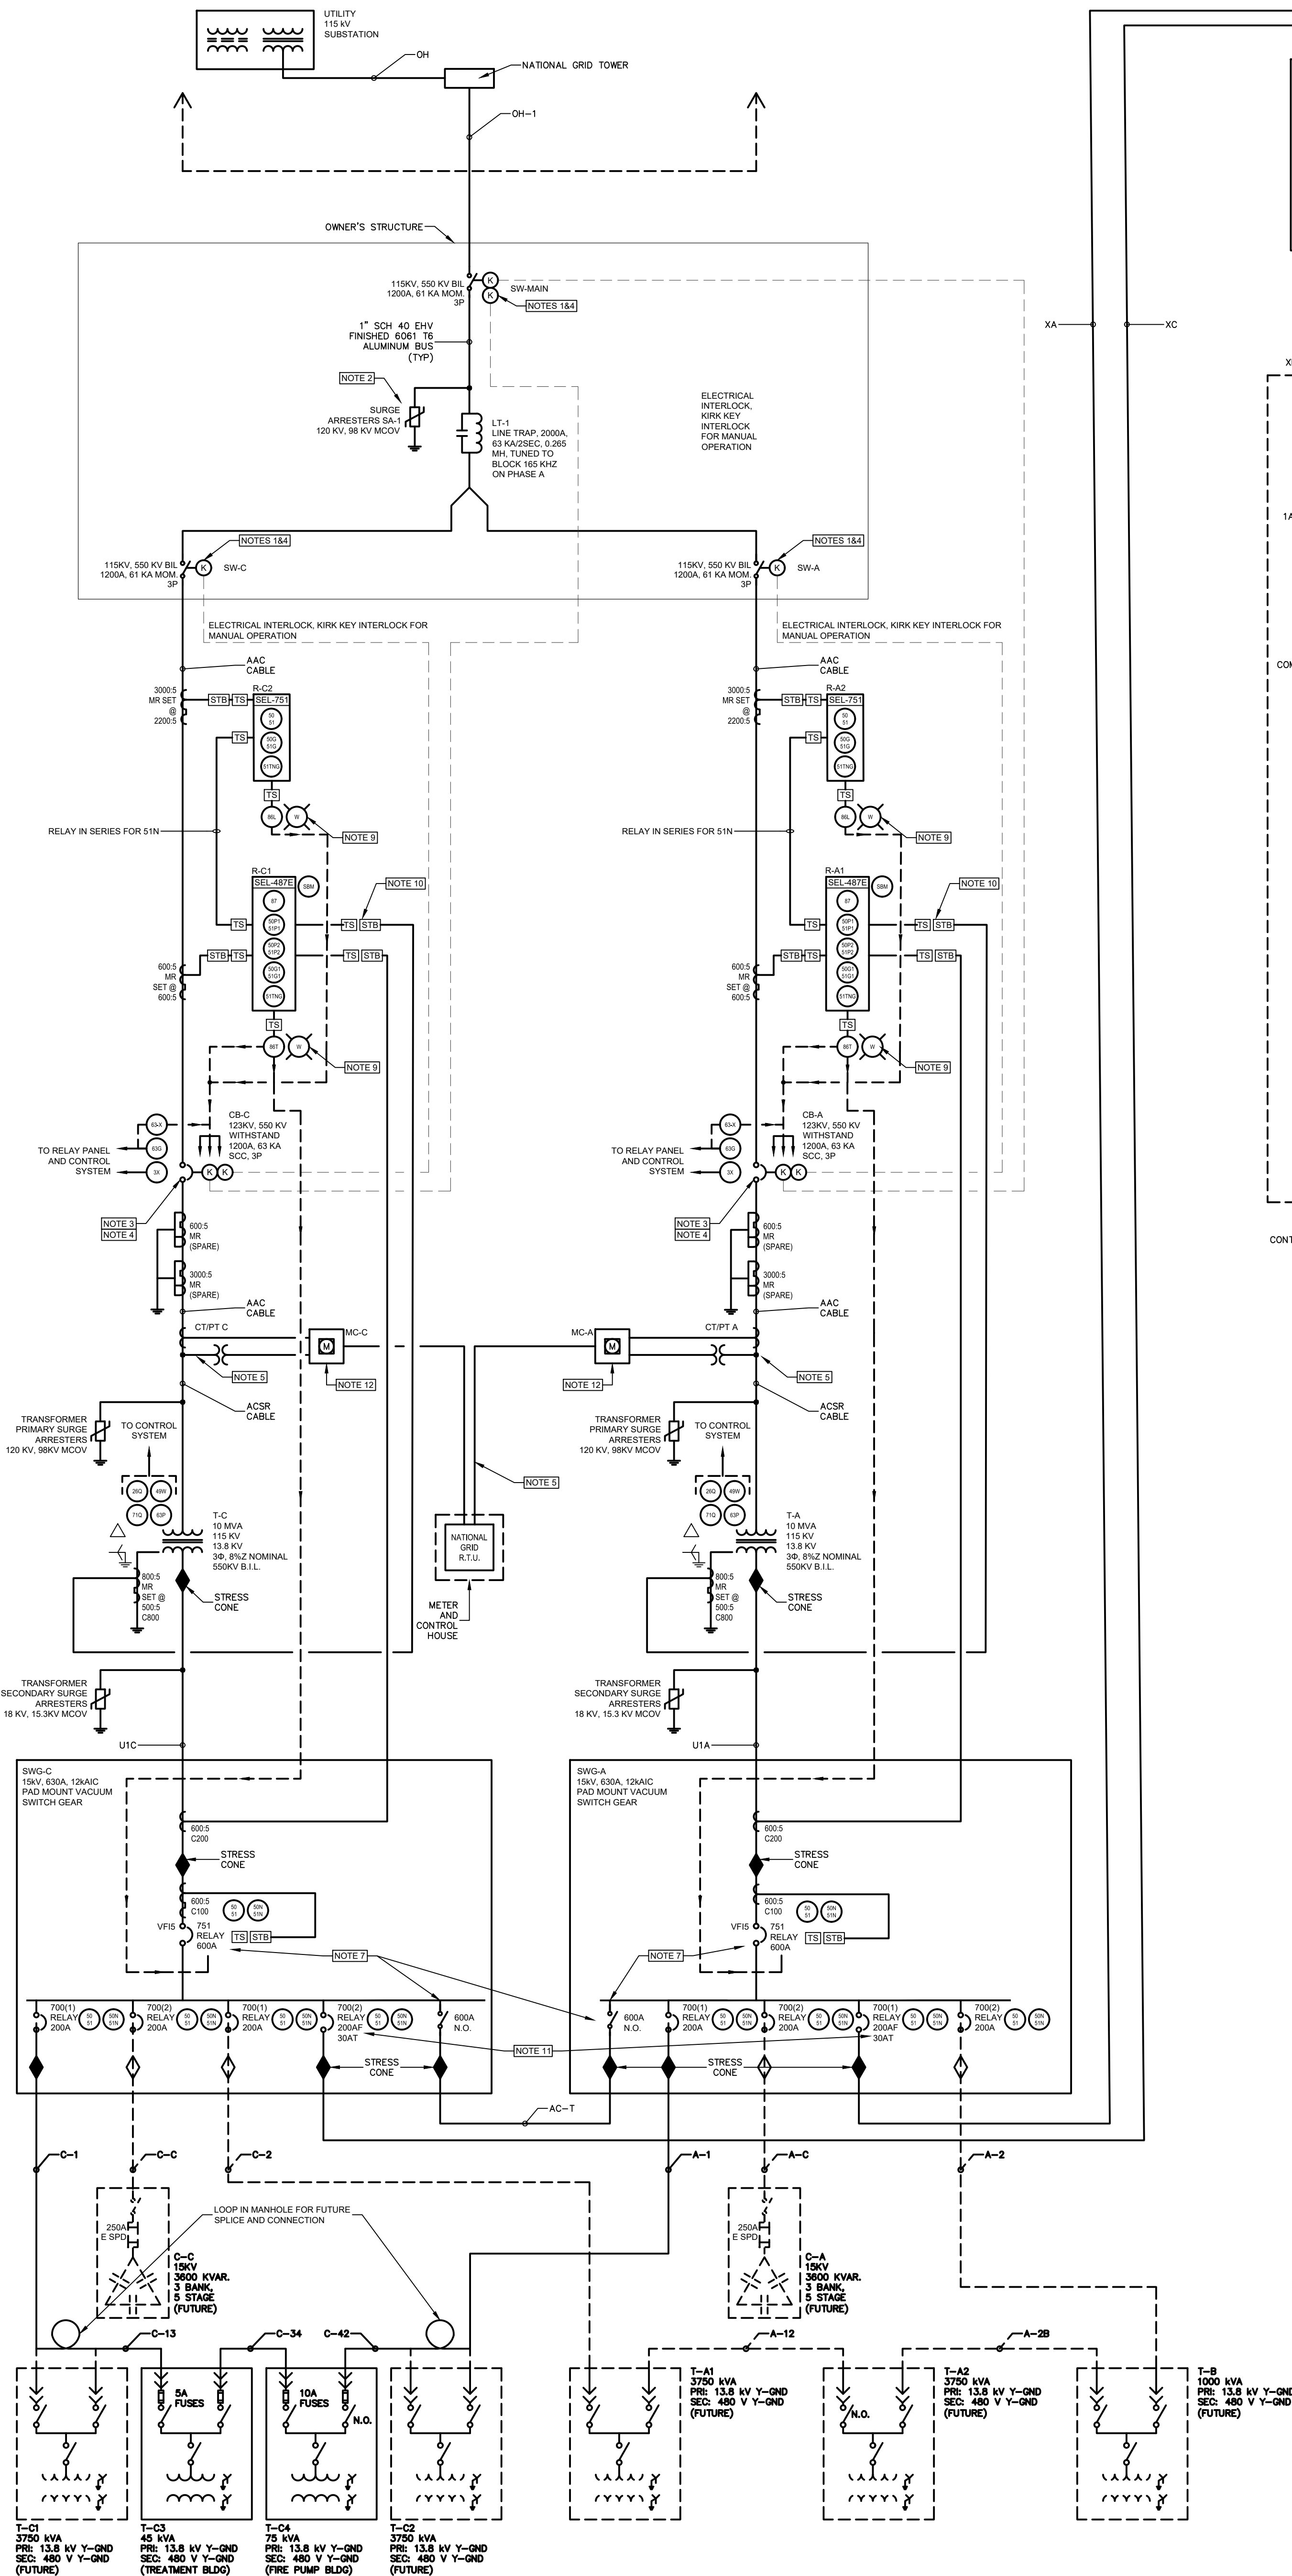

CONDUIT & WIRE SCHEDULE										
WIRE GROUP (WG)	CONDUIT SIZE	WIRES NO. & SIZE	GROUND	FROM	TERMINATION TYPE (FROM)	TO	TERMINATION TYPE (TO)	FUNCTION	MANUFACTURER / CATALOG NUMBER	
A-1	NEW 6" CONDUIT IN DUCTBANK	1 SET OF 3-4/0 (15 kV)	(1) #4 AWG 600 V THWN CONDUCTORS	SWG-A	200A ELBOW, (SEE DETAIL)	T-A1	200A ELBOW, (SEE DETAIL)	NEW BUILDING POWER	OKONITE-OKOGUARD MV-105 140-23-9046 OR APPROVED EQUAL	
A-2	NEW 6" CONDUIT IN DUCTBANK	1 SET OF 3-4/0 (15 kV)	(1) #4 AWG 600 V THWN CONDUCTORS	SWG-A	200A ELBOW, (SEE DETAIL)	T-B	200A ELBOW, (SEE DETAIL)	NEW BUILDING POWER	OKONITE-OKOGUARD MV-105 140-23-9046 OR APPROVED EQUAL	
A-C	NEW 6" CONDUIT IN DUCTBANK	1 SET OF 3-4/0 (15 kV)	(1) #4 AWG 600 V THWN CONDUCTORS	SWG-A	200A ELBOW, (SEE DETAIL)	C-A	200A ELBOW, (SEE DETAIL)	NEW BUILDING POWER	OKONITE-OKOGUARD MV-105 140-23-9046 OR APPROVED EQUAL	
A-12	NEW 6" CONDUIT IN DUCTBANK	1 SET OF 3-4/0 (15 kV)	(1) #4 AWG 600 V THWN CONDUCTORS	T-A1	200A ELBOW, (SEE DETAIL)	T-A2	200A ELBOW, (SEE DETAIL)	NEW BUILDING POWER	OKONITE-OKOGUARD MV-105 140-23-9046 OR APPROVED EQUAL	
A-2B	NEW 6" CONDUIT IN DUCTBANK	1 SET OF 3-4/0 (15 kV)	(1) #4 AWG 600 V THWN CONDUCTORS	T-A2	200A ELBOW, (SEE DETAIL)	T-B	200A ELBOW, (SEE DETAIL)	NEW BUILDING POWER	OKONITE-OKOGUARD MV-105 140-23-9046 OR APPROVED EQUAL	
C-1	NEW 6" CONDUIT IN DUCTBANK	1 SET OF 3-4/0 (15 kV)	(1) #4 AWG 600 V THWN CONDUCTORS	SWG-C	200A ELBOW, (SEE DETAIL)	T-C1	200A ELBOW, (SEE DETAIL)	NEW BUILDING POWER	OKONITE-OKOGUARD MV-105 140-23-9046 OR APPROVED EQUAL	
C-2	NEW 6" CONDUIT IN DUCTBANK	1 SET OF 3-4/0 (15 kV)	(1) #4 AWG 600 V THWN CONDUCTORS	SWG-C	200A ELBOW, (SEE DETAIL)	T-C2	200A ELBOW, (SEE DETAIL)	NEW BUILDING POWER	OKONITE-OKOGUARD MV-105 140-23-9046 OR APPROVED EQUAL	
C-C	NEW 6" CONDUIT IN DUCTBANK	1 SET OF 3-4/0 (15 kV)	(1) #4 AWG 600 V THWN CONDUCTORS	SWG-C	200A ELBOW, (SEE DETAIL)	C-C	200A ELBOW, (SEE DETAIL)	NEW BUILDING POWER	OKONITE-OKOGUARD MV-105 140-23-9046 OR APPROVED EQUAL	
C-13	NEW 6" CONDUIT IN DUCTBANK	1 SET OF 3-4/0 (15 kV)	(1) #4 AWG 600 V THWN CONDUCTORS	FUTURE T-C1	200A ELBOW, (SEE DETAIL)	T-C3	200A ELBOW, (SEE DETAIL)	NEW BUILDING POWER	OKONITE-OKOGUARD MV-105 140-23-9046 OR APPROVED EQUAL	
C-34	NEW 6" CONDUIT IN DUCTBANK	1 SET OF 4-4/0 (15 kV)	(1) #4 AWG 600 V THWN CONDUCTORS	T-C3	200A ELBOW, (SEE DETAIL)	T-C4	200A ELBOW, (SEE DETAIL)	NEW BUILDING POWER	OKONITE-OKOGUARD MV-105 140-23-9046 OR APPROVED EQUAL	
C-42	NEW 6" CONDUIT IN DUCTBANK	1 SET OF 4-4/0 (15 kV)	(1) #4 AWG 600 V THWN CONDUCTORS	T-C4	200A ELBOW, (SEE DETAIL)	FUTURE T-C2	200A ELBOW, (SEE DETAIL)	NEW BUILDING POWER	OKONITE-OKOGUARD MV-105 140-23-9046 OR APPROVED EQUAL	
AC-T	NEW 6" CONDUIT IN DUCTBANK	1 SET OF 3-750 (15 kV)	(1) #2/0 AWG 600 V THWN CONDUCTORS	SWG-A	600A MODULAR	SWG-C	600A MODULAR	SWITCHGEAR TIE	OKONITE-OKOGUARD MV-105 140-23-9096 OR APPROVED EQUAL	
U1A	NEW 6" CONDUIT IN DUCTBANK	1 SET OF 3-750 (15 kV)	(1) #2/0 AWG 600 V THWN CONDUCTORS	T-A	COLD SHRINK OUTDOOR TERMINATION	SWG-A	600A MODULAR	SWG-A FEED	OKONITE-OKOGUARD MV-105 140-23-9096 OR APPROVED EQUAL	
U1C	NEW 6" CONDUIT IN DUCTBANK	1 SET OF 3-750 (15 kV)	(1) #2/0 AWG 600 V THWN CONDUCTORS	T-C	COLD SHRINK OUTDOOR TERMINATION	SWG-C	600A MODULAR	SWG-C FEED	OKONITE-OKOGUARD MV-105 140-23-9096 OR APPROVED EQUAL	
OH	FREE-AIR OVERHEAD	BY NATIONAL GRID	NG TOWER	OVERHEAD LINE	NG TOWER	OVERHEAD LINE	UTILITY SOURCE 1			
OH-1	OVERHEAD	BY NATIONAL GRID	NG TOWER	OVERHEAD LINE	OWNERS STRUCTURE/DISCONNECT	INSULATOR	SUB STATION FEED			
XA	NEW 4" CONDUIT IN DUCTBANK	1 SET OF 3-#2 AWG (15 kV)	(1) #4 AWG 600 V THWN CONDUCTORS	SWG-A	200A ELBOW	T-M	200A ELBOW, (SEE DETAIL)	T-M FEED A	OKONITE-OKOGUARD MV-105 115-23-3479 OR APPROVED EQUAL	
XC	NEW 4" CONDUIT IN DUCTBANK	1 SET OF 3-#2 AWG (15 kV)	(1) #4 AWG 600 V THWN CONDUCTORS	SWG-C	200A ELBOW	T-M	200A ELBOW, (SEE DETAIL)	T-M FEED B	OKONITE-OKOGUARD MV-105 115-23-3479 OR APPROVED EQUAL	
XM	NEW 2" CONDUIT	1 SET OF 4-#3/0 AWG	(1) #4 AWG 600 V THWN CONDUCTORS	T-M	XFMR LV BUSHINGS	MANUAL TRANSFER SWITCH	NORMAL POWER INPUT LUGS	METER AND CONTROL HOUSE SERVICE		
XM-B	NEW 2" CONDUIT	1 SET OF 4-#3/0 AWG	(1) #4 AWG 600 V THWN CONDUCTORS	MANUAL TRANSFER SWITCH	LOAD LUGS	PNL A	200A MCB	METER AND CONTROL HOUSE SERVICE		
COM A	NEW 1-1/2" CONDUIT	(2) FIBER PAIRS & 10 SETS OF 2 #12 AWG	(1) #12 AWG 600 V THWN CONDUCTORS	RELAY AND CONTROL SYSTEM		MULTIPLE		RELAY/CONTROL COMMUNICATION	600V RATED, ICEA CLASS B AND/OR ICEA CLASS C, IEEE STD. 525 COMPLIANT	
COM B	NEW 2" CONDUIT	(3) FIBER PAIRS & 20 SETS OF 2 #10 AWG	(1) #12 AWG 600 V THWN CONDUCTORS	RELAY AND CONTROL SYSTEM		MULTIPLE		RELAY/CONTROL COMMUNICATION	600V RATED, ICEA CLASS B AND/OR ICEA CLASS C, IEEE STD. 525 COMPLIANT	
1A1	NEW 3/4" CONDUIT	1 SET OF 2-#12 AWG	(1) #12 AWG 600 V THWN CONDUCTORS	MULTIPLE		MULTIPLE		LV CONTROL POWER		
1A2	NEW 3/4" CONDUIT	1 SET OF 2-#10 AWG	(1) #10 AWG 600 V THWN CONDUCTORS	MULTIPLE		MULTIPLE		LV CONTROL POWER		
1A3	NEW 1-1/4" CONDUIT	1 SET OF 4-#3 AWG	(1) #8 AWG 600 V THWN CONDUCTORS	PNL-A		TEST RECEPTACLE		RELAY TEST FACILITIES		
1A4	NEW 1-1/2" CONDUIT	1 SET OF 2-#3/0 AWG	(1) #8 AWG 600 V THWN CONDUCTORS	VDC-PSU		PNL-DC		LV CONTROL POWER		
1A5	NEW 1-1/4" CONDUIT	1 SET OF 3-#1 AWG	(1) #8 AWG 600 V THWN CONDUCTORS	PNL-A				LV CONTROL POWER		
1A6	NEW 1-1/2" CONDUIT	1 SET OF 3-#8 AWG	(1) #10 AWG 600 V THWN CONDUCTORS	PNL-A				LV CONTROL POWER		

15 kV CABLE TYPE: ALL 15 kV CABLE TO BE COPPER CONDUCTOR, EPR INSULATION, 133% INSULATION LEVEL OKOGUARD-OKOSEAL TYPE MV-105 OR EQUIVALENT

GENERAL NOTES:

- 550KV BIL STATION POST INSULATORS TO SUPPORT ALL BUSSING, SEE STRUCTURAL FOR WIND LOAD REQUIREMENTS.
- SEE PROTECTIVE DEVICE COORDINATION STUDY FOR PROTECTIVE DEVICE SETTINGS AND COORDINATE WITH DEVICE MANUFACTURERS SPECIFIC RECOMMENDATIONS.
- COORDINATE BRANCH CIRCUIT SIZES AND QUANTITIES WITH FINAL EQUIPMENT SELECTION.

KEYED NOTES:

- CLEVELAND PRICE V2-CAV VERTICAL BREAK SWITCH WITH MOTOR OPERATOR. PROVIDE WITH ARCING HORNS, LOCKABLE IN OPEN AND CLOSED POSITIONS, AND ICE TEST PASS FOR 1/2" ICE LOADING. COORDINATE FINAL SELECTION WITH STRUCTURAL FOR HEIGHT OF MOUNTING.
- IEEE STATION CLASS SURGE ARRESTERS. COORDINATE FINAL SELECTION WITH STRUCTURAL FOR MOUNTING.
- SF-6 DEAD TANK CIRCUIT BREAKER WITH CONDITION MONITORING AND REMOTE OPERATION.
- INTERLOCK SWITCH SW-MAIN WITH CB-A AND CB-C. INTERLOCK SWITCH SW-A WITH CB-A. INTERLOCK SWITCH SW-C WITH CB-C. SWITCHES SHALL NEVER OPEN IF INTERLOCKED CIRCUIT BREAKERS ARE NOT OPEN AND CIRCUIT BREAKER WILL NOT CLOSE IF INTERLOCKED SWITCHES ARE OPEN. ELECTRICAL INTERLOCK FOR MOTOR OPERATION. KIRK KEY INTERLOCK FOR MANUAL OPERATION.
- METERING CPTPTS SHALL BE FURNISHED BY NATIONAL GRID. INSTALLED BY CONTRACTOR. CONTRACTOR SHALL PROVIDE (2) 1-1/2" RMC CONDUITS WITH PULL STRING FROM METER AND CONTROL HOUSE TO EACH CPTPT LOCATION. ONE SET OF METERING CPTPTS ARE FREE OF CHARGE. THE SECOND SET OF METERING CPTPTS NEEDS TO BE PURCHASED FROM NATIONAL GRID BY CONTRACTOR.
- HINDLE POWER / MDS POWER ATEV13020F208 BATTERY CHARGING SYSTEM WITH (20) ENERSYS POWERSAFE S8S-100T BATTERIES IN A 54x84x22" FLOOR STANDING NEMA 1 BATTERY ENCLOSURE. INCLUDE S8S-H2 HYDROGEN DETECTOR, FAN KIT WITH GRILLE AND FILTER. DOOR ACTIVATED LED LIGHT, AND EYEWASH STATION. SEE SPECIFICATIONS 26 33 13 AND 26 33 43 FOR ADDITIONAL INFORMATION.
- THE MAIN-TIE-MAIN INTERLOCK SHALL ONLY ALLOW THREE OF THE FOUR DEVICES TO BE CLOSED SIMULTANEOUSLY TO PREVENT BOTH HIGH VOLTAGE TRANSFORMERS FROM BEING INTERCONNECTED TOGETHER. THE INTERLOCK WILL REQUIRE THAT AT LEAST ONE DEVICE WILL BE OPEN AT ANY GIVEN TIME. ELECTRICAL INTERLOCK FOR REMOTE AND LOCAL OPERATION.
- SEE DRAWING E-701S FOR CONTROL SYSTEM POINTS LIST. SEE SPECIFICATION 25 95 00 FOR ADDITIONAL INFORMATION.
- WHITE PUSH TO TEST LED INDICATING LIGHT. 86 HEALTHY, NOT TRIPPED.
- SEE AC AND DC ELEMENTARY DRAWINGS FOR ADDITIONAL INFORMATION.
- INTERLOCK FEEDS TO T-M FROM SWG-A AND SWG-C SUCH THAT ONLY ONE FEED CAN BE CONNECTED AT ONE TIME.
- PROVIDE METERING CABINET AND HARDWARE FOR MOUNTING TO CPTPT SUPPORT STRUCTURE. 48" X 48" X 18" WITH BOTTOM AT 30" ABOVE FINISHED GRADE. INCLUDE DOOR WITH DOOR STOP TO SECURE IN OPEN POSITION AND PADLOCK PROVISIONS. INSTALL 20 AMP, 120V GFCI RECEPTACLE AND THERMOSTAT CONTROLLED HEATER IN CABINET. CABINET SHALL BE CROSS VENTED TOP AND BOTTOM WITH FILTERS. MOUNT 42" X 42" X 3/4" THICK PAINTED A/C PLYWOOD PANEL WITH 1" BETWEEN PANEL AND BACK OF CABINET. PREPARATION: LIGHTLY SAND ALL SIDES AND EDGES WITH 200 GRIT SANDPAPER. REMOVE DUST WITH COMPRESSED AIR OR VACUUM. PRIMER: ONE COAT (ALL SIDES AND EDGES) OF PITTSBURGH 30-2000 ACRYLIC PRIMER AND SEALER. DRY FILM THICKNESS OF 1.6 MILS. PAINT: TWO COATS (ALL SIDES AND EDGES) OF PITTSBURGH 41-510X. NATURAL GREY COLOR. DRY FILM THICKNESS OF 1.6 MILS.

SEAL



Albany Port District Commission
Town of Bethlehem, NY

CLIENT: Albany Port District Commission
PROJECT: BEACON ISLAND EXPANSION SITE - PHASE 3
Building S - 309 River Road, Glenmont, NY 12027

DRAWN: LRT
DESIGNED: DL
CHECKED: WEN
SCALE: AS NOTED
DATE: 10/08/2021
PROJECT: 2642101

NO. DATE REVISIONS

DRAWING TITLE
ELECTRICAL
SINGLE LINE
DIAGRAM

DRAWING NUMBER

E-601S

SECTION 033001
CAST-IN PLACE CONCRETE

PART 1 GENERAL

1.01 SUMMARY

A. Section Includes:

1. Cast-in-place concrete, including concrete materials, mixture design, placement procedures, and finishes.

1.02 DEFINITIONS

- A. Cementitious Materials: Portland cement alone or in combination with one or more of the following: blended hydraulic cement, fly ash, slag cement, other pozzolans, and silica fume; materials subject to compliance with requirements.
- B. Water/Cement Ratio (w/cm): The ratio by weight of water to cementitious materials.

1.03 PREINSTALLATION MEETINGS

- A. Preinstallation Conference: Conduct a virtual or in person conference at Project site.
1. Require representatives of each entity directly concerned with cast-in-place concrete to attend, including the following:
 - a. Contractor's superintendent.
 - b. Independent testing agency responsible for concrete design mixtures.
 - c. Concrete Subcontractor.
 2. Review the following:
 - a. Special inspection and testing and inspecting agency procedures for field quality control.
 - b. Construction joints, control joints, isolation joints, and joint-filler strips.
 - c. Semirigid joint fillers.
 - d. Vapor-retarder installation.
 - e. Anchor rod and anchorage device installation tolerances.

- f. Cold and hot weather concreting procedures.
- g. Concrete finishes and finishing.
- h. Curing procedures.
- i. Forms and form-removal limitations.
- j. Shoring and reshoring procedures.
- k. Methods for achieving specified floor and slab flatness and levelness.
- l. Floor and slab flatness and levelness measurements.
- m. Concrete repair procedures.
- n. Concrete protection.

1.04 ACTION SUBMITTALS

A. Product Data: For each of the following.

- 1. Portland cement.
- 2. Fly ash.
- 3. Slag cement.
- 4. Blended hydraulic cement.
- 5. Silica fume.
- 6. Performance-based hydraulic cement
- 7. Aggregates.
- 8. Admixtures:
 - a. Include limitations of use, including restrictions on cementitious materials, supplementary cementitious materials, air entrainment, aggregates, temperature at time of concrete placement, relative humidity at time of concrete placement, curing conditions, and use of other admixtures.
- 9. Vapor retarders.
- 10. Floor and slab treatments.

11. Liquid floor treatments.
 12. Curing materials.
 - a. Include documentation from color pigment manufacturer, indicating that proposed methods of curing are recommended by color pigment manufacturer.
 13. Joint fillers.
 14. Repair materials.
 15. Water Stops
- B. Design Mixtures: For each concrete mixture, include the following:
1. Mixture identification.
 2. Minimum 28-day compressive strength.
 3. Durability exposure class.
 4. Maximum w/cm.
 5. Slump limit.
 6. Air content.
 7. Nominal maximum aggregate size.
 8. Intended placement method.
 9. Submit alternate design mixtures when characteristics of materials, Project conditions, weather, test results, or other circumstances warrant adjustments.
- C. Shop Drawings:
1. Construction Joint Layout: Indicate proposed construction joints required to construct the structure.
 - a. Location of construction joints is subject to approval of the Architect.
- D. Concrete Schedule: For each location of each Class of concrete indicated in "Concrete Mixtures" Article, including the following:
1. Concrete Class designation.
 2. Location within Project.
-

3. Exposure Class designation.
4. Formed Surface Finish designation and final finish.
5. Final finish for floors.
6. Curing process.
7. Floor treatment if any.

1.05 INFORMATIONAL SUBMITTALS

A. Qualification Data: For the following:

1. Installer: Include copies of applicable ACI certificates.
2. Testing agency: Include copies of applicable ACI certificates.

B. Material Certificates: For each of the following, signed by manufacturers:

1. Cementitious materials.
2. Admixtures.
3. Curing compounds.
4. Floor and slab treatments.
5. Bonding agents.
6. Adhesives.
7. Vapor retarders.
8. Semirigid joint filler.
9. Joint-filler strips.
10. Repair materials.

C. Material Test Reports: For the following, from a qualified testing agency:

1. Portland cement.
2. Fly ash.
3. Slag cement.

4. Blended hydraulic cement.
 5. Silica fume.
 6. Performance-based hydraulic cement.
 7. Aggregates.
 8. Admixtures.
- D. Floor surface flatness and levelness measurements report, indicating compliance with specified tolerances.
- E. Research Reports: For concrete admixtures in accordance with ICC's Acceptance Criteria AC198.
- F. Preconstruction Test Reports: For each mix design.
- G. Field quality-control reports.
- H. Minutes of preinstallation conference.

1.06 QUALITY ASSURANCE

- A. Installer Qualifications: A qualified installer who employs Project personnel qualified as a ACI-certified Flatwork Technician and Finisher and a supervisor who is a certified ACI Flatwork Concrete Finisher/Technician or an ACI Concrete Flatwork Technician with experience installing and finishing concrete, incorporating permeability-reducing admixtures.
1. Post-Installed Concrete Anchors Installers: ACI-certified Adhesive Anchor Installer.
- B. Laboratory Testing Agency Qualifications: A testing agency qualified in accordance with ASTM C1077 and ASTM E329 for testing indicated, and employing an ACI-certified Concrete Quality Control Technical Manager.
1. Personnel performing laboratory tests shall be an ACI-certified Concrete Strength Testing Technician and Concrete Laboratory Testing Technician, Grade I. Testing agency laboratory supervisor shall be an ACI-certified Concrete Laboratory Testing Technician, Grade II.
- C. Field Quality Control Testing Agency Qualifications: An independent agency, acceptable to authorities having jurisdiction, qualified in accordance with ASTM C1077 and ASTM E329 for testing indicated.

1. Personnel conducting field tests shall be qualified as an ACI Concrete Field Testing Technician, Grade 1, in accordance with ACI CPP 610.1 or an equivalent certification program.

1.07 PRECONSTRUCTION TESTING

- A. Preconstruction Testing Service: Engage a qualified testing agency to perform preconstruction testing on each concrete mixture.
 1. Include the following information in each test report:
 - a. Admixture dosage rates.
 - b. Slump.
 - c. Air content.
 - d. Seven-day compressive strength.
 - e. 28-day compressive strength.
 - f. Permeability.

1.08 DELIVERY, STORAGE, AND HANDLING

- A. Comply with ASTM C94/C94M and ACI 301.

1.09 FIELD CONDITIONS

- A. Cold-Weather Placement: Comply with ACI 301 and ACI 306.1 and as follows.
 1. Protect concrete work from physical damage or reduced strength that could be caused by frost, freezing actions, or low temperatures.
 2. When average high and low temperature is expected to fall below 40 deg F (4.4 deg C) for three successive days, maintain delivered concrete mixture temperature within the temperature range required by ACI 301 (ACI 301M).
 3. Do not use frozen materials or materials containing ice or snow.
 4. Do not place concrete in contact with surfaces less than 35 deg F (1.7 deg C), other than reinforcing steel.
 5. Do not use calcium chloride, salt, or other materials containing antifreeze agents or chemical accelerators unless otherwise specified and approved in mixture designs.

B. Hot-Weather Placement: Comply with ACI 301 and ACI 305.1, and as follows:

1. Maintain concrete temperature at time of discharge to not exceed 95 deg F (35 deg C).
2. Fog-spray forms, steel reinforcement, and subgrade just before placing concrete. Keep subgrade uniformly moist without standing water, soft spots, or dry areas.

PART 2 PRODUCTS

2.01 CONCRETE, GENERAL

A. ACI Publications: Comply with the following unless modified by requirements in the Contract Documents:

1. ACI 301.

2.02 CONCRETE MATERIALS

A. Source Limitations:

1. Obtain each type or class of cementitious material of the same brand from the same manufacturer's plant.
2. Obtain aggregate from single source.
3. Obtain each type of admixture from single source from single manufacturer.

B. Cementitious Materials:

1. Portland Cement: ASTM C150/C150M, Type I/II.
2. Fly Ash: ASTM C618, Class C or F.
3. Slag Cement: ASTM C989/C989M, Grade 100 or 120.
4. Blended Hydraulic Cement: ASTM C595/C595M, Type IP, portland-pozzolan.
5. Silica Fume: ASTM C1240 amorphous silica.

C. Normal-Weight Aggregates: ASTM C33/C33M, Class M coarse aggregate or better, graded. Provide Class S coarse aggregate for all exterior concrete. Provide aggregates from a single source.

1. Alkali-Silica Reaction: Comply with one of the following:

- a. Expansion Result of Aggregate: Not more than 0.04 percent at one-year when tested in accordance with ASTM C1293.
 - b. Expansion Results of Aggregate and Cementitious Materials in Combination: Not more than 0.10 percent at an age of 16 days when tested in accordance with ASTM C1567.
 - c. Alkali Content in Concrete: Not more than 4 lb./cu. yd. for moderately reactive aggregate or 3 lb./cu. yd. for highly reactive aggregate, when tested in accordance with ASTM C1293 and categorized in accordance with ASTM C1778, based on alkali content being calculated in accordance with ACI 301 (ACI 301M).
2. Maximum Coarse-Aggregate Size: 1-1/2 inches for slabs-on-grade, 1 inch for structural concrete nominal.
 3. Fine Aggregate: Free of materials with deleterious reactivity to alkali in cement.
- D. Air-Entraining Admixture: ASTM C260/C260M.
- E. Chemical Admixtures: Certified by manufacturer to be compatible with other admixtures that do not contribute water-soluble chloride ions exceeding those permitted in hardened concrete. Do not use calcium chloride or admixtures containing calcium chloride [in steel-reinforced concrete].
1. Water-Reducing Admixture: ASTM C494/C494M, Type A.
 2. Retarding Admixture: ASTM C494/C494M, Type B.
 3. Water-Reducing and -Retarding Admixture: ASTM C494/C494M, Type D.
 4. High-Range, Water-Reducing Admixture: ASTM C494/C494M, Type F.
 5. High-Range, Water-Reducing and -Retarding Admixture: ASTM C494/C494M, Type G.
 6. Plasticizing and Retarding Admixture: ASTM C1017/C1017M, Type II.
- F. Water and Water Used to Make Ice: ASTM C94/C94M, potable.

2.03 VAPOR RETARDERS

- A. Sheet Vapor Retarder, Class A: ASTM E1745, Class A not less than 10 mils (0.25 mm) thick. Include manufacturer's recommended adhesive or pressure-sensitive tape.

2.04 LIQUID FLOOR TREATMENTS

- A. Cure-Densifier-Hardener: Transparent, chemically reactive, water-based treatment that penetrates into the concrete surface, forming a chemical reaction of crystalline growth that fills in the natural pores and voids in the concrete surface.
- B. Basis of Design: Ashford Formula of Curecrete Distribution, Inc.; or equal
- C. Abrasion Resistance to Revolving Disks: ASTM C779.
- D. Surface Adhesion: ASTM D3359.
- E. Hardening: ASTM C39:
- F. Rebound Number: ASTM C805.
- G. Light Exposure Degradation: ASTM G23.
- H. Test Method for Measuring Wet SCOF of Common Hard-Surface Floors in accordance with ANSI B101.1.
- I. Test Method for Measuring Wet DCOF of Common Hard-Surface Floors in accordance with ANSI B101.3.

2.05 CURING MATERIALS

- A. Evaporation Retarder: Other than Cure-Densifier-Hardener, Waterborne, monomolecular film forming, manufactured for application to fresh concrete.
- B. Absorptive Cover: AASHTO M 182, Class 2, burlap cloth made from jute or kenaf, weighing approximately 9 oz./sq. yd. (305 g/sq. m) when dry.
- C. Moisture-Retaining Cover: ASTM C171, polyethylene film burlap-polyethylene sheet.
 - 1. Color:
 - a. Ambient Temperature Below 50 deg F (10 deg C): Black.
 - b. Ambient Temperature between 50 deg F (10 deg C) and 85 deg F (29 deg C): Any color.
 - c. Ambient Temperature Above 85 deg F (29 deg C): White.
- D. Curing Paper: Eight-feet- (2438-mm-) wide paper, consisting of two layers of fibered kraft paper laminated with double coating of asphalt.

- E. Water: Potable or complying with ASTM C1602/C1602M.
- F. Clear, Waterborne, Membrane-Forming, Nondissipating Curing Compound: ASTM C309, Type 1, Class B, certified by curing compound manufacturer to not interfere with bonding of floor covering.

2.06 RELATED MATERIALS

- A. Expansion- and Isolation-Joint-Filler Strips: ASTM D1752, cork or self-expanding cork.
- B. Semirigid Joint Filler: Two-component, semirigid, 100 percent solids, epoxy resin with a Type A shore durometer hardness of 80 in accordance with ASTM D2240.
- C. Epoxy Bonding Adhesive: ASTM C881, two-component epoxy resin, capable of humid curing and bonding to damp surfaces, of class suitable for application temperature and of grade to suit requirements, and as follows:
 - 1. Types I and II, nonload bearing, Types IV and V, load bearing, for bonding hardened or freshly mixed concrete to hardened concrete.
- D. Floor Slab Protective Covering: Eight-foot- (2438-mm-) wide cellulose fabric.
- E. Waterstops: U.S. Army Corps of Engineers CRD-C 513, with factory-installed metal eyelets, for embedding in concrete to prevent passage of fluids through joints. Factory fabricate corners, intersections, and directional changes.
 - 1. Profile: Ribbed with center bulb.
 - 2. Dimensions: 6 inches by 3/8 inch thick, nontapered.

2.07 REPAIR MATERIALS

- A. Repair Overlayment: Cement-based, polymer-modified, self-leveling product that can be applied in thicknesses from 1/4 inch (6 mm) and that can be filled in over a scarified surface to match adjacent floor elevations.
 - 1. Cement Binder: ASTM C150/C150M portland cement or hydraulic or blended hydraulic cement, as defined in ASTM C219.
 - 2. Primer: Product of topping manufacturer recommended for substrate, conditions, and application.
 - 3. Aggregate: Well-graded, washed gravel, 1/8 to 1/4 inch (3.2 to 6 mm) or coarse sand as recommended by topping manufacturer.

4. Compressive Strength: Not less than 5000 psi at 28 days when tested in accordance with ASTM C109/C109M.

2.08 CONCRETE MIXTURES, GENERAL

- A. Prepare design mixtures for each type and strength of concrete, proportioned on the basis of laboratory trial mixture or field test data, or both, in accordance with ACI 301.
 1. Use a qualified testing agency for preparing and reporting proposed mixture designs, based on laboratory trial mixtures.
- B. Cementitious Materials: Limit percentage, by weight, of cementitious materials other than portland cement in concrete as follows:
 1. Fly Ash or Other Pozzolans: 25 percent by mass.
 2. Slag Cement: 50 percent by mass.
 3. Silica Fume: 10 percent by mass.
 4. Total of Fly Ash or Other Pozzolans and Silica Fume: 35 percent by mass with fly ash or pozzolans not exceeding 25 percent by mass and silica fume not exceeding 10 percent by mass.
- C. Admixtures: Use admixtures in accordance with manufacturer's written instructions.
 1. Use high-range water-reducing or plasticizing admixture in concrete, as required, for placement and workability.
 2. Use water-reducing and -retarding admixture when required by high temperatures, low humidity, or other adverse placement conditions.
 3. Use water-reducing admixture in pumped concrete, concrete for heavy-use industrial slabs and parking structure slabs, and concrete with a w/cm below 0.50.

2.09 CONCRETE MIXTURES

- A. Class A: Normal-weight concrete used for footings, piers, grade beams, and tie beams.
 1. Exposure Class: ACI 318 F2.
 2. Minimum Compressive Strength: 4000 psi at 28 days.
 3. Maximum w/cm: 0.50.

4. Slump Limit: 4 inches (100 mm), plus or minus 1 inch.
 5. Air Content:
 - a. Exposure Classes F2 and F3: 6 percent, plus or minus 1.5 percent at point of delivery for concrete containing 1-inch nominal maximum aggregate size.
 6. Limit water-soluble, chloride-ion content in hardened concrete to 0.15 percent by weight of cement.
- B. Class B: Normal-weight concrete used for mat foundations and foundation walls.
1. Exposure Class: ACI 318 F2.
 2. Minimum Compressive Strength: 4000 psi at 28 days.
 3. Maximum w/cm: 0.50.
 4. Slump Limit: 4 inches, plus or minus 1 inch.
 5. Air Content:
 - a. Exposure Classes F2 and F3: 6 percent, plus or minus 1.5 percent at point of delivery for concrete containing 1.5-inch nominal maximum aggregate size.
 6. Limit water-soluble, chloride-ion content in hardened concrete to 0.15 percent by weight of cement.
- C. Class C: Normal-weight concrete used for interior slabs-on-ground (slabs less than 10" thick).
1. Exposure Class: ACI 318 F0.
 2. Minimum Compressive Strength: 4000 psi at 28 days.
 3. Maximum w/cm: 0.50.
 4. Slump Limit: 4 inches, plus or minus 1 inch.
 5. Air Content:
 - a. Do not use an air-entraining admixture or allow total air content to exceed 2 percent for concrete used in trowel-finished floors.
 6. Limit water-soluble, chloride-ion content in hardened concrete to 0.15 percent by weight of cement.
-

D. Class I: Normal-weight concrete used for interior metal pan stairs and landings:

1. Exposure Class: ACI 318 F0.
2. Minimum Compressive Strength: 3000 psi at 28 days.
3. Maximum w/cm: 0.5.
4. Maximum Size Aggregate: 3/8 inch.
5. Slump Limit: 3 inches, plus 1 inch or minus 2 inches.
6. Air Content: 0 percent, plus or minus 0.5 percent at point of delivery.
7. Limit water-soluble, chloride-ion content in hardened concrete to 0.15 percent by weight of cement.
8. Retarding Admixture: Not allowed.
9. Accelerating Admixture: Not allowed.

E. Class J: Normal-weight concrete used for exterior retaining walls.

1. Exposure Class: ACI 318 F2.
2. Minimum Compressive Strength: 4000 psi at 28 days.
3. Maximum w/cm: 0.50.
4. Slump Limit: 4 inches, plus or minus 1 inch.
5. Air Content:
 - a. Exposure Classes F2 and F3: [6 percent, plus or minus 1.5 percent at point of delivery for concrete containing 1-inch nominal maximum aggregate size.
6. Limit water-soluble, chloride-ion content in hardened concrete to 0.15 percent by weight of cement.

2.10 CONCRETE MIXING

- A. Project-Site Mixing: Measure, batch, and mix concrete materials and concrete in accordance with ASTM C94/C94M. Mix concrete materials in appropriate drum-type batch machine mixer.

1. For mixer capacity of 1 cu. yd. (0.76 cu. m) or smaller, continue mixing at least 1-1/2 minutes, but not more than five minutes after ingredients are in mixer, before any part of batch is released.
2. For mixer capacity larger than 1 cu. yd. (0.76 cu. m), increase mixing time by 15 seconds for each additional 1 cu. yd. (0.76 cu. m).
3. Provide batch ticket for each batch discharged and used in the Work, indicating Project identification name and number, date, mixture type, mixture time, quantity, and amount of water added. Record approximate location of final deposit in structure.

PART 3 EXECUTION

3.01 EXAMINATION

A. Verification of Conditions:

1. Before placing concrete, verify that installation of concrete forms, accessories, and reinforcement, and embedded items is complete and that required inspections have been performed.
2. Do not proceed until unsatisfactory conditions have been corrected.

3.02 INSTALLATION OF EMBEDDED ITEMS

A. Place and secure anchorage devices and other embedded items required for adjoining Work that is attached to or supported by cast-in-place concrete.

1. Use setting drawings, templates, diagrams, instructions, and directions furnished with items to be embedded.
2. Install anchor rods, accurately located, to elevations required and complying with tolerances in Section 7.5 of ANSI/AISC 303.

3.03 INSTALLATION OF VAPOR RETARDER

A. Sheet Vapor Retarders: Place, protect, and repair sheet vapor retarder in accordance with ASTM E1643 and manufacturer's written instructions.

1. Install vapor retarder with longest dimension parallel with direction of concrete pour.
2. Face laps away from exposed direction of concrete pour.
3. Lap vapor retarder over footings and grade beams not less than 6 inches, sealing vapor retarder to concrete.

-
4. Lap joints 6 inches and seal with manufacturer's recommended tape.
 5. Terminate vapor retarder at the top of floor slabs, grade beams, and pile caps, sealing entire perimeter to floor slabs, grade beams, foundation walls, or pile caps.
 6. Seal penetrations in accordance with vapor retarder manufacturer's instructions.
 7. Protect vapor retarder during placement of reinforcement and concrete.
 - a. Repair damaged areas by patching with vapor retarder material, overlapping damages area by 6 inches on all sides, and sealing to vapor retarder.

3.04 JOINTS

- A. Construct joints true to line, with faces perpendicular to surface plane of concrete.
- B. Construction Joints: Coordinate with floor slab pattern and concrete placement sequence.
 1. Install so strength and appearance of concrete are not impaired, at locations indicated on Drawings or as approved by Engineer.
 2. Place joints perpendicular to main reinforcement.
 - a. Continue reinforcement across construction joints unless otherwise indicated.
 3. Locate horizontal joints in walls and columns at underside slabs and at the top of footings.
 4. Space vertical joints in walls as indicated on Drawings.
 5. Use epoxy-bonding adhesive at locations where fresh concrete is placed against hardened or partially hardened concrete surfaces.
- C. Control Joints in Slabs-on-Ground: Form weakened-plane control joints, sectioning concrete into areas as indicated. Construct control joints for a depth equal to at least one-fourth of concrete thickness as follows:
 1. Sawed Joints: Form control joints with power saws equipped with shatterproof abrasive or diamond-rimmed blades. Cut 1/8-inch-wide joints into concrete when cutting action does not tear, abrade, or otherwise damage surface and before concrete develops random cracks.
- D. Isolation Joints in Slabs-on-Ground: After removing formwork, install joint-filler strips at slab junctions with vertical surfaces, such as column pedestals, foundation walls, grade beams, and other locations, as indicated.

1. Extend joint-filler strips full width and depth of joint, terminating flush with finished concrete surface unless otherwise indicated on Drawings.
2. Terminate full-width joint-filler strips not less than 1/2 inch or more than 1 inch below finished concrete surface, where joint sealants, are indicated.
3. Install joint-filler strips in lengths as long as practicable. Where more than one length is required, lace or clip sections together.

E. Doweled Joints:

1. Install dowel bars and support assemblies at joints where indicated on Drawings.
2. Lubricate or asphalt coat one-half of dowel bar length to prevent concrete bonding to one side of joint.

F. Dowel Plates: Install dowel plates at joints where indicated on Drawings.

3.05 CONCRETE PLACEMENT

- A. Before placing concrete, verify that installation of formwork, reinforcement, embedded items, and vapor retarder is complete and that required inspections are completed.
1. Immediately prior to concrete placement, inspect vapor retarder for damage and deficient installation, and repair defective areas.
 2. Provide continuous inspection of vapor retarder during concrete placement and make necessary repairs to damaged areas as Work progresses.
- B. Notify Architect and testing and inspection agencies 24 hours prior to commencement of concrete placement.
- C. Do not add water to concrete during delivery, at Project site, or during placement unless approved by Engineer in writing, but not to exceed the amount indicated on the concrete delivery ticket.
1. Do not add water to concrete after adding high-range water-reducing admixtures to mixture.
- D. Deposit concrete continuously in one layer or in horizontal layers of such thickness that no new concrete is placed on concrete that has hardened enough to cause seams or planes of weakness.
1. If a section cannot be placed continuously, provide construction joints as indicated.

2. Deposit concrete to avoid segregation.
3. Deposit concrete in horizontal layers of depth not to exceed formwork design pressures and in a manner to avoid inclined construction joints.
4. Consolidate placed concrete with mechanical vibrating equipment in accordance with ACI 301.
 - a. Do not use vibrators to transport concrete inside forms.
 - b. Insert and withdraw vibrators vertically at uniformly spaced locations to rapidly penetrate placed layer and at least 6 inches into preceding layer.
 - c. Do not insert vibrators into lower layers of concrete that have begun to lose plasticity.
 - d. At each insertion, limit duration of vibration to time necessary to consolidate concrete, and complete embedment of reinforcement and other embedded items without causing mixture constituents to segregate.
- E. Deposit and consolidate concrete for floors and slabs in a continuous operation, within limits of construction joints, until placement of a panel or section is complete.
 1. Do not place concrete floors and slabs in a checkerboard sequence.
 2. Consolidate concrete during placement operations, so concrete is thoroughly worked around reinforcement and other embedded items and into corners.
 3. Maintain reinforcement in position on chairs during concrete placement.
 4. Screed slab surfaces with a straightedge and strike off to correct elevations.
 5. Level concrete, cut high areas, and fill low areas.
 6. Slope surfaces uniformly to drains where required.
 7. Begin initial floating using bull floats or darbies to form a uniform and open-textured surface plane, before excess bleedwater appears on the surface.
 8. Do not further disturb slab surfaces before starting finishing operations.

3.06 FINISHING FORMED SURFACES

- A. As-Cast Surface Finishes:

1. ACI 301 Surface Finish SF-2.0: As-cast concrete texture imparted by form-facing material, arranged in an orderly and symmetrical manner with a minimum of seams.
 - a. Patch voids larger than 3/4 inch wide or 1/2 inch deep.
 - b. Remove projections larger than 1/4 inch.
 - c. Patch tie holes.
 - d. Surface Tolerance: ACI 117 Class B.
 - e. Locations: Apply to concrete surfaces exposed to public view, to receive a rubbed finish, or to be covered with a coating or covering material applied directly to concrete.
- B. Rubbed Finish: Apply the following to as cast surface finishes exposed to public view:
 1. Smooth-Rubbed Finish:
 - a. Perform no later than one day after form removal.
 - b. Moisten concrete surfaces and rub with carborundum brick or another abrasive until producing a uniform color and texture.
 - c. If sufficient cement paste cannot be drawn from the concrete by the rubbing process, use a grout made from the same cementitious materials used in the in-place concrete.
- C. Related Unformed Surfaces:
 1. At tops of walls, horizontal offsets, and similar unformed surfaces adjacent to formed surfaces, strike off smooth and finish with a color and texture matching adjacent formed surfaces.
 2. Continue final surface treatment of formed surfaces uniformly across adjacent unformed surfaces unless otherwise indicated.

3.07 FINISHING FLOORS AND SLABS

- A. Comply with ACI 302.1R recommendations for screeding, restraightening, and finishing operations for concrete surfaces. Do not wet concrete surfaces.
- B. Scratch Finish:

1. While still plastic, texture concrete surface that has been screeded and bull-floated or darbied.
2. Use stiff brushes, brooms, or rakes to produce a profile depth of 1/4 inch (6 mm) in one direction.
3. Apply scratch finish to surfaces to receive concrete floor toppings and at exterior walk ways.

C. Float Finish:

1. When bleedwater sheen has disappeared and concrete surface has stiffened sufficiently to permit operation of specific float apparatus, consolidate concrete surface with power-driven floats or by hand floating if area is small or inaccessible to power-driven floats.
2. Repeat float passes and restraightening until surface is left with a uniform, smooth, granular texture and complies with ACI 117 (ACI A117M) tolerances for conventional concrete.
3. Apply float finish to surfaces to receive trowel finish.

D. Trowel Finish:

1. After applying float finish, apply first troweling and consolidate concrete by hand or power-driven trowel.
2. Continue troweling passes and restraighten until surface is free of trowel marks and uniform in texture and appearance.
3. Grind smooth any surface defects that would telegraph through applied coatings or floor coverings.
4. Do not add water to concrete surface.
5. Do not apply hard-troweled finish to concrete, which has a total air content greater than 3 percent.
6. Apply a trowel finish to surfaces exposed to view or to be covered with resilient flooring, carpet, ceramic or quarry tile set over a cleavage membrane, paint, or another thin-film-finish coating system.
7. Finish surfaces to the following tolerances, in accordance with ASTM E1155 (ASTM E1155M), for a randomly trafficked floor surface:

- a. Slabs on Ground:
 - 1) Specified overall values of flatness, FF 30; and of levelness, FL 25; with minimum local values of flatness, FF 24; and of levelness, FL 17.
- 8. For concrete with embedded rails, finish and measure surface, so gap at any point between concrete surface and an unlevelled, freestanding, 10-ft.- (3.05-m-) long straightedge resting on two high spots and placed anywhere on the surface does not exceed 1/8 inch or 1/4" in 20 feet.
- E. Trowel and Fine-Broom Finish: Apply a first trowel finish to surfaces. While concrete is still plastic, slightly scarify surface with a fine broom perpendicular to main traffic route.
 - 1. Coordinate required final finish with Architect before application.
 - 2. Comply with flatness and levelness tolerances for trowel-finished floor surfaces.
- F. Broom Finish: Apply a broom finish to exterior concrete platforms, steps, ramps, and locations indicated on Drawings.
 - 1. Immediately after float finishing, slightly roughen trafficked surface by brooming with fiber-bristle broom perpendicular to main traffic route.
 - 2. Coordinate required final finish with Architect before application.

3.08 INSTALLATION OF MISCELLANEOUS CONCRETE ITEMS

- A. Filling In:
 - 1. Fill in holes and openings left in concrete structures after Work of other trades is in place unless otherwise indicated.
 - 2. Mix, place, and cure concrete, as specified, to blend with in-place construction.
 - 3. Provide other miscellaneous concrete filling indicated or required to complete the Work.
- B. Equipment Bases and Foundations:
 - 1. Coordinate sizes and locations of concrete bases with actual equipment provided.
 - 2. Construct concrete bases 4 inches high unless otherwise indicated on Drawings, and extend base not less than 6 inches in each direction beyond the maximum dimensions of supported equipment unless otherwise indicated on Drawings, or unless required for seismic anchor support.

-
3. Minimum Compressive Strength: 4000 psi at 28 days.
 4. Install dowel rods to connect concrete base to concrete floor. Unless otherwise indicated, install dowel rods on 16-inch (450-mm) centers around the full perimeter of concrete base.
 5. For supported equipment, install epoxy-coated anchor bolts that extend through concrete base and anchor into structural concrete substrate.
 6. Prior to pouring concrete, place and secure anchorage devices.
 - a. Use setting drawings, templates, diagrams, instructions, and directions furnished with items to be embedded.
 - b. Cast anchor-bolt insert into bases.
 - c. Install anchor bolts to elevations required for proper attachment to supported equipment.
- C. Steel Pan Stairs: Provide concrete fill for steel pan stair treads, landings, and associated items.
1. Cast-in inserts and accessories, as shown on Drawings.
 2. Screed, tamp, and trowel finish concrete surfaces.

3.09 CONCRETE CURING

- A. Protect freshly placed concrete from premature drying and excessive cold or hot temperatures.
1. Comply with ACI 301 and ACI 306.1 for cold weather protection during curing.
 2. Comply with ACI 301 and ACI 305.1 for hot-weather protection during curing.
- B. Evaporation Retarder: Apply evaporation retarder to unformed concrete surfaces if hot, dry, or windy conditions cause moisture loss approaching 0.2 lb/sq. ft. x h (1 kg/sq. m x h) before and during finishing operations. Apply in accordance with manufacturer's written instructions after placing, screeding, and bull floating or darbying concrete, but before float finishing.
- C. Curing Formed Surfaces: Comply with ACI 308.1 as follows:
1. Cure formed concrete surfaces, including underside of beams, supported slabs, and other similar surfaces.
 2. If forms remain during curing period, moist cure after loosening forms.

3. If removing forms before end of curing period, continue curing for remainder of curing period, as follows:
 - a. Continuous Fogging: Maintain standing water on concrete surface until final setting of concrete.
 - b. Continuous Sprinkling: Maintain concrete surface continuously wet.
 - c. Absorptive Cover: Pre-dampen absorptive material before application; apply additional water to absorptive material to maintain concrete surface continuously wet.
 - d. Water-Retention Sheeting Materials: Cover exposed concrete surfaces with sheeting material, taping, or lapping seams.
 - e. Membrane-Forming Curing Compound: Apply uniformly in continuous operation by power spray or roller in accordance with manufacturer's written instructions.
 - 1) Recoat areas subject to heavy rainfall within three hours after initial application.
 - 2) Maintain continuity of coating and repair damage during curing period.
- D. Curing Unformed Surfaces: Comply with ACI 308.1 as follows:
 1. Begin curing immediately after finishing concrete.
 2. Interior Concrete Floors:
 - a. Floors to Receive Floor Coverings Specified in Other Sections: Contractor has option of the following:
 - 1) Absorptive Cover: As soon as concrete has sufficient set to permit application without marring concrete surface, install prewetted absorptive cover over entire area of floor.
 - (a) Lap edges and ends of absorptive cover not less than 12-inches.
 - (b) Maintain absorptive cover water saturated, and in place, for duration of curing period, but not less than seven days.
 - 2) Moisture-Retaining-Cover Curing: Cover concrete surfaces with moisture-retaining cover for curing concrete, placed in widest practicable width, with sides and ends lapped at least 12 inches, and sealed by waterproof tape or adhesive.

- (a) Immediately repair any holes or tears during curing period, using cover material and waterproof tape.
 - (b) Cure for not less than seven days.
 - 3) Ponding or Continuous Sprinkling of Water: Maintain concrete surfaces continuously wet for not less than seven days, utilizing one, or a combination of, the following:
 - (a) Water.
 - (b) Continuous water-fog spray.
- b. Floors to Receive Penetrating Liquid Floor Treatments: Contractor has option of the following:
 - 1) Absorptive Cover: As soon as concrete has sufficient set to permit application without marring concrete surface, install prewetted absorptive cover over entire area of floor.
 - (a) Lap edges and ends of absorptive cover not less than 12 inches.
 - (b) Maintain absorptive cover water saturated, and in place, for duration of curing period, but not less than seven days.
 - 2) Moisture-Retaining-Cover Curing: Cover concrete surfaces with moisture-retaining cover for curing concrete, placed in widest practicable width, with sides and ends lapped at least 12 inches, and sealed by waterproof tape or adhesive.
 - (a) Immediately repair any holes or tears during curing period, using cover material and waterproof tape.
 - (b) Cure for not less than seven days.
 - 3) Ponding or Continuous Sprinkling of Water: Maintain concrete surfaces continuously wet for not less than seven days, utilizing one, or a combination of, the following:
 - (a) Water.
 - (b) Continuous water-fog spray.
- c. Floors to Receive Curing Compound:

- 1) Apply uniformly in continuous operation by power spray or roller in accordance with manufacturer's written instructions.
 - 2) Recoat areas subjected to heavy rainfall within three hours after initial application.
 - 3) Maintain continuity of coating, and repair damage during curing period.
 - 4) Removal: After curing period has elapsed, remove curing compound without damaging concrete surfaces by method recommended by curing compound manufacturer[unless manufacturer certifies curing compound does not interfere with bonding of floor covering used on Project].
- d. Floors to Receive Curing and Sealing Compound:
- 1) Apply uniformly to floors and slabs indicated in a continuous operation by power spray or roller in accordance with manufacturer's written instructions.
 - 2) Recoat areas subjected to heavy rainfall within three hours after initial application.
 - 3) Repeat process 24 hours later, and apply a second coat. Maintain continuity of coating, and repair damage during curing period.

3.10 TOLERANCES

- A. Conform to ACI 117.

3.11 APPLICATION OF LIQUID FLOOR TREATMENTS

- A. Penetrating Liquid Floor Treatment: Prepare, apply, and finish penetrating liquid floor treatment in accordance with manufacturer's written instructions.
1. Remove curing compounds, sealers, oil, dirt, laitance, and other contaminants and complete surface repairs.
 2. Apply liquid until surface is saturated, scrubbing into surface until a gel forms; rewet; and repeat brooming or scrubbing.
 3. Rinse with water; remove excess material until surface is dry.
 4. Apply a second coat in a similar manner if surface is rough or porous.

- B. Sealing Coat: Uniformly apply a continuous sealing coat of curing and sealing compound to hardened concrete by power spray or roller in accordance with manufacturer's written instructions.

3.12 JOINT FILLING

- A. Prepare, clean, and install joint filler in accordance with manufacturer's written instructions.
 - 1. Defer joint filling until concrete has aged at least one month.
 - 2. Do not fill joints until construction traffic has permanently ceased.
- B. Remove dirt, debris, saw cuttings, curing compounds, and sealers from joints; leave contact faces of joints clean and dry.
- C. Install semirigid joint filler full depth in saw-cut joints and at least 2 inches (50 mm) deep in formed joints.
- D. Overfill joint, and trim joint filler flush with top of joint after hardening.

3.13 CONCRETE SURFACE REPAIRS

- A. Defective Concrete:
 - 1. Repair and patch defective areas when approved by Engineer.
 - 2. Remove and replace concrete that cannot be repaired and patched to Engineer's approval.
- B. Patching Mortar: Mix dry-pack patching mortar, consisting of 1 part portland cement to 2-1/2 parts fine aggregate passing a No. 16 sieve, using only enough water for handling and placing.
- C. Repairing Formed Surfaces: Surface defects include color and texture irregularities, cracks, spalls, air bubbles, honeycombs, rock pockets, fins and other projections on the surface, and stains and other discolorations that cannot be removed by cleaning.
 - 1. Immediately after form removal, cut out honeycombs, rock pockets, and voids more than 1/2 inch in any dimension to solid concrete.
 - a. Limit cut depth to 3/4 inch.
 - b. Make edges of cuts perpendicular to concrete surface.
 - c. Clean, dampen with water, and brush-coat holes and voids with bonding agent.

- d. Fill and compact with patching mortar before bonding agent has dried.
- e. Fill form-tie voids with patching mortar or cone plugs secured in place with bonding agent.
- 2. Repair defects on surfaces exposed to view by blending white portland cement and standard portland cement, so that, when dry, patching mortar matches surrounding color.
 - a. Patch a test area at inconspicuous locations to verify mixture and color match before proceeding with patching.
 - b. Compact mortar in place and strike off slightly higher than surrounding surface.
- 3. Repair defects on concealed formed surfaces that will affect concrete's durability and structural performance as determined by Engineer.

D. Repairing Unformed Surfaces:

- 1. Test unformed surfaces, such as floors and slabs, for finish, and verify surface tolerances specified for each surface.
 - a. Correct low and high areas.
 - b. Test surfaces sloped to drain for trueness of slope and smoothness; use a sloped template.
- 2. Repair finished surfaces containing surface defects, including spalls, popouts, honeycombs, rock pockets, crazing, and cracks in excess of 0.01 inch wide or that penetrate to reinforcement or completely through unreinforced sections regardless of width, and other objectionable conditions.
- 3. After concrete has cured at least 14 days, correct high areas by grinding.
- 4. Correct localized low areas during, or immediately after, completing surface-finishing operations by cutting out low areas and replacing with patching mortar.
 - a. Finish repaired areas to blend into adjacent concrete.
- 5. Correct other low areas scheduled to receive floor coverings with a repair underlayment.
 - a. Prepare, mix, and apply repair underlayment and primer in accordance with manufacturer's written instructions to produce a smooth, uniform, plane, and level surface.
 - b. Feather edges to match adjacent floor elevations.

6. Correct other low areas scheduled to remain exposed with repair topping.
 - a. Cut out low areas to ensure a minimum repair topping depth of 1/4 inch to match adjacent floor elevations.
 - b. Prepare, mix, and apply repair topping and primer in accordance with manufacturer's written instructions to produce a smooth, uniform, plane, and level surface.
7. Repair defective areas, except random cracks and single holes 1 inch or less in diameter, by cutting out and replacing with fresh concrete.
 - a. Remove defective areas with clean, square cuts, and expose steel reinforcement with at least a 3/4-inch clearance all around.
 - b. Dampen concrete surfaces in contact with patching concrete and apply bonding agent.
 - c. Mix patching concrete of same materials and mixture as original concrete, except without coarse aggregate.
 - d. Place, compact, and finish to blend with adjacent finished concrete.
 - e. Cure in same manner as adjacent concrete.
8. Repair random cracks and single holes 1 inch or less in diameter with patching mortar.
 - a. Groove top of cracks and cut out holes to sound concrete, and clean off dust, dirt, and loose particles.
 - b. Dampen cleaned concrete surfaces and apply bonding agent.
 - c. Place patching mortar before bonding agent has dried.
 - d. Compact patching mortar and finish to match adjacent concrete.
 - e. Keep patched area continuously moist for at least 72 hours.
- E. Perform structural repairs of concrete, subject to Engineer's approval, using epoxy adhesive and patching mortar.
- F. Repair materials and installation not specified above may be used, subject to Engineer's approval.

3.14 FIELD QUALITY CONTROL

- A. Special Inspections: Owner will engage a special inspector to perform field tests and inspections and prepare testing and inspection reports.
- B. Testing Agency: Owner will engage a qualified testing and inspecting agency to perform tests and inspections and to submit reports.
 - 1. Testing agency shall immediately report to Engineer, Contractor, and concrete manufacturer any failure of Work to comply with Contract Documents.
 - 2. Testing agency shall report results of tests and inspections, in writing, to Owner, Engineer, Contractor, and concrete manufacturer within 48 hours of inspections and tests.
 - a. Test reports shall include reporting requirements of ASTM C31/C31M and ASTM C39/C39M, including the following as applicable to each test and inspection:
 - 1) Project name.
 - 2) Name of testing agency.
 - 3) Names and certification numbers of field and laboratory technicians performing inspections and testing.
 - 4) Name of concrete manufacturer.
 - 5) Date and time of inspection, sampling, and field testing.
 - 6) Date and time of concrete placement.
 - 7) Location in Work of concrete represented by samples.
 - 8) Date and time sample was obtained.
 - 9) Truck and batch ticket numbers.
 - 10) Design compressive strength at 28 days.
 - 11) Concrete mixture designation, proportions, and materials.
 - 12) Field test results.
 - 13) Information on storage and curing of samples before testing, including curing method and maximum and minimum temperatures during initial curing period.

14) Type of fracture and compressive break strengths at seven days and 28 days.

- C. Batch Tickets: For each load delivered, submit three copies of batch delivery ticket to testing agency, indicating quantity, mix identification, admixtures, design strength, aggregate size, design air content, design slump at time of batching, and amount of water that can be added at Project site.
- D. Inspections:
 - 1. Headed bolts and studs.
 - 2. Verification of use of required design mixture.
 - 3. Concrete placement, including conveying and depositing.
 - 4. Curing procedures and maintenance of curing temperature.
 - 5. Batch Plant Inspections: On a random basis, as determined by Engineer.
- E. Concrete Tests: Testing of composite samples of fresh concrete obtained in accordance with ASTM C 172/C 172M shall be performed in accordance with the following requirements:
 - 1. Testing Frequency: Obtain one composite sample for each day's pour of each concrete mixture exceeding 5 cu. yd., but less than 25 cu. yd., plus one set for each additional 50 cu. yd. or fraction thereof.
 - a. When frequency of testing provides fewer than five compressive-strength tests for each concrete mixture, testing shall be conducted from at least five randomly selected batches or from each batch if fewer than five are used.
 - 2. Slump: ASTM C143/C143M:
 - a. One test at point of placement for each composite sample, but not less than one test for each day's pour of each concrete mixture.
 - b. Perform additional tests when concrete consistency appears to change.
 - 3. Air Content: ASTM C231/C231M pressure method, for normal-weight concrete.
 - a. One test for each composite sample, but not less than one test for each day's pour of each concrete mixture.
 - 4. Concrete Temperature: ASTM C1064/C1064M:

- a. One test hourly when air temperature is 40 deg F and below or 80 deg F and above, and one test for each composite sample.
 5. Compression Test Specimens: ASTM C31/C31M:
 - a. Cast and laboratory cure two sets of four 6-inch by 12-inch cylinder specimens for each composite sample.
 - b. Cast and field cure two sets of four standard cylinder specimens for each composite sample.
 6. Compressive-Strength Tests: ASTM C39/C39M.
 - a. Test one set of two laboratory-cured specimens at seven days and one set of two specimens at 28 days.
 - b. Test one set of two field-cured specimens at seven days and one set of two specimens at 28 days.
 - c. A compressive-strength test shall be the average compressive strength from a set of two specimens obtained from same composite sample and tested at age indicated.
 7. When strength of field-cured cylinders is less than 85 percent of companion laboratory-cured cylinders, Contractor shall evaluate operations and provide corrective procedures for protecting and curing in-place concrete.
 8. Strength of each concrete mixture will be satisfactory if every average of any three consecutive compressive-strength tests equals or exceeds specified compressive strength, and no compressive-strength test value falls below specified compressive strength by more than 500 psi if specified compressive strength is less than or equal to 5000 psi.
 9. Nondestructive Testing: Impact hammer, sonoscope, or other nondestructive device may be permitted by Engineer but will not be used as sole basis for approval or rejection of concrete.
 10. Additional Tests:
 - a. Testing and inspecting agency shall make additional tests of concrete when test results indicate that slump, air entrainment, compressive strengths, or other requirements have not been met, as directed by Engineer.
 - b. Testing and inspecting agency may conduct tests to determine adequacy of concrete by cored cylinders complying with ASTM C42/C42M or by other methods as directed by Engineer.
-

- 1) Acceptance criteria for concrete strength shall be in accordance with ACI 301, section 1.6.6.3.
 11. Additional testing and inspecting, at Contractor's expense, will be performed to determine compliance of replaced or additional work with specified requirements.
 12. Correct deficiencies in the Work that test reports and inspections indicate do not comply with the Contract Documents.
- F. Measure floor and slab flatness and levelness in accordance with ASTM E1155 within 72 hours of completion of floor finishing and promptly report test results to Engineer.

3.15 PROTECTION

- A. Protect concrete surfaces as follows:
1. Protect from petroleum stains.
 2. Diaper hydraulic equipment used over concrete surfaces.
 3. Prohibit vehicles from interior concrete slabs.
 4. Prohibit use of pipe-cutting machinery over concrete surfaces.
 5. Prohibit placement of steel items on concrete surfaces.
 6. Prohibit use of acids or acidic detergents over concrete surfaces.
 7. Protect liquid floor treatment from damage and wear during the remainder of construction period. Use protective methods and materials, including temporary covering, recommended in writing by liquid floor treatments installer.

END OF SECTION

SECTION 46 07 53 – PACKAGED WASTEWATER TREATMENT PLANT

PART 1 – GENERAL

1.1 DESCRIPTION

- A. This section describes the general work required to furnish and install the complete package wastewater treatment plant (package treatment system), specified herein and as shown in the drawings. The CONTRACTOR shall provide all labor, materials, tools, and equipment required to furnish and install said system in accordance with the project plans and specifications. The package treatment system shall be an Infiltrator Water Technologies (IWT) ENVIRO-AIRE System, modified Model A-13.0 or approved equal, with prefabricated steel construction as manufactured by Infiltrator Water Technologies, LLC or approved equal.
- B. The package treatment system shall contain all essential tank basins and ancillary equipment necessary for proper operation of the plant. The package treatment system shall be fabricated and assembled off-site to the greatest extent possible, taking into consideration shipping and installation limitations.
- C. It shall be the responsibility of the CONTRACTOR to coordinate equipment vendor to supply the package treatment system and aeration systems complete and in compliance with the requirements of the project. Deviations from these Specifications or Contract Documents that affect the overall cost of the project shall be the CONTRACTOR's responsibility to resolve.

1.2 DEFINITIONS

- A. OWNER: The company responsible for managing and operating the package treatment system after delivery and installation.
- B. ENGINEER: The company responsible for verifying the system meets the intent of all governing building, electrical, and treatment requirements.
- C. CONTRACTOR: The company responsible for installation/assembly of the System, including but not limited to, site preparation, tank installation, and electrical/mechanical connections.
- D. MANUFACTURER: The company responsible for providing all materials, equipment, and ancillary services as described herein.
- E. Contract Documents: Prints, specifications, and other formal documents prepared by the ENGINEER for specific use on this project.
- F. Package Treatment System: Shop fabricated wastewater treatment system designed to meet the requirements of the Contract Documents.

1.3 REFERENCE STANDARDS

- A. Comply with applicable provisions and recommendations of the following, except as otherwise shown or specified.
 - 1. Standards of the American Society of Testing and Materials (ASTM).
 - 2. American National Standards Institute (ANSI).
 - 3. National Electric Code (NEC).
 - 4. National Electrical Manufacturers Association (NEMA).
 - 5. Institute of Electrical and Electronic Engineers (IEEE).
 - 6. American Welding Society (AWS).
 - 7. American Society of Mechanical Engineers (ASME).
 - 8. American Society of Civil Engineers (ASCE).

9. Great Lakes Upper Mississippi River Basin (GLUMRB) Recommended Standards for Wastewater Facilities, latest edition (Ten States Standards).

10. Underwriters Laboratories (UL)

1.4 DELIVERY, STORAGE, AND HANDLING

- A. Equipment and materials shall be protected from damage, deterioration, severe weather, excessive temperature, dirt, dust, and contaminants from the time of shipment until installation is completed and the equipment and materials are ready for operation. Equipment shall be marked and stored to permit easy identification and inspection. A complete packing list and bill of material shall be included with each shipment.
- B. Materials stored at the job site shall be staged above ground and adequately supported and protected to prevent rusting, damage, warping, or other deterioration that may reduce the cross-sectional area or change the shape of the material.
- C. Materials shall be handled with adequately designed lifting devices and in a manner that shall not cause stress to the material and abrasion of the shop-applied coatings.

1.5 QUALITY ASSURANCE

- A. The package treatment system, including all ancillary equipment including but not limited to, pumps, mixers, blowers, level sensors, control panels, and other tertiary equipment listed herein, shall be supplied by a single manufacturer.
- B. Qualifications of the MANUFACTURER:
 - 1. Shall have a minimum 30 years of experience in the design and fabrication of the equipment described herein, used for similar applications.
 - 2. Shall have a minimum 25 years of documented and proven history of field support and troubleshooting expertise.
 - 3. Shall be actively engaged in research and development of sewage treatment facilities.
- C. All equipment furnished under this section shall be new and unused and shall be the standard products of the MANUFACTURER.
- D. All welding shall be performed by certified welders in accordance with AWS. Welder certificates shall be provided to the ENGINEER upon request.
- E. The equipment shall be manufactured by IWT.
- F. Alternative manufacturers shall submit their qualifications and design and product details to the ENGINEER at least fourteen (14) days prior to the scheduled bid date. Alternative manufacturers will not be allowed unless explicitly pre-approved by the ENGINEER in writing prior to the bid date.

1.6 SUBMITTALS

- A. The CONTRACTOR shall furnish general arrangement drawings, catalog data, operation and maintenance manuals, installation instructions, control details and electrical wiring diagrams, equipment design data, testing data, and reports to show full compliance with these Contract Documents.
- B. The CONTRACTOR shall provide a complete and detailed list of all proposed deviations from the Contract Documents.

1.7 WARRANTY

- A. The MANUFACTURER of the wastewater treatment system shall guarantee for one (1) year from the date of shipment that the system and all component equipment shall be free from defective materials and workmanship. The MANUFACTURER shall furnish replacement parts for any component considered in the opinion of the ENGINEER and agreed upon by the MANUFACTURER to be defective during this warranty period.

- B. Warranty shall be voided in the event of Acts of God or if the facility is misused, neglected, is not operated in substantial accordance with the MANUFACTURER's Operation and Maintenance Manual and industry standard operations procedures.

PART 2 – PRODUCTS

2.1 DESIGN CONDITIONS

- A. Influent flows and loads shall be as shown in the Contract Documents.
- B. Influent waste loads shall be biologically degradable. Non-biodegradable substances shall not be introduced to the system in quantities which are toxic to biological microorganisms.

2.2 MATERIALS

- A. Unless noted otherwise, the materials of construction shall be:
 - 1. Package treatment system tank basins shall be fabricated from structural grade steel plate per ASTM A36 requirements. Structural shapes shall be per AISC preferred material specification.
 - 2. Air piping shall be constructed of a minimum of Schedule 40 galvanized steel pipe or HSS. Air valves shall be brass with PTFE seats.
 - 3. Pumped water piping, including Return Activated Sludge/Waste Activated Sludge (RAS/WAS) and Scum skimmer airlift piping shall be constructed of schedule 80 PVC.
 - 4. Walkway grating shall be constructed of serrated galvanized carbon steel.
 - 5. Treaded floor plating shall be constructed of ¼" A36 steel.
 - 6. Handrails shall be constructed of ASTM A36/A529 or A500 Gr. B HSS and shall be galvanized or shop-coated in accordance with the Finishing and Coatings section of this specification. Handrails shall be per OSHA regulations with mid-rail and toeboards.
 - 7. Ladder shall be constructed of angle with 1" round bar spaced in accordance with OSHA guidelines.
- B. External piping connections to the package treatment system shall consist of either an NPT coupling or a flange connection, as shown on the Contract Documents.

All pipes All pipes and fittings shall be installed in accordance with:

- 1. the MANUFACTURER's instructions;
 - 2. the lines and grades shown on the Contract Documents; and
 - 3. as required for complete installation.
- C. Electrical equipment provided by the Manufacturer with the Wastewater Treatment Plant shall be rated for the following site power, 3PH 460V.

2.3 UNIT OPERATIONS

- A. Lift Station
 - 1. A lift station basin shall be provided as an integral section of the treatment system.
 - 2. The lift station basin shall be constructed in accordance with the Contract Documents and will include duplex pumps, a liquid level control system, and electrical controls.
 - 3. Each lift station pump shall be supplied with a 2-inch discharge, slide rail assembly, brass check valve, and SCH 80 PVC ball valve.
 - 4. The capacity of each lift station pump shall be 40 gpm at 32 feet Total Dynamic Head.
 - 5. The lift station pump manufacturer shall be Champion Pump Company, Inc. model CPSE542, or equal.

6. Pumps shall operate on standard lead/lag operation and alternate on successive cycles, as designed by the ENGINEER and as shown in the Contract Documents.
7. The lift station basin shall be provided with level switches, which shall be mounted by the CONTRACTOR after installing the filter tank.
8. Switches shall be weighted Opti-Float type with adjustable cable grip for depth changes.

B. Screening

1. Manual Coarse Bar Screen

- a. A manually cleaned coarse bar screen shall be provided at the inlet to the treatment system. The screen shall be located above the normal water level of the adjacent treatment basin and shall be manually cleanable with a rake.
- b. The screen shall be no narrower than 12" wide and no deeper than 9".
- c. The bars shall be constructed of 1/4"-thick A36 steel and spaced at 2" apart on a 45-degree incline.
- d. The manually cleaned bar screen shall be fully accessible from the top of the package treatment vessel.

C. Primary Clarifier Basin

1. The primary clarifier basin shall have proper baffling to prevent short circuiting and to provide maximum uniform solids settling area.
2. Settled sludge shall be returned from the primary clarifier floor hopper by the sludge return system, as shown on the Contract Documents.
3. The primary clarifier effluent shall pass through two effluent filters before entering the aeration basin. Primary effluent filters shall be Polylok model PL-525, or equal.

D. Aeration Basin

1. The aeration basin shall provide a minimum total liquid volume of 13,100 gallons. The aeration basin shall be shaped on each side to prevent sludge accumulation, to enhance the rotation to the contents, and to minimize scum and froth accumulation. The velocity of rotation shall be enough to scour the bottom and prevent sludge filleting from occurring.
2. Coarse Bubble Diffusers
 - a. All necessary diffuser bars, drop in pipes and air headers shall be installed in the aeration basin, and shall be constructed of materials as specified in the Contract Documents.
 - b. Each diffuser drop assembly shall be equipped with a ball valve, disconnecting union, and a diffuser bar with 3/4" FNPT air diffuser connections threaded to the tee bar.
 - c. The air diffuser shall be of the coarse bubble air check diaphragm type constructed with a diaphragm mounted on top of the diffuser body.
 - d. Diffuser manufacturer shall be Diffused Gas Technologies, Inc. model DP-75, or equal.
3. Blowers
 - a. For supplying air requirements of the wastewater treatment system, duplex positive displacement blower packages shall be furnished and installed at the locations shown on the Contract Documents.
 - b. Each blower motor shall have the capacity of supplying 100% of the wastewater system's air requirements.
 - c. Each unit shall be factory assembled and serviced before shipping.

- d. The blower shall be connected to the motor by means of a “V” belt drive unit. The belt drive unit shall be designed for easy adjustment and shall enable speed adjustment of the blower unit in application where flow varies. A removable belt cover shall be provided if the blower is not installed in enclosure.
 - e. The motor shall be furnished with an adjustable motor mounting base.
 - f. Each blower shall be fitted with an air inlet filter type noise silencer. For connecting to the air manifold, the blower shall be fitted with a flexible rubber hose coupling with stainless steel clamps.
 - g. All blowers and motors not located inside buildings shall be mounted on a fiberglass base and enclosed in a fiberglass weatherproof enclosure. The weatherproof hood shall be designed for easy access to service the blower, motor, filter, and belt drive unit. It shall be equipped with a lifting handle and locking facilities. All enclosure surfaces shall be properly prepared in a neat manner to obtain a smooth, clean, dry surface and shall have a light-colored finish.
 - h. A pressure relief valve and pressure gauge shall be mounted in the air manifold for determining the blower performance.
 - i. The blower manufacturer shall be Gardner Denver, Inc. Sutorbilt Series 4M, or equal.
 - j. The blower motor shall be 3PH 460V general duty, totally enclosed fan cooled (TEFC), and rated for 7.5hp.
- E. Secondary Clarifier Basin
- 1. The secondary clarifier basin shall have proper baffling to prevent short circuiting and to provide maximum uniform solids settling area.
 - 2. Settled sludge shall be returned from the secondary clarifier floor hopper by the sludge return system, as shown on the Contract Documents.
 - 3. Floating solids shall be returned from the secondary clarifier to the aeration basin by the scum return system, as shown on the Contract Documents.
 - 4. The secondary clarifier effluent shall pass over the edge of the baffled adjustable effluent weir into the effluent trough and then out the basin.
 - 5. The weir plate shall be constructed of 1/8” stainless steel or PVC sheet.
- F. Air Lift Scum Return System
- 1. A positive scum and skimming re-circulation system shall be installed within each clarifier basin for controlling and returning the floatables and scum.
 - 2. The positive scum and skimming re-circulation system shall consist of airlift skimming devices, sized and located per the Contract Documents.
 - 3. The skimming devices shall be of the positive airlift pump type, located in a position to skim and return floating material to the aeration basin.
 - 4. The airline supplying air to the skimming device shall be equipped with an isolation valve to regulate the rate of return.
 - 5. The scum intake shall be equipped with an adjustable assembly which will enable exact positioning of the skimmer at water level.
 - 6. The return line shall be sized and located per the Contract Documents.
- G. Air Lift Solids Return System
- 1. A positive sludge re-circulation system for returning settled solids shall be installed within the clarifier basin.

2. The airlift pump system shall have the re-circulation capacity ranging from 50% to 150% of the design flow.
3. The airline supplying air to the pump shall be equipped with an isolation valve which varies the flow capacity of the pump.
4. The airlift pump shall be firmly supported.
5. The airlift pump shall be equipped with a clean-out plug to allow for easy cleaning and maintenance.
6. The return line shall be sized and located per the Contract Documents.

H. UV System

1. An ultraviolet (UV) chamber shall be included to achieve disinfection of the final effluent and shall be designed to provide a UV radiation dose effective for disinfection of the effluent before final discharge.
2. The UV disinfection system shall include two (2 ea) open channel vessel reactors sized to deliver the minimum required UV design dose at the state specified flow conditions.
3. A local control panel, separate from the main control panel, shall be included, providing at minimum lamp bank on/off indication, low intensity alarm, and a lamp failure alarm.
4. The system shall incorporate a weir level control device for ensuring that the UV lamp banks remain submerged at all times.
5. The UV disinfection system shall be by AquaAzul, model AZ-400, or equal.

I. Effluent Flow Metering

1. An ultrasonic flow sensor with meter and transmitter with totalizing capabilities shall monitor the effluent wastewater stream and calculate the instantaneous and 24-hour flows.
2. The meter/totalizer shall be provided in a separate Flow Meter Vault.
3. The meter/totalizer shall output a 4-20 mA scaled signal to indicate instantaneous flow.

J. Solids Holding Basin

1. The solids holding basin shall be provided as an integral section of the main system and shall be of enough capacity to provide a minimum total basin volume of 5,700 gallons. The basin shall be shaped to prevent sludge densification.
2. The flow into the solids holding basin shall be from the Air Lift Solids Return System. The piping and valving shall be arranged to allow the OWNER to manually waste solids from the clarifier underflow.
3. The solids holding basin shall be provided with an aeration mixing system.
 - a. The mixing system shall be constructed with coarse bubble air diffusers, placed longitudinally along one side of the basin to provide air to the basin at 30 CFM per 1,000 cubic feet of liquid capacity.
 - b. All necessary diffuser bars, drop in pipes and air headers shall be installed in the aeration basin, and shall be constructed of materials as specified in the Contract Documents.
 - c. Each diffuser drop assembly shall be equipped with a ball valve, disconnecting union, and a diffuser bar with 3/4" FNPT air diffuser connections threaded to the tee bar.
 - d. The air diffuser shall be of the coarse bubble air check diaphragm type constructed with a diaphragm mounted on top of the diffuser body.
 - e. Diffuser manufacturer shall be Diffused Gas Technologies, Inc. model DP-75, or equal.
4. A gravity decant system shall be provided to drain supernatant from the solids holding basin to the influent lift station.

- a. A series of manually actuated quarter turn valves shall be installed at various water levels to allow various elevations of decanting capabilities as shown in the Contract Documents.
- b. Each valve shall have an extended stem that is operable from the upper surface of the basin.
- c. The drain piping shall be sized and routed per the Contract Documents.

2.4 FOUNDATION AND ANCHORING

- A. A level concrete foundation pad or compacted fill subgrade shall be designed by the ENGINEER and constructed by the CONTRACTOR and shall conform to the Contract Documents.
- B. The MANUFACTURER shall provide anchoring lugs at the base and along each side of the tank. The CONTRACTOR shall provide and install anchoring bolts, clips, clevises, straps, and/or any other anchoring materials as directed in the Contract Documents.

2.5 INTEGRATION AND CONTROLS

A. Master Control Panel

1. An electrical control panel shall be installed within a wall mounted NEMA 4X weatherproof enclosure, as shown in the Contract Documents.
2. The electrical panel shall control the operation of all the auxiliary component equipment requiring electrical power, except for those operations specifically requiring separate local control panels, as described in this document. The blower motor unit operation time will be controlled by the blower clock. The plant operator shall control the operation time. The necessary selector switches shall be provided to allow either automatic or manual operation of the auxiliary equipment.
3. The electrical controls shall consist of IEC starters, timers, and selector switches necessary. Properly sized circuit breakers or fuses shall protect all electrical equipment and circuitry.
4. The electrical control panel shall be furnished with blower failure and local alarms. It shall also include an alarm silencer switch.
5. All wiring and electrical conduit required shall be furnished by and installed by the CONTRACTOR. The electrical control panel shall be detached for shipping purposes. A power block in the control panel shall be supplied for the electrical connection.
6. **A neutral connection shall be provided by the CONTRACTOR at the electrical control panel site prior to installation.**
7. The control panel shall be completely factory assembled and tested prior to shipment.
8. Controls shall be mounted to a removable sub-panel within the enclosure and shall be wired and spaced in accordance with the latest National Electric Code.
9. All wiring conductors within the control console shall be UL type MTW, stranded #16 AWG minimum, rated at 600V. Control wiring shall be numbered on each end with a permanent heat-shrinkable sleeving made of flexible, irradiated, flame-retardant polyolefin.

2.6 FINISHES AND COATINGS

- A. All internal and external carbon steel surfaces shall be painted.
- B. Stainless steel and plastic surfaces and piping shall not be painted.
- C. Type A Coating: Outdoor Installation, Vessel Exterior
 1. Prepare external tank surfaces to commercial blast standards with 3 mil profile in accordance with ASTM D4417. Surface prep shall be per SSPC-SP6/NACE WAB-3, free of all visible oil, grease, dirt, dust, mill scale, rust, paint, oxides, corrosion products, or other foreign matter.

2. Primer Coat: Apply epoxy primer coat with Sherwin Williams Macropoxy 646, or equal, 5.0 mils DFT minimum.
 3. Intermediate Coat: Apply epoxy intermediate coat with Sherwin Williams Macropoxy 646, or equal, 5.0 mils DFT minimum.
 4. Finish Coat: Apply epoxy finish coat with Sherwin Williams Hi-Solids Polyurethane (HSP), or equal, 3.0 mils DFT minimum.
- D. Type C Coating: Outdoor or Indoor Installation, Vessel Interior
1. Prepare internal tank surfaces to commercial near white blast standards with 3 mil profile in accordance with ASTM D4417. Surface prep shall be per SSPC-SP10/NACE WAB-2, free of all visible oil, grease, dirt, dust, mill scale, rust, paint, oxides, corrosion products, or other foreign matter.
 2. Finish Coat: Apply coal tar epoxy finish coat with Sherwin Williams TARGUARD, or equal, 10.0 mils DFT minimum.
- 2.7 SPARE PARTS
- A. One (1 ea) set of seals for each different model of blower.
 - B. Ten percent (10%) spare aeration diffusers (rounded up) of each type installed.
 - C. Two (2 ea) UV lamps. (FRAGILE - must be properly stored to prevent damage.)
 - D. Two (2 ea) UV quartz sleeves.
 - E. Two (2 ea) UV ballasts.
 - F. Other standard spare parts as recommended by sub-equipment manufacturers.

PART 3 – EXECUTION

3.1 GENERAL

- A. All components of the package treatment system shall be handled with care during transportation, storage, and installation. The CONTRACTOR shall follow the MANUFACTURER's guidelines for storage and handling.
- B. The MANUFACTURER shall not be responsible for on-site installation of any components or parts of the package treatment system.

3.2 EXAMINATION

- A. The CONTRACTOR shall verify that field conditions are acceptable and suitably prepared to receive equipment prior to delivery.
- B. Upon delivery the CONTRACTOR shall review the shipping manifest and validate that all items have been delivered. If discrepancies are documented the CONTRACTOR shall immediately recover or replace missing and/or damaged items.

3.3 ASSEMBLY AND INSTALLATION

- A. The package treatment system shall be completely installed by the CONTRACTOR at the location shown on the Contract Documents. It shall be installed in accordance with the MANUFACTURER's recommendations and guidelines. The MANUFACTURER is required to conduct a preconstruction conference with any CONTRACTOR personnel present who will be involved in the project.
- B. All structural and building manufacturing and modification other than the package treatment system, including all painting shall be performed by the CONTRACTOR in accordance with the ENGINEER's specifications and Contract Documents.
- C. The following activities shall be completed by the CONTRACTOR upon delivery of the package treatment system. These items are part of the package treatment system pay items and no additional payment will be made for these items or any other work normally considered to be ancillary to a package treatment system.

1. Construct a suitably sized access road to the delivery site to enable delivery and offloading of the system.
2. Install the package treatment system subgrade/foundation per the Contract Documents.
3. Install the package treatment system onto the subgrade/foundation and attach anchors/buoyancy control as required, per the Contract Documents.
4. Assemble ancillary equipment that may have been shipped loose due to shipping restrictions, including but not limited to, piping, valving, sensors, and wiring which may have been disconnected to protect the equipment during transportation.
5. Prepare and apply touch up paint as needed.
6. Install service handrails.
7. Install and connect all site utilities to the system. The electrical power requirements at the main power block or main circuit breaker shall be per the Contract Documents. Connect each subpanel as noted in the Contract Documents.
8. Fill the package treatment system with water after installing drain plugs. Fill water shall be provided by the OWNER.
9. Finish grade and place gravel and fencing around the outside perimeter of the system in accordance with the Contract Documents.

3.4 STARTUP

- A. At the time the wastewater treatment system is filled with water or sewage, all power connections will have been completed, and all equipment will be ready for operation. A representative of the MANUFACTURER shall instruct the OWNER's representative on the proper operation and maintenance of the wastewater treatment system including instructions on conducting all required operational tests. Within two weeks of system startup the MANUFACTURER's representative shall furnish a service manual on the equipment installed within the wastewater system.
- B. Start-Up Testing
 1. After all the equipment and structures have been completely installed, and the installation approved by the MANUFACTURER's representative and the ENGINEER in writing, an initial start-up test of the system shall be conducted as directed by the MANUFACTURER's representative to demonstrate the proper functioning of the system and all components and parts thereof.
 2. Upon Completion of the above test, a written report shall be furnished by the MANUFACTURER and shall describe the representative's observations. This report shall describe any deficiencies noted.
 3. The ENGINEER may require any deficiencies noted to be corrected by the CONTRACTOR, by repairing or replacing the defective component and retesting the component and/or system until it meets the approval of the ENGINEER, at no additional cost to the OWNER.
- C. Field Training
 1. CONTRACTOR shall submit the proposed lesson plan of field instruction 30 days prior to commencement of scheduled training. Field training shall cover each item contained in the operating maintenance manuals.
 2. The elements presented in the following outline shall be included in the instruction as a minimum:
 - a. Equipment operation.
 - b. Detailed component description.
 - c. Equipment preventative maintenance.
 - d. Equipment troubleshooting.

- e. Equipment corrective maintenance.
- f. Hands-on demonstrations.

END OF SECTION 46 07 53

Technical Documents

Fire Pump House

Technical Drawings:

- COVR COVER SHEET
- GN-01 GENERAL NOTES
- SP-00 OVERALL SITE PLAN
- SP-01 DETAILED SITE PLAN & PROFILE
- GR-01 GRADING & DRAINAGE PLAN
- UT-01 UTILITY PLAN
- MD-01 MISCELLANEOUS DETAILS
- F-100P FIRE PUMP BUILDING PLAN
- G-100P STANDARD NOTES & DETAILS
- S-100P PLANS & SECTIONS
- 209-06 NYSDOT TURBIDITY CURTAIN STANDARD DETAIL
- E-601S ELECTRICAL SINGLE LINE DIAGRAM

Technical Specifications:


- 033001 CAST IN PLACE CONCRETE
- 210500 COMMON WORK RESULTS FOR FIRE SUPPRESSION
- 210523 GENERAL DUTY VALVES FOR WATER-BASED FIRE-SUPPRESSION
PIPPING
- 210553 IDENTIFICATION FOR FIRE SUPPRESSION PIPING AND EQUIPMENT
- 211300 FIRE SUPPRESSION SPRINKLER SYSTEMS
- 213000 FIRE PUMPS
- 213419 PREMANUFACTURED FIRE PUMP BUILDING
- 284601 FIRE DETECTION AND ALARM

ALBANY PORT DISTRICT COMMISSION


BEACON ISLAND EXPANSION - PHASE 3

ISSUED FOR BID SET
FIRE SERVICE PUMP HOUSE
SEPTEMBER 02, 2025

TOWN OF BETHLEHEM
ALBANY COUNTY
NEW YORK

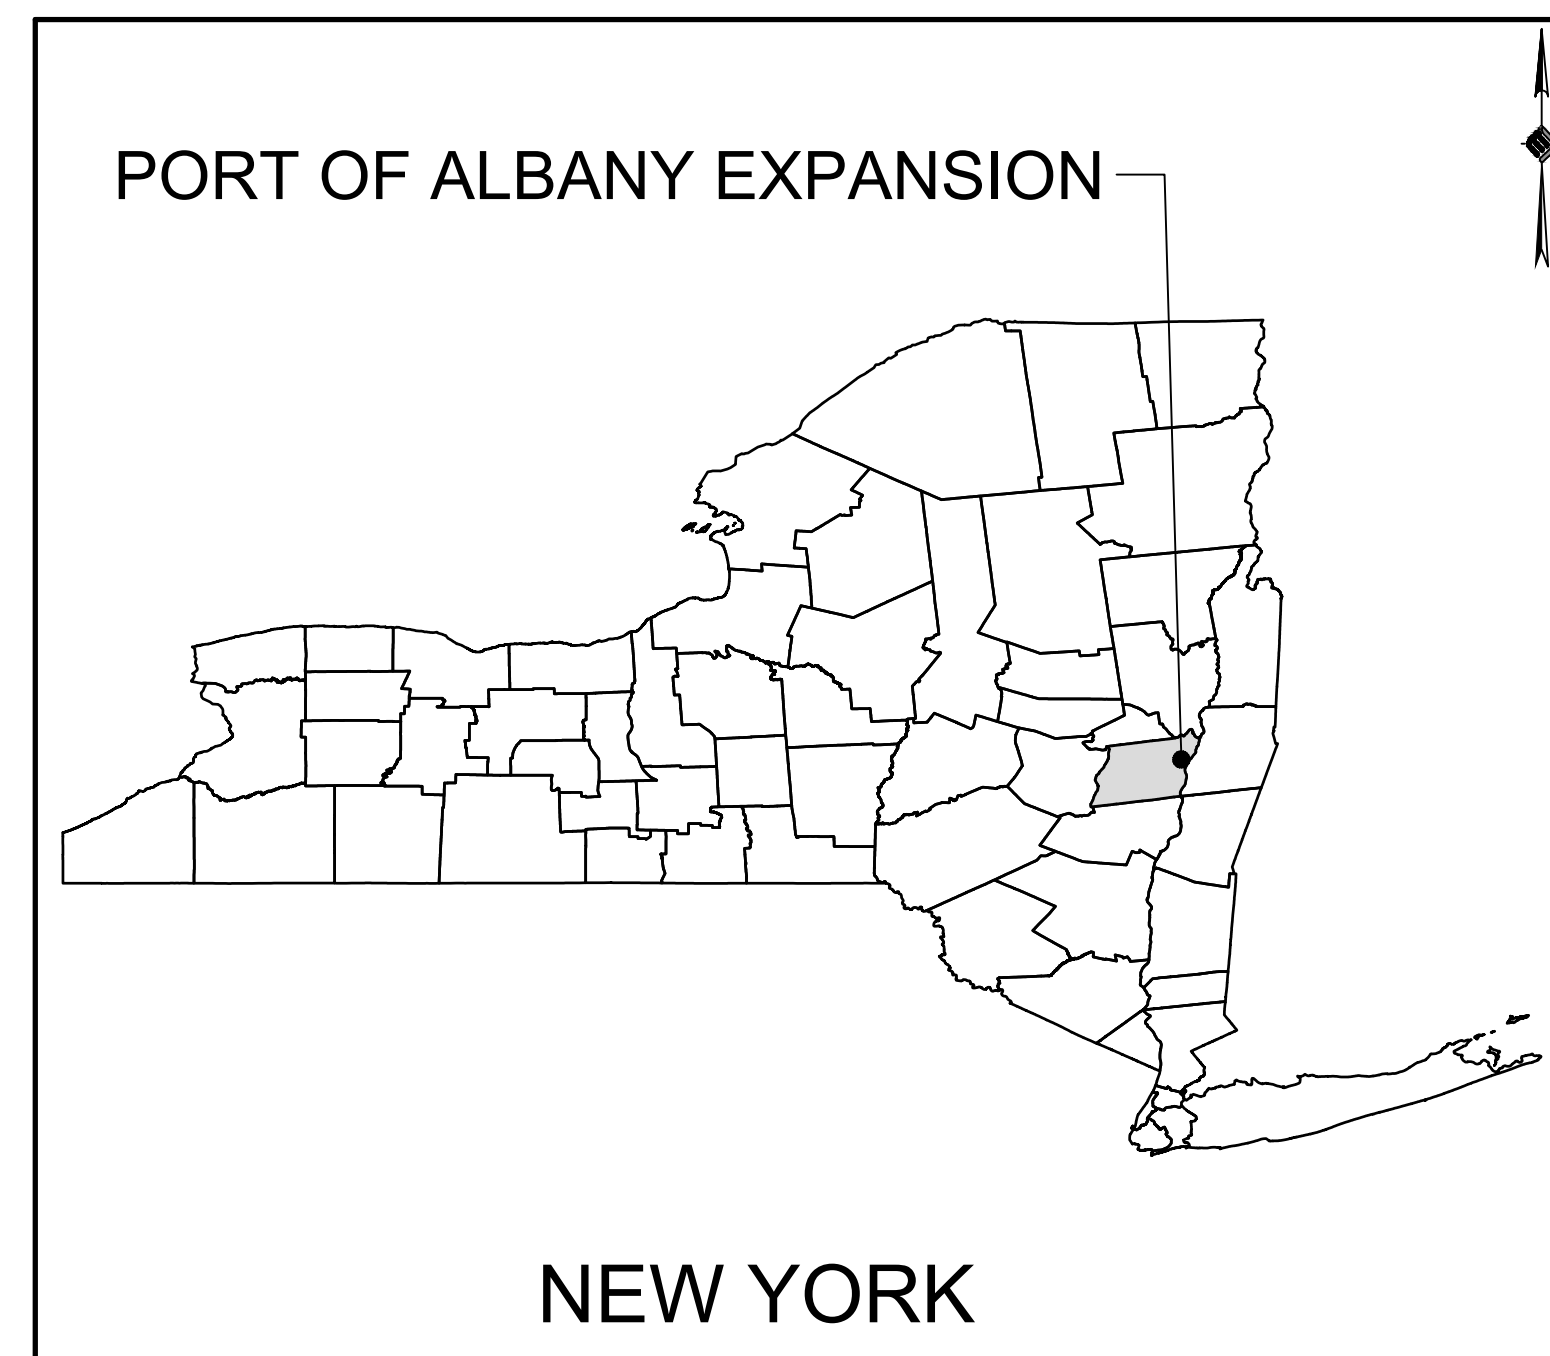

LOCATION MAP

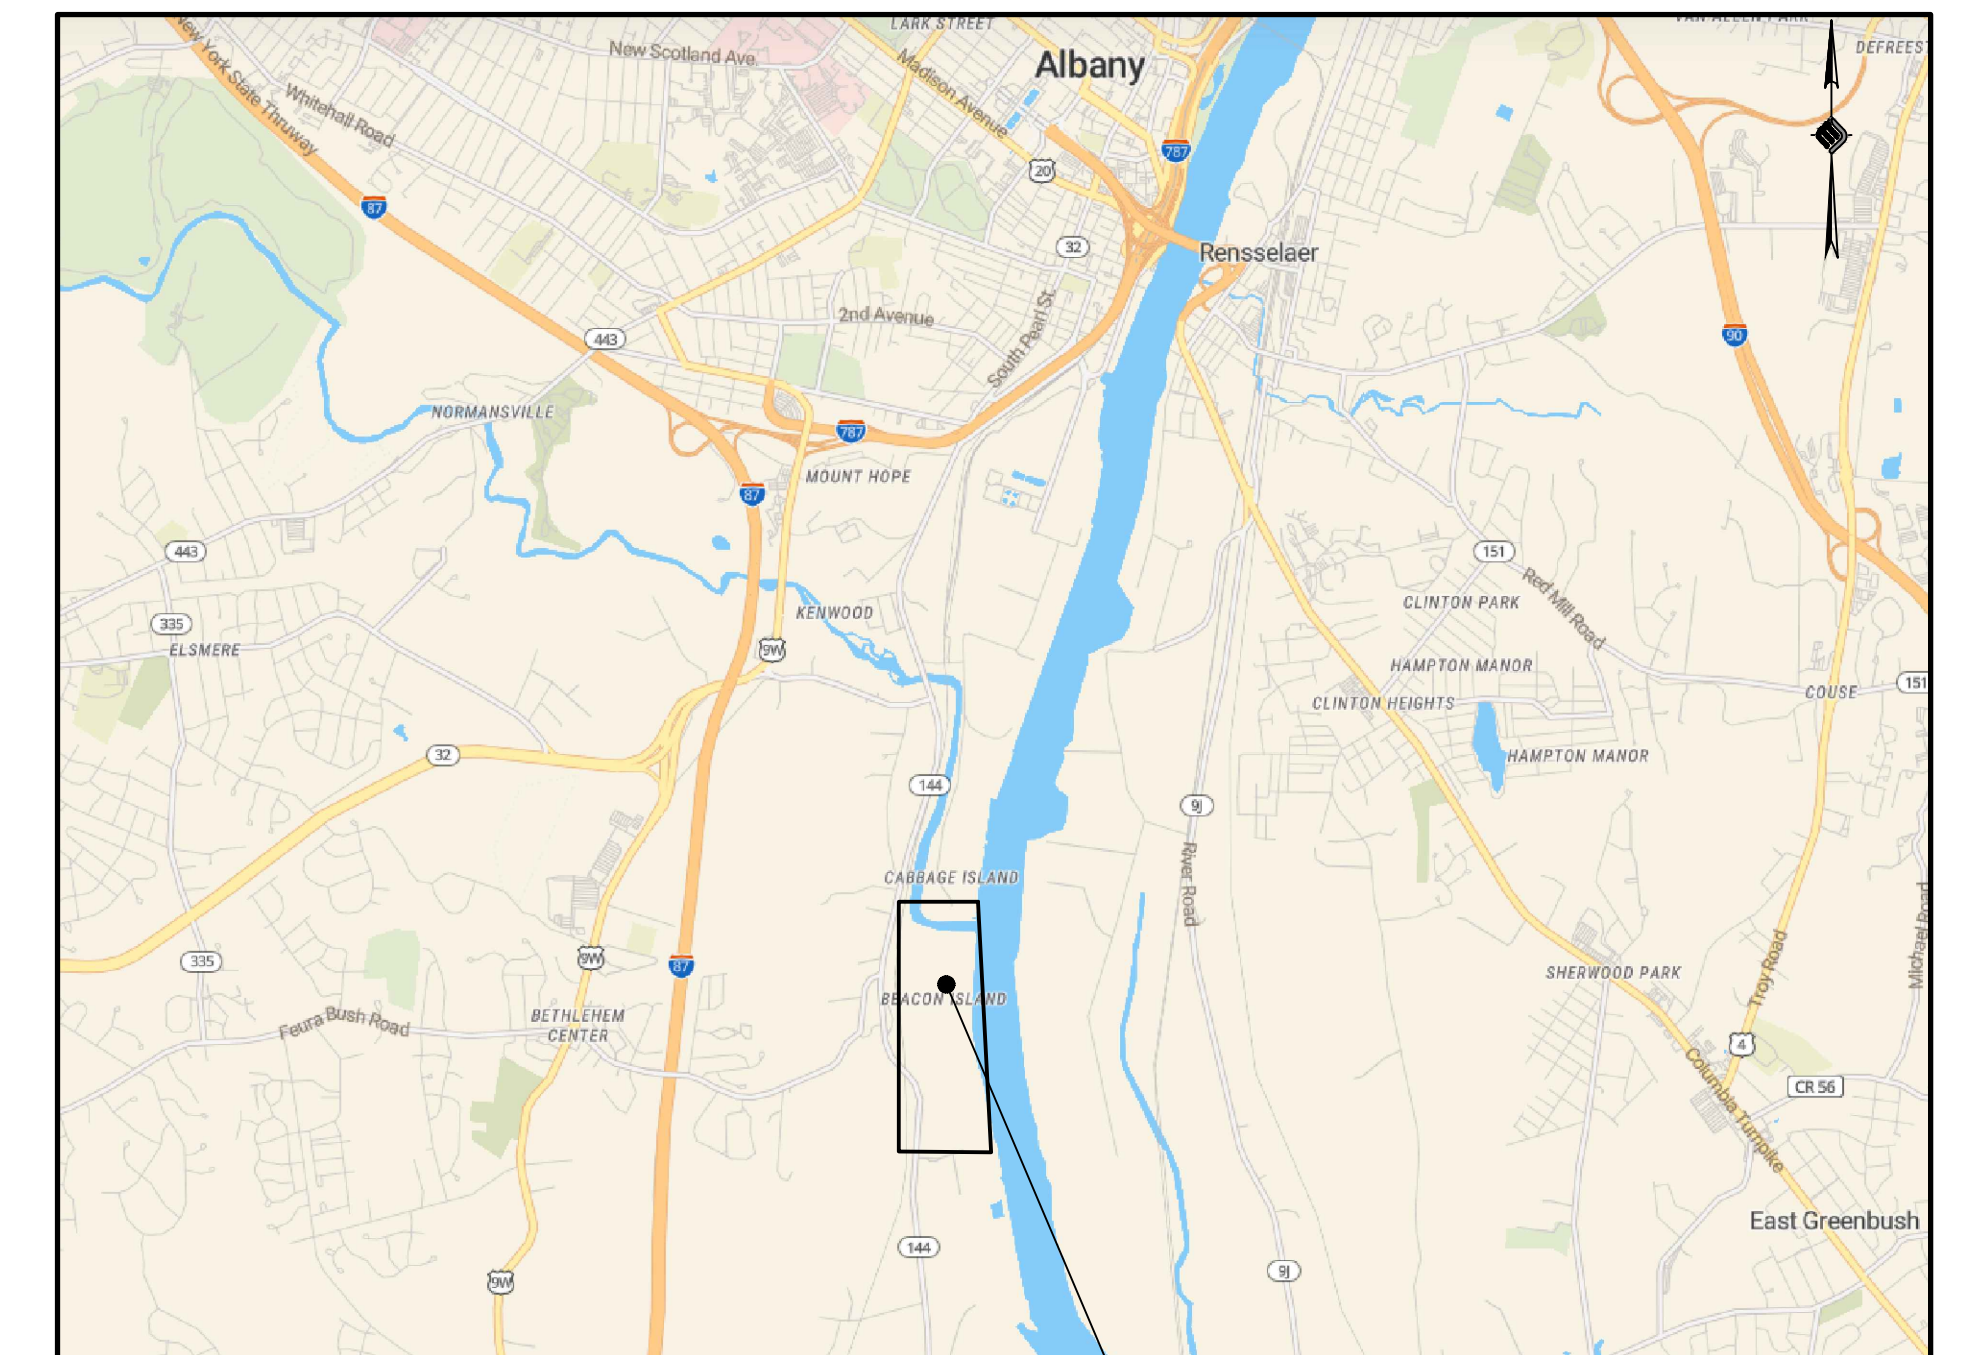

VICINITY MAP

PREPARED FOR:



ALBANY PORT DISTRICT COMMISSION
106 SMITH BOULEVARD
ALBANY, NEW YORK
(518) 463-8763
WWW.ALBANY.GOV

PREPARED BY:



McFARLAND JOHNSON PROJECT # 18641.06

PLANNING BOARD HTE# 21-00100006

SEALED	ADAM J. FROSINO
PE_NO	088870
PE_DATE	SEPTEMBER 02, 2025



IT IS A VIOLATION OF THE LAW FOR ANY PERSON, UNLESS ACTING UNDER THE DIRECTION OF A LICENSED PROFESSIONAL ENGINEER, ARCHITECT, LANDSCAPE ARCHITECT, OR LAND SURVEYOR, TO ALTER AN ITEM IN ANY WAY. IF AN ITEM BEARING THE STAMP OF A LICENSED PROFESSIONAL IS ALTERED, THE ALTERING ENGINEER, ARCHITECT, LANDSCAPE ARCHITECT, OR LAND SURVEYOR SHALL STAMP THE DOCUMENT AND INCLUDE THE NOTATION "ALTERED BY" FOLLOWED BY THEIR SIGNATURE, THE DATE OF SUCH ALTERATION, AND A SPECIFIC DESCRIPTION OF THE ALTERATION.

N:\BID\10 ALBANY PORT EXPANSION\DRAWINGS\SHEET FILES\FIRE PUMP\10BID10B41.DWG 06/26/2025 10:00:00 AM

GENERAL NOTES:

1. THE UNDERGROUND STRUCTURES AND UTILITIES SHOWN ON THESE PLANS HAVE BEEN PLOTTED FROM A SURVEY PREPARED BY MASER CONSULTING P.A. 18 COMPUTER DRIVE EAST SUITE 203, ALBANY, NY 12205, DATED JULY 10, 2018 AND AVAILABLE SURVEYS AND RECORD MAPS BY OTHERS. MCFARLAND JOHNSON DOES NOT CERTIFY TO THE ACCURACY OF THEIR LOCATION AND/OR COMPLETENESS. IT IS THE CONTRACTOR'S RESPONSIBILITY TO VERIFY THE LOCATION AND EXTENT OF ALL UNDERGROUND STRUCTURES AND UTILITIES PRIOR TO ANY DIGGING OR CONSTRUCTION ACTIVITIES IN THEIR VICINITY. THE CONTRACTOR SHALL HAVE ALL EXISTING UTILITIES FIELD STAKED BEFORE STARTING WORK BY CALLING 1-800-962-7962.
2. THE CONTRACTOR SHALL PERFORM ALL WORK IN COMPLIANCE WITH TITLE 29 OF FEDERAL REGULATIONS, PART 1926, SAFETY AND HEALTH REGULATIONS FOR CONSTRUCTION (OSHA).
3. HIGHWAY DRAINAGE ALONG ALL ROADS AND PRIVATE DRIVES SHALL BE KEPT CLEAN OF MUD, DEBRIS ETC. AT ALL TIMES. ALL CATCH BASINS AND STORM SEWER MANHOLES SHALL BE CLEANED PRIOR TO ACCEPTANCE BY THE TOWN.
4. THE CONTRACTOR SHALL CONSULT THE DESIGN ENGINEER BEFORE DEVIATING FROM THESE PLANS.
5. IN ALL TRENCH EXCAVATIONS, CONTRACTOR MUST LAY THE TRENCH SIDE SLOPES BACK TO A SAFE SLOPE, USE A TRENCH SHIELD OR PROVIDE SHEETING AND BRACING. THE MEANS AND METHODS SHALL BE CERTIFIED BY A PROFESSIONAL ENGINEER.
6. EXCAVATED WASTE MATERIAL REMOVED FROM THE SITE SHALL BE PLACED AT A LOCATION ACCEPTABLE TO THE NEW YORK STATE DEPARTMENT OF ENVIRONMENTAL CONSERVATION.
7. THE CONTRACTOR SHALL TAKE PRECAUTIONS TO MAINTAIN A MINIMUM OF 2' OF COVER OVER ALL EXISTING AND NEW STORM SEWER PIPES AND 4' OF COVER OVER ALL SANITARY PIPES DURING CONSTRUCTION.
8. ALL EXISTING SURFACE APPURTENANCES (I.E. WATER VALVES, CATCH BASIN FRAMES AND GRATES, MANHOLE COVERS) WITHIN THE PROJECT LIMITS SHALL BE ADJUSTED TO FINISHED GRADE. (NO SEPARATE PAYMENT).
9. AREAS DISTURBED OR DAMAGED AS PART OF THIS PROJECT'S CONSTRUCTION THAT ARE OUTSIDE OF THE PRIMARY WORK AREA SHALL BE RESTORED, AT THE CONTRACTORS EXPENSE, TO THE SATISFACTION OF THE OWNER'S REPRESENTATIVE.
10. UNLESS COVERED BY THE CONTRACT SPECIFICATIONS OR AS NOTED ON THE PLANS, ALL WORK SHALL CONFORM TO THE LATEST VERSION OF THE NEW YORK STATE DEPARTMENT OF TRANSPORTATION STANDARD SPECIFICATIONS AND ANY SUBSEQUENT REVISIONS OR ENGINEERING BULLETINS.
11. THE CONTRACTOR SHALL BE RESPONSIBLE TO SECURE ALL PERMITS AND PROVIDE ALL BONDS REQUIRED FOR THIS WORK, INCLUDING BUT NOT LIMITED TO UTILITY CONNECTIONS, BUILDING AND SITE CONSTRUCTION.
12. THE CONTRACTOR SHALL BE RESPONSIBLE FOR OBTAINING ALL NECESSARY INSPECTIONS AND/OR CERTIFICATIONS REQUIRED BY CODE AND/OR UTILITY SERVICE COMPANIES. THIS SHALL BE COMPLETED PRIOR TO ANNOUNCED BUILDING POSSESSION AND THE FINAL CONNECTION OF SERVICES.
13. MAINTENANCE AND PROTECTION OF TRAFFIC ALONG WITH SECURING THE WORK AREA SHALL BE THE RESPONSIBILITY OF THE CONTRACTOR.
14. THE CONTRACTOR SHALL LOCATE, SAFEGUARD AND PRESERVE ALL SURVEY CONTROL MONUMENTS AND ROW MONUMENTS IN THE AREAS OF CONSTRUCTION.
15. THE CONTRACTOR SHALL BE HELD RESPONSIBLE FOR CONSTRUCTION MEANS, METHODS, TECHNIQUES, SEQUENCES AND SAFETY PROCEDURES. THE OWNER AND/OR ARCHITECT/ENGINEER SHALL NOT BE RESPONSIBLE FOR THE ACTS OR OMISSIONS OF THE CONTRACTOR, SUB CONTRACTORS OR THEIR AGENTS, EMPLOYEES OR ANY OTHER PERSON PERFORMING ANY OF THE WORK.
16. IT IS THE RESPONSIBILITY OF THE CONTRACTOR TO REVIEW ALL OF THE DRAWINGS AND SPECIFICATION ASSOCIATED WITH THIS PROJECT WORK SCOPE PRIOR TO THE INITIATION OF CONSTRUCTION. SHOULD THE CONTRACTOR FIND A CONFLICT WITH THE DOCUMENTS RELATIVE TO THE SPECIFICATION OR APPLICABLE CODES, IT IS THE CONTRACTORS RESPONSIBILITY TO NOTIFY THE OWNERS REPRESENTATIVE IN WRITING PRIOR TO THE START OF CONSTRUCTION. FAILURE BY THE CONTRACTOR TO NOTIFY THE OWNERS REPRESENTATIVE SHALL CONSTITUTE ACCEPTANCE OF FULL RESPONSIBILITY BY THE CONTRACTOR TO COMPLETE THE SCOPE OF WORK AS DEFINED BY THE DRAWINGS IN FULL CONFORMANCE WITH LOCAL REGULATIONS AND CODES.
17. ALL WORK INCLUDED IN THESE PLANS SUBJECT TO SECTION 128-49 OF THE TOWN ZONING SHALL BE CERTIFIED BY DESIGNATED PROFESSIONALS PURSUANT TO SECTION 128-49(f)(2)(i).
18. ANY GROUND DISTURBANCE WITHIN THE LIMITS OF THE PROPOSED SUBJECT PARCEL SHALL BE PERFORMED IN ACCORDANCE WITH THE SOIL MANAGEMENT PLAN - PORT OF ALBANY EXPANSION PROJECT, BEACON ISLAND PARCEL, BETHLEHEM, ALBANY COUNTY, NEW YORK PREPARED BY ATL DATED "AUGUST 13, 2021".

SEQUENCE OF CONSTRUCTION

1. HOLD A PRE-CONSTRUCTION MEETING WITH PROJECT MANAGER, OPERATOR'S ENGINEER, CONTRACTORS & SUB-CONTRACTORS, AND REPRESENTATIVES OF THE TOWN OF BETHLEHEM (MS4) PRIOR TO LAND DISTURBING ACTIVITIES.
2. HAVE A QUALIFIED PROFESSIONAL CONDUCT AN ASSESSMENT OF THE SITE PRIOR TO THE COMMENCEMENT OF CONSTRUCTION AND CERTIFY IN AN INSPECTION REPORT THAT THE APPROPRIATE EROSION AND SEDIMENT CONTROLS DESCRIBED IN THE SWPPP AS REQUIRED BY THE GP-0-20-001 HAVE BEEN ADEQUATELY INSTALLED OR IMPLEMENTED TO ENSURE OVERALL PREPAREDNESS OF THE SITE FOR THE COMMENCEMENT OF CONSTRUCTION.
3. CONSTRUCT TEMPORARY STABILIZED CONSTRUCTION ENTRANCE AT LOCATION SHOWN ON THE DRAWINGS.
4. INSTALL PERIMETER CONTROLS AND INLET PROTECTION AT THE LOCATIONS SHOWN ON THE DRAWINGS.
5. CONSULT A QUALIFIED PROFESSIONAL TO PERFORM A SITE INSPECTION AND VERIFY THAT THE INITIAL PHASE OF EROSION CONTROL DEVICES HAVE BEEN INSTALLED PER THE DRAWINGS PRIOR TO COMMENCEMENT OF GROUND DISTURBANCE.
6. BEGIN CLEARING AND GRUBBING OPERATIONS. CLEARING AND GRUBBING SHALL ONLY BE DONE IN AREAS WHERE EARTHWORK WILL BE PERFORMED.
7. STRIP AND STOCKPILE TOPSOIL, INSTALL PERIMETER EROSION CONTROL AROUND STOCKPILES, SEED AND MULCH PER PLANS.
8. COMMENCE EARTHWORK CUTS AND FILLS. WORK SHALL BE PROGRESSED TO ALLOW A REASONABLE TRANSFER OF CUT AND FILL FOR ROUGH GRADING AND EARTH MOVING FOR BULK SITE GRADING.
9. STABILIZE ALL AREAS IDLE IN EXCESS OF 7 DAYS IN WHICH CONSTRUCTION WILL NOT COMMENCE WITHIN 7 DAYS.
10. ADJUST THE EROSION AND SEDIMENT CONTROL PRACTICES AS REQUIRED FOR CONTINUING CONSTRUCTION AS SHOWN ON THE EROSION & SEDIMENT CONTROL PLAN. THIS SHALL BE A PHASED ADJUSTMENT IN ORDER TO ENSURE THAT RUNOFF FROM ALL DISTURBED AREAS IS TREATED BY APPROPRIATE EROSION AND SEDIMENT CONTROL DEVICES.
11. BEGIN UTILITY INSTALLATION AND BACKFILL. UTILITY INSTALLATION AREA SHALL BE STABILIZED WITH SEED AND MULCH PROGRESSIVELY AT THE END OF EACH WORK DAY.
12. CONSTRUCT CATCH BASINS, AREA INLETS AND STORM SEWER MANHOLES, AS SHOWN ON THE PLANS.
13. INSTALL INLET/OUTLET PROTECTION PROGRESSIVELY AS THE STORM SEWER IS INSTALLED.
14. AS LAWN AREAS ARE BROUGHT TO GRADE, STABILIZE WITH TOPSOIL, SEED AND MULCH PER SPECIFICATIONS.
15. FINALIZE PAVEMENT SUB-GRADE PREPARATION.
16. INSTALL ASPHALT SUB-BASE MATERIAL AS REQUIRED FOR PAVEMENT.
17. CARRY OUT ALL FINAL GRADING, STABILIZE SLOPES GREATER THAN 3H:1V WITH HEIGHTS EXCEEDING 5 FEET WITH EROSION CONTROL MATTING/BLANKETS, AND SEED AND MULCH ALL DISTURBED AREAS.
18. A QUALIFIED PROFESSIONAL SHALL PERFORM A SITE ASSESSMENT TO CONFIRM THAT ALL PERMANENT STORMWATER DEVICES HAVE BEEN INSTALLED PER PLANS AND 80% UNIFORM GERMINATION/STABILIZATION HAS BEEN ACHIEVED PRIOR TO THE REMOVAL OF ALL REMAINING TEMPORARY EROSION AND SEDIMENT CONTROLS.

TOWN OF BETHLEHEM SEQRA NOTES:

1. CONTRACTOR SHALL ENSURE CONFORMANCE WITH THE TOWN'S NOISE ORDNANCE. THIS INCLUDES BUT IS NOT LIMITED TO TAKING NOISE READINGS ON A REGULAR BASIS AT THE PROPERTY LINE AND PROVIDING DOCUMENTATION OF NOISE LEVELS. SHOULD NOISE LEVEL EXCEED THE TOWN'S ORDINANCE REQUIREMENTS, IT IS THE CONTRACTORS RESPONSIBILITY TO MODIFY THEIR MEANS AND METHODS TO REDUCE THE NOISE LEVELS AND/OR PROVIDE MITIGATION TO REDUCE THE NOISE LEVEL TO VALUES WITHIN THE TOWN REQUIREMENTS.
2. THE CONTRACTOR SHALL BE AWARE OF THE REQUIRED COMMUNITY AIR MONITORING PLAN (CAMP), PURSUANT TO THE NYSDEC DER 10, THAT WILL BE IMPLEMENTED BY THE OWNER WHENEVER GROUND DISTURBANCE IS OCCURRING WITHIN THE AREA KNOWN TO POTENTIALLY CONTAIN FLY ASH. SEE PAGES 211-216 FOR GUIDANCE ON THE CONTENT OF THE CAMP. IN ADDITION THE CAMP SHALL COMPLY WITH SECTION 4.3 OF THE SITE'S SOIL MANAGEMENT PLAN WHICH IS PROVIDED AS APPENDIX H IN THE STORM WATER POLLUTION PREVENTION PLAN.

Sheet List Table		
DRAWING	SHEET TITLE	DRAWING NUMBER
COVR	COVER SHEET	--
GN-01	GENERAL NOTES	1
SP-00	OVERALL SITE PLAN	2
SP-01	DETAILED SITE PLAN & PROFILE	3
GR-01	GRADING & DRAINAGE	4
UT-01	UTILITY PLAN	5
MD-01	MISCELLANEOUS DETAILS	6
F-100P	FIRE PUMP BUILDING PLANS	--
G-100P	STANDARD NOTES & DETAILS	--
S-100P	PLANS & SECTIONS	--
E-601S	ELECTRICAL SINGLE LINE DIAGRAM	--



McFarland Johnson
90 EAST AVENUE
SARATOGA SPRINGS, NEW YORK 12866
P:518-580-9380 F:518-580-9383
SaratogaROM@mjinc.com

PROJECT MILESTONE

BID SET

NO.	DATE	DESCRIPTION

CLIENT:


ALBANY PORT DISTRICT COMMISSION

ALBANY, NEW YORK

PROJECT:

**BEACON ISLAND EXPANSION - PHASE 3
FIRE SERVICE PUMP HOUSE**

DRAWN	JES
DESIGNED	NSO
CHECKED	AJF
SCALE	AS SHOWN
DATE	09/02/2025
PROJECT	18641.06

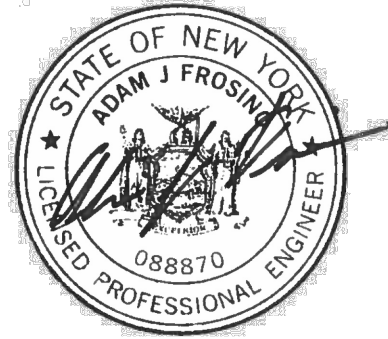

IT IS A VIOLATION OF LAW FOR ANY PERSON, UNLESS THEY ARE ACTING UNDER THE DIRECT DIRECTION OF A LICENSED PROFESSIONAL ENGINEER, ARCHITECT, LANDSCAPE ARCHITECT, OR LAND SURVEYOR, TO ALTER AN ITEM IN ANY WAY. IF AN ITEM BEARING THE STAMP OF A LICENSED PROFESSIONAL IS ALTERED, THE ALTERING ENGINEER, ARCHITECT, LANDSCAPE ARCHITECT, OR LAND SURVEYOR SHALL STAMP THE DOCUMENT AND INCLUDE THE NOTATION "ALTERED BY" FOLLOWED BY THEIR SIGNATURE, THE DATE OF SUCH ALTERATION, AND A SPECIFIC DESCRIPTION OF THE ALTERATION.

DRAWING TITLE

GENERAL NOTES

DRAWING NUMBER

GN-01

1 OF 6

PLANNING BOARD HTE# 21-00100006

N:\186410\ALBANY PORT EXPANSION\DRAWINGS\SP-01-01-000006.DWG

- PROJECT DATA
1. APPLICANT / LAND OWNER:
ALBANY PORT DISTRICT COMMISSION
105 SMITH BOULEVARDS
ALBANY, NEW YORK 12205
 2. EXISTING ZONING: HEAVY INDUSTRIAL
 3. LOT AREA: 81.62 ACRES (3,555,289 SF)

SITE DATA		
FEATURE	REQUIRED	PROPOSED
MINIMUM LOT SIZE, NONRESIDENTIAL	5 ACRES	81.62 ACRES
MINIMUM FRONT YARD, FROM RIGHT-OF-WAY	100 FEET	840 FT
MINIMUM FRONT YARD, FROM CENTER LINE	125 FEET	N/A
MINIMUM SIDE YARD	25 FEET	25 FEET
MINIMUM REAR YARD	50 FEET	50 FEET
MINIMUM HIGHWAY FRONTAGE	150 FEET	N/A
MAXIMUM HEIGHT	LESSER OF 4 STORIES OR 60 FEET	15 FEET
MINIMUM LOT DEPTH	200 FEET	2850 FEET
MINIMUM LOT WIDTH	150 FEET	757 FEET
MAXIMUM LOT COVERAGE	30%	X.0%

* WILL REQUEST A VARIANCE

ZONING:

EXISTING: ±81.62 ACRES HEAVY INDUSTRIAL

PROPOSED: ±81.62 ACRES HEAVY INDUSTRIAL

TAX ACCOUNT NUMBERS: 98 00-2-10 23
98 01-2-1

* ENTIRE SITE IS WITHIN 100-YR FLOODPLAIN

PARKING:

1 SPACE FOR EACH 2 EMPLOYEES ON MAXIMUM WORKING SHIFT.

TOTAL EMPLOYEES = 0


REQUIRED: 0 TOTAL SPACES REQUIRED

PROVIDED: 0 TOTAL SPACES PROVIDED

ADA SPACES REQUIRED:
PER 2010 ADA STANDARDS FOR ACCESSIBLE DESIGN

REQUIRED (0 SPACE LOT): 0 SPACES (0 STANDARD & 0 VAN)
FOR TOTAL PARKING 0 SPACES

PROVIDED (0 SPACE LOT): 0 SPACES (0 STANDARD & 0 VAN)

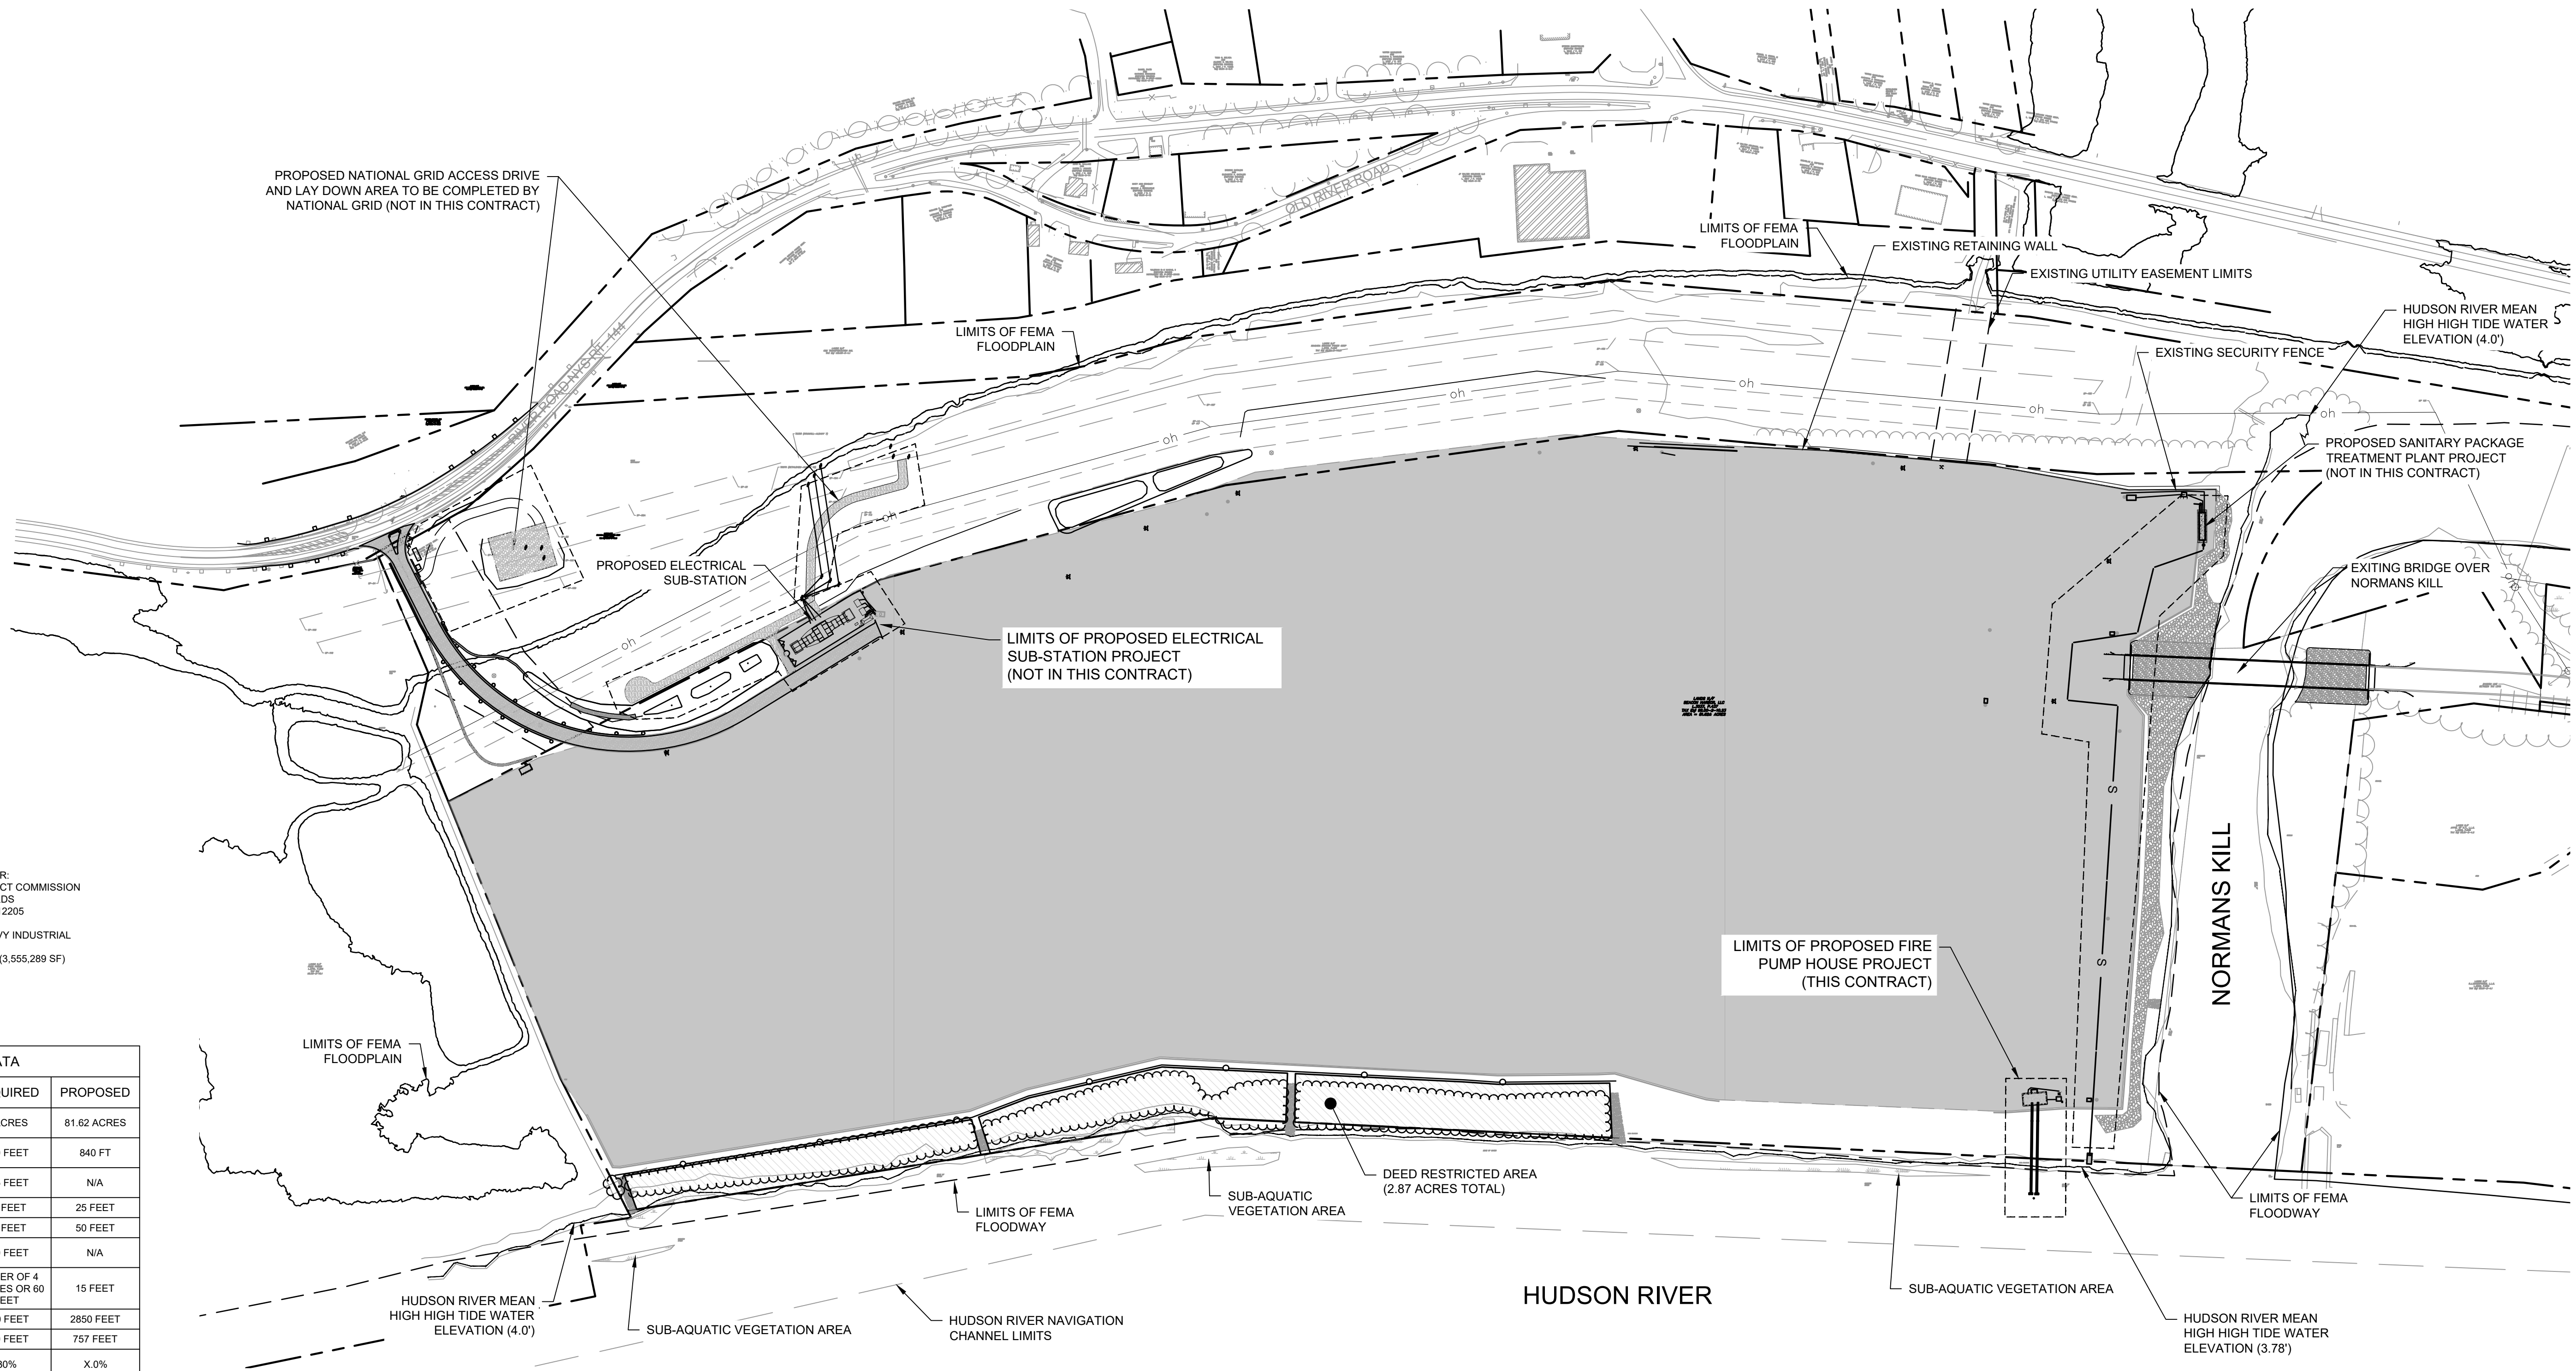


PLANNING BOARD HTE# 21-00100006

LEGEND

PROPERTY LINE	---
EASEMENT LIMITS	---
DITCH CENTERLINE	---
ROADSIDE SWALE	---
BUILDING SETBACK	---
EXISTING BUILDING	---

WETLAND AREA	---
PAVEMENT AREA	---
CONCRETE AREA	---
RIP-RAP WATER EMBANKMENT STABILIZATION	---
DEED RESTRICTED AREA	---

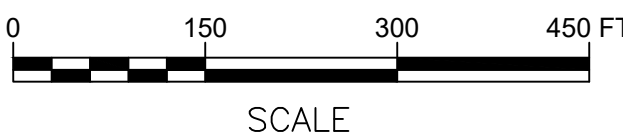

McFarland Johnson

90 EAST AVENUE
SARATOGA SPRINGS, NEW YORK 12866
P:518-580-9380 F:518-580-9383
SaratogaROM@mjinco.com

PROJECT MILESTONE

BID SET

NO.	DATE	DESCRIPTION

CLIENT: **ALBANY PORT DISTRICT COMMISSION**

ALBANY, NEW YORK

PROJECT: **BEACON ISLAND EXPANSION - PHASE 3
FIRE SERVICE PUMP HOUSE**

DRAWN	JES
DESIGNED	NSO
CHECKED	AJF
SCALE	1"=40'
DATE	09/02/2025
PROJECT	18641.06



IT IS A VIOLATION OF LAW FOR ANY PERSON, UNLESS THEY ARE ACTING UNDER THE DIRECT DIRECTION OF A LICENSED PROFESSIONAL ENGINEER, ARCHITECT, LANDSCAPE ARCHITECT, OR LAND SURVEYOR, TO ALTER AN ITEM IN ANY WAY. IF AN ITEM BEARING THE STAMP OF A LICENSED PROFESSIONAL IS ALTERED, THE ALTERING ENGINEER, ARCHITECT, LANDSCAPE ARCHITECT, OR LAND SURVEYOR SHALL STAMP THE DOCUMENT AND INCLUDE THE NOTATION "ALTERED BY" FOLLOWED BY THEIR SIGNATURE, THE DATE OF SUCH ALTERATION, AND A SPECIFIC DESCRIPTION OF THE ALTERATION.

DRAWING TITLE

OVERALL SITE PLAN

DRAWING NUMBER

SP-00



McFarland Johnson
60 RAILROAD PLACE
SUITE 402
SARATOGA SPRINGS, NEW YORK 12866
P:518-580-9380 F:518-580-9383
SaratogaROM@mjinc.com

PROJECT MILESTONE
BID SET

NO.	DATE	DESCRIPTION

CLIENT:
ALBANY PORT DISTRICT COMMISSION

ALBANY, NEW YORK

PROJECT:
**BEACON ISLAND EXPANSION - PHASE 3
FIRE SERVICE PUMP HOUSE**

DRAWN	JES
DESIGNED	NSO
CHECKED	AJF
SCALE	1"=40'
DATE	09/02/2025
PROJECT	18641.06



IT IS A VIOLATION OF LAW FOR ANY PERSON, UNLESS THEY ARE ACTING UNDER THE DIRECT OR SUPERVISORY DIRECTION OF A LICENSED PROFESSIONAL ENGINEER, ARCHITECT, LANDSCAPE ARCHITECT, OR LAND SURVEYOR, TO ALTER AN ITEM IN ANY WAY. IF AN ITEM BEARING THE SEAL OF A LICENSED PROFESSIONAL IS ALTERED, THE ALTERING ENGINEER, ARCHITECT, LANDSCAPE ARCHITECT, OR LAND SURVEYOR SHALL STAMP THE DOCUMENT AND INCLUDE THE NOTATION "ALTERED BY" FOLLOWED BY THEIR SIGNATURE, THE DATE OF SUCH ALTERATION, AND A SPECIFIC DESCRIPTION OF THE ALTERATION.


DRAWING TITLE

**DETAILED SITE PLAN
& PROFILE**

DRAWING NUMBER


SP-01

3 OF 6

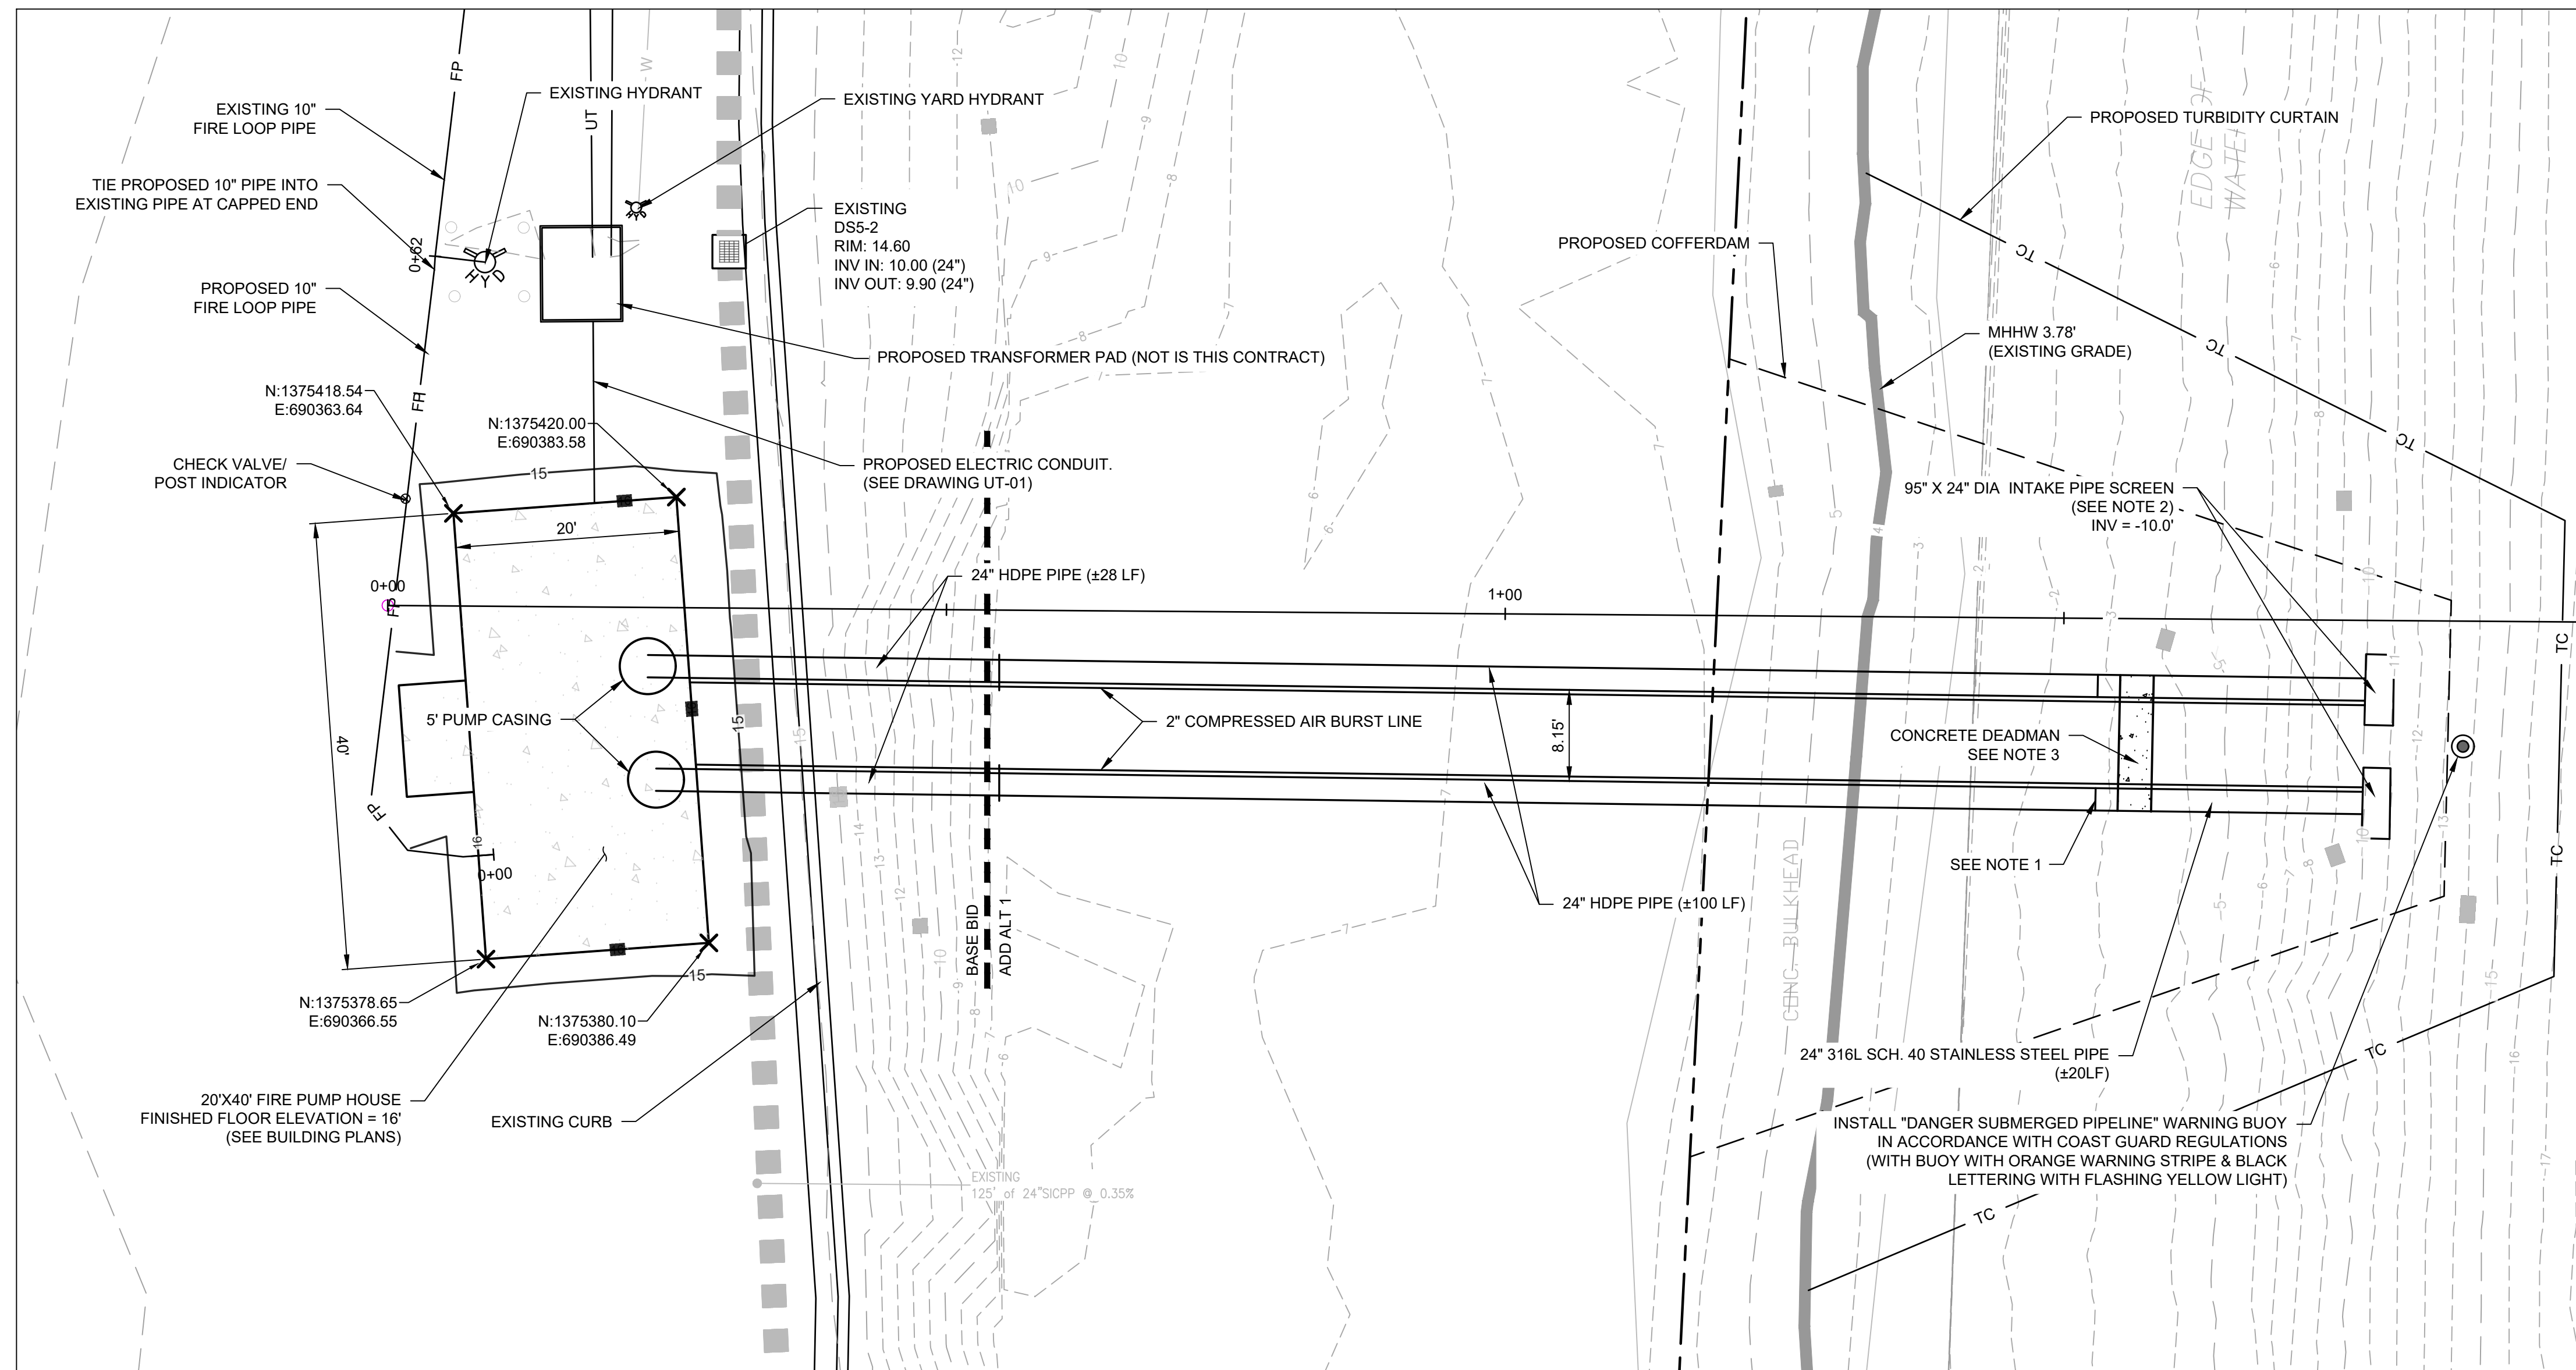

** REFER TO F-100P FOR DETAILS ON THE PUMPHOUSE. ALL BUILDING INFORMATION SHOWN ON THIS PLAN IS SCHEMATIC IN NATURE FOR THE ENVIRONMENTAL PERMITTING AND NOT INTENDED FOR CONSTRUCTION.

PLANNING BOARD HTE# 21-00100006

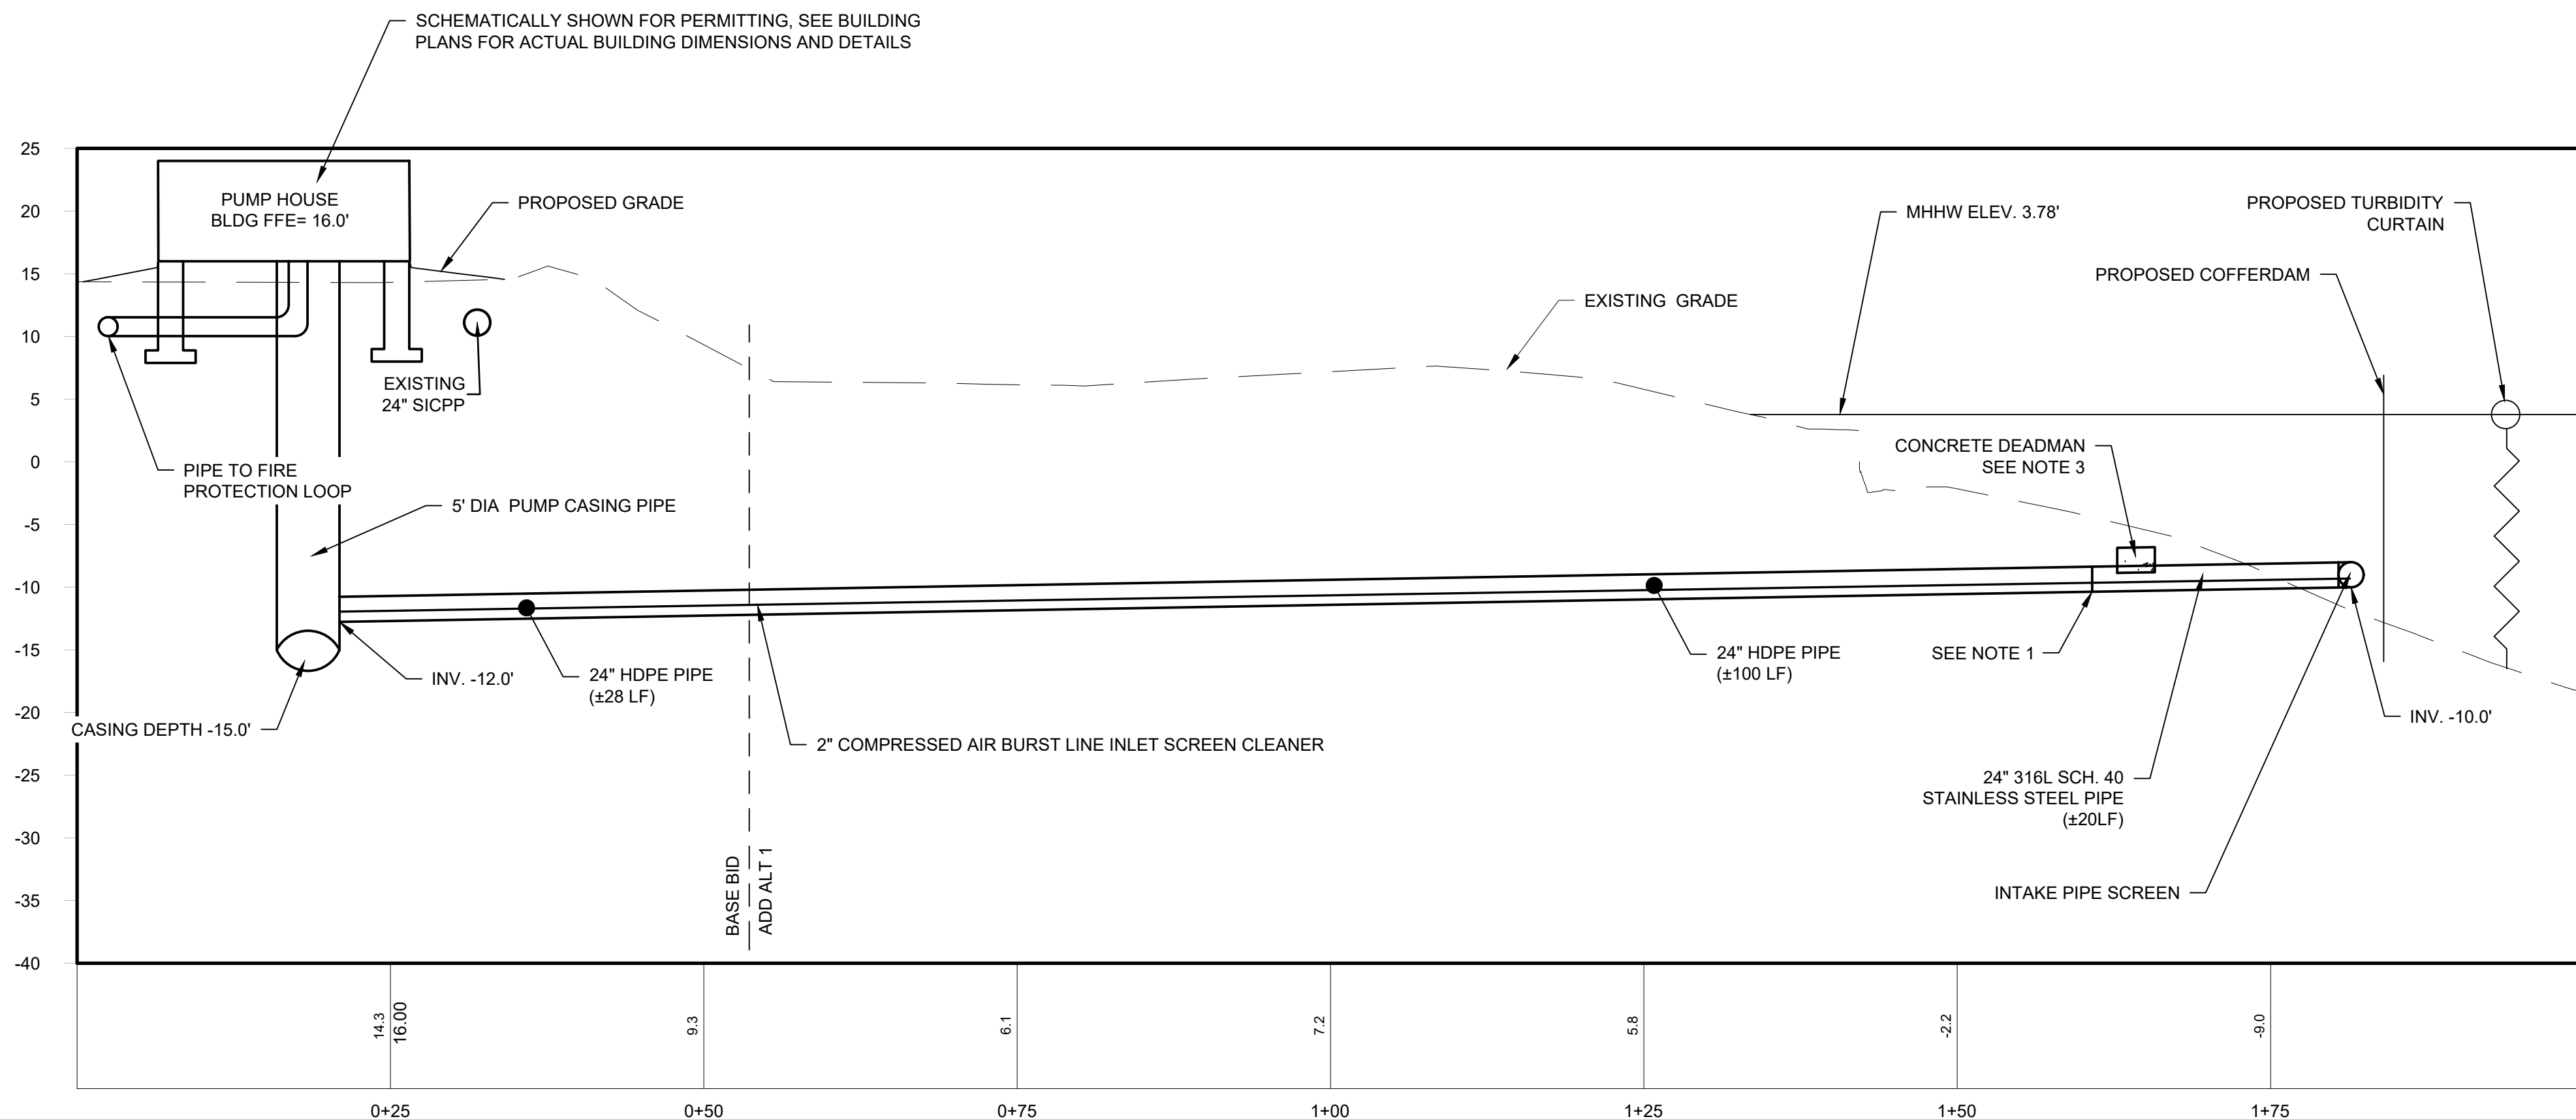

Section 1
Horizontal Scale: 1" = 10'
Vertical Scale: 1" = 10'



N:\BID\18 ALBANY PORT EXPANSION\DRAWINGS\SH-01 FIRE PUMP HOUSE\18641.DWG (FIRE PUMP HOUSE.DWG)

LEGEND

PROPERTY LINE

BUILDING SETBACK

EXISTING CONTOUR

PROPOSED CONTOUR

DITCH CENTERLINE

PROPOSED CHECK DAM

PROPOSED SPOT ELEVATIONS

WETLAND AREA

EXISTING DRAINAGE PIPE

EXISTING RIP RAP

MATERIAL STORAGE AREA

HUDSON RIVER DREDGING

EXCAVATION FOR WHARF

NOTE:

1. TURBIDITY CURTAIN SHALL BE INSTALLED IN ACCORDANCE WITH NYSDOT STANDARD SPECIFICATION SECTION 219 IN COMPLIANCE WITH NYSDOT ITEM 219.1501 AND NYSDOT STANDARD SHEET 209-06. ENGINEER SHALL REVIEW AND APPROVE THE CONTRACTOR PROPOSED TURBIDITY CURTAIN INCLUDING INSTALLATION METHODS, PRIOR TO INSTALLATION IN THE FIELD.
2. DEWATERING AREA SHALL BE COMPLETE WITH A TEMPORARY COFFERDAM. THE COFFERDAM SHALL BE SUPPLIED AND INSTALLED IN ACCORDANCE WITH NYSDOT STANDARD SPECIFICATION SECTION 553 IN COMPLIANCE WITH A TYPE 1 COFFERDAM. NYSDOT ITEM 553.01. ENGINEER AND THE NYSDOT SHALL REVIEW AND APPROVE THE PROPOSED COFFERDAM PRIOR TO INSTALLATION IN THE FIELD.
3. ALL WORK BELOW THE MHHWL SHALL BE IN ACCORDANCE WITH ALL REQUIREMENTS OF THE NYSDOT ARTICLE 11 AND 15 PERMITS ISSUED. THIS INCLUDES SEASONAL TIME OF YEAR RESTRICTIONS FOR IN WATER WORK TO ONLY BE AUTHORIZED BETWEEN SEPTEMBER 1ST AND OCTOBER 31ST. NO WORK WITHIN THE MHHW MAY TAKE PLACE WITHOUT PRIOR NYSDOT APPROVAL OF THE PROPOSED WORK PLAN, INCLUDING ALL PROPOSED EQUIPMENT AND ACCESS PATHS. ANY PROPOSED PLAN SHOULD MINIMIZE DISTURBANCE TO THE SHORELINE AND RIVER BOTTOM. CONTRACTOR SHOULD SCHEDULE FOR A 90-DAY REVIEW AND APPROVAL PROCESS WITH NYSDOT.



McFarland Johnson

90 EAST AVENUE
SARATOGA SPRINGS, NEW YORK 12866
P:518-580-9380 F:518-580-9383
SaratogaROM@mjinc.com

PROJECT MILESTONE		
BID SET		
NO.	DATE	DESCRIPTION

CLIENT:

ALBANY PORT DISTRICT COMMISSION

PROJECT:

ALBANY, NEW YORK
BEACON ISLAND EXPANSION - PHASE 3
FIRE SERVICE PUMP HOUSE

DRAWN	JES
DESIGNED	NSO
CHECKED	AJF
SCALE	AS SHOWN
DATE	09/02/2025
PROJECT	18641.06

IT IS A VIOLATION OF LAW FOR ANY PERSON, UNLESS THEY ARE ACTING UNDER THE DIRECT DIRECTION OF A LICENSED PROFESSIONAL ENGINEER, ARCHITECT, LANDSCAPE ARCHITECT, OR LAND SURVEYOR, TO ALTER AN ITEM IN ANY WAY, IF AN ITEM BEARING THE STAMP OF A LICENSED PROFESSIONAL IS ALTERED, THE ALTERING ENGINEER, ARCHITECT, LANDSCAPE ARCHITECT, OR LAND SURVEYOR SHALL STAMP THE DOCUMENT AND INCLUDE THE NOTATION "ALTERED BY" FOLLOWED BY THEIR SIGNATURE, THE DATE OF SUCH ALTERATION, AND A SPECIFIC DESCRIPTION OF THE ALTERATION.

DRAWING TITLE

GRADING & DRAINAGE

DRAWING NUMBER

GR-01



4 OF 6

LEGEND


PROPERTY LINE
WETLAND AREA
SECURITY FENCE
PROPOSED SANITARY MANHOLE
PROPOSED DRAINAGE INLET

EXISTING OVERHEAD ELECTRIC
EXISTING GAS LINE
EXISTING WATERLINE
EXISTING HIGH PRESSURE SPRINKLER LINE
PROPOSED HIGH PRESSURE SPRINKLER LINE
PROPOSED COMMUNICATION
PROPOSED GAS LINE
PROPOSED ELECTRIC
PROPOSED SANITARY
EXISTING DRAINAGE

OH
G
W
FP
10" F
UT
G
UE
S
D

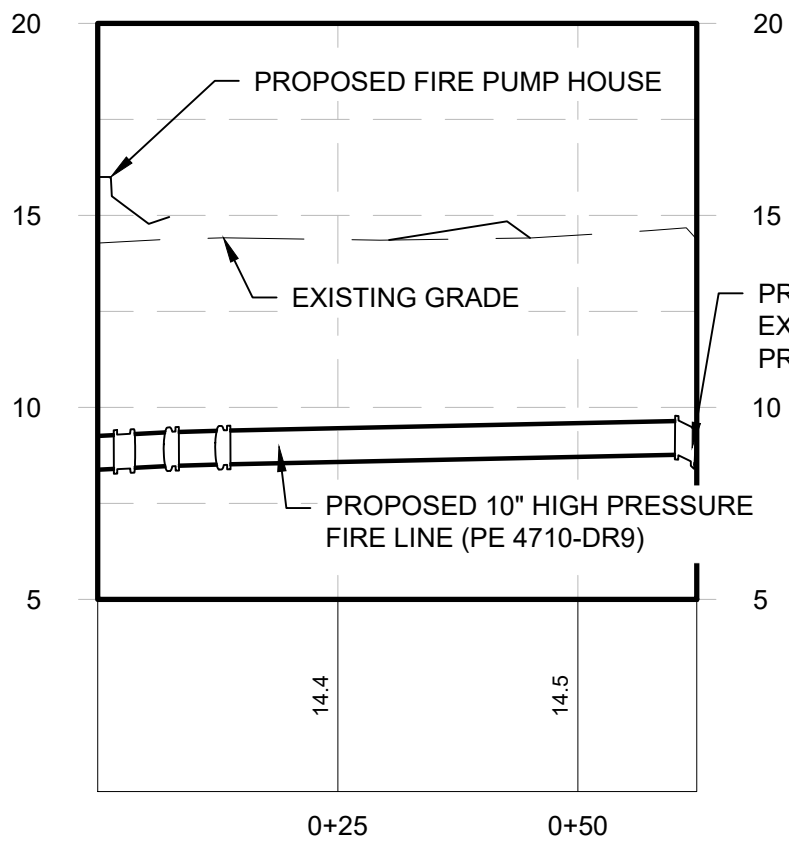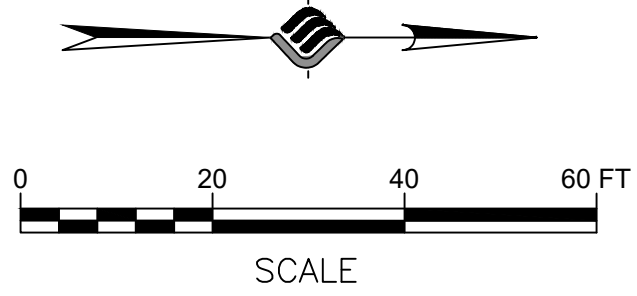

FIRE HOUSE CONNECTION
Horizontal Scale: 1" = 20'
Vertical Scale: 1" = 5'

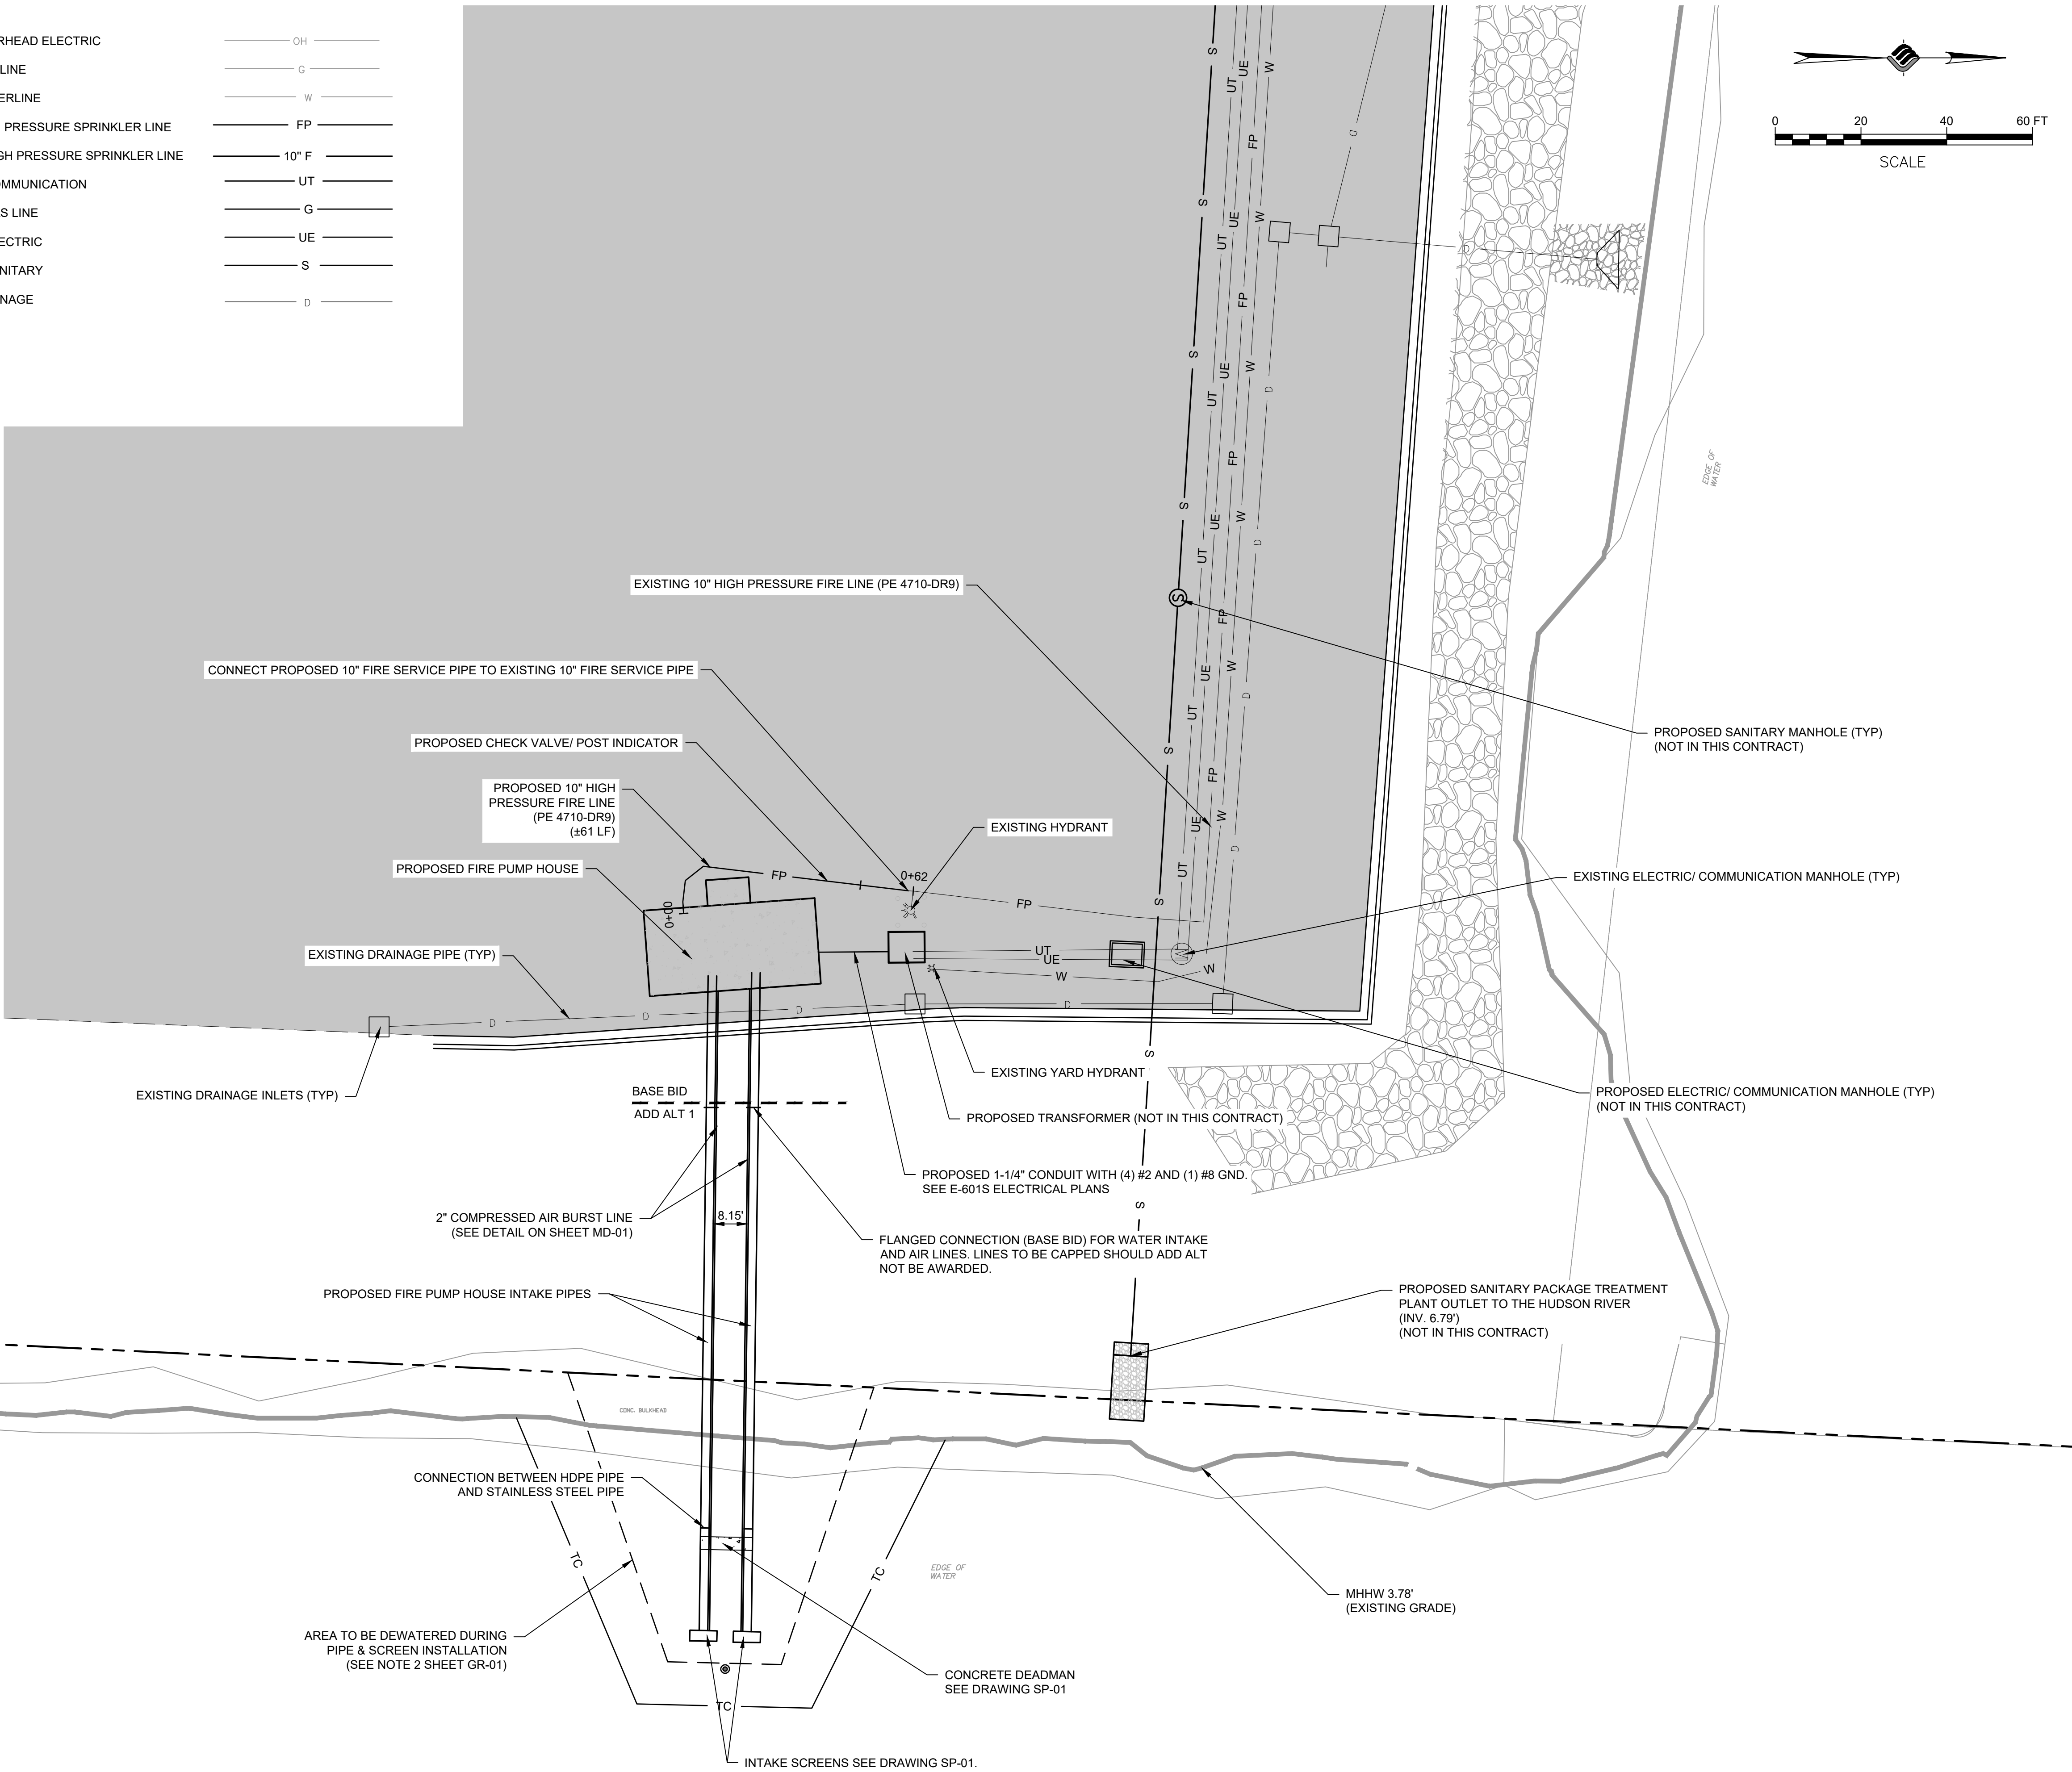

PLANNING BOARD HTE# 21-00100006

McFarland Johnson
90 EAST AVENUE
SARATOGA SPRINGS, NEW YORK 12866
P:518-580-9380 F:518-580-9383
SaratogaROM@mjinc.com

PROJECT MILESTONE
BID SET

NO.	DATE	DESCRIPTION

CLIENT: **ALBANY PORT DISTRICT COMMISSION**
ALBANY, NEW YORK
PROJECT: **BEACON ISLAND EXPANSION - PHASE 3**
FIRE SERVICE PUMP HOUSE



DRAWN	JES
DESIGNED	NSO
CHECKED	AJF
SCALE	AS SHOWN
DATE	09/02/2025
PROJECT	18641.06



IT IS A VIOLATION OF LAW FOR ANY PERSON, UNLESS THEY ARE ACTING UNDER THE DIRECT DIRECTION OF A LICENSED PROFESSIONAL ENGINEER, ARCHITECT, LANDSCAPE ARCHITECT, OR LAND SURVEYOR, TO ALTER AN ITEM IN ANY WAY. IF AN ITEM BEARING THE STAMP OF A LICENSED PROFESSIONAL IS ALTERED, THE ALTERING ENGINEER, ARCHITECT, LANDSCAPE ARCHITECT, OR LAND SURVEYOR SHALL STAMP THE DOCUMENT AND INCLUDE THE NOTATION "ALTERED BY" FOLLOWED BY THEIR SIGNATURE, THE DATE OF SUCH ALTERATION, AND A SPECIFIC DESCRIPTION OF THE ALTERATION.

DRAWING TITLE
UTILITY PLAN

DRAWING NUMBER
UT-01


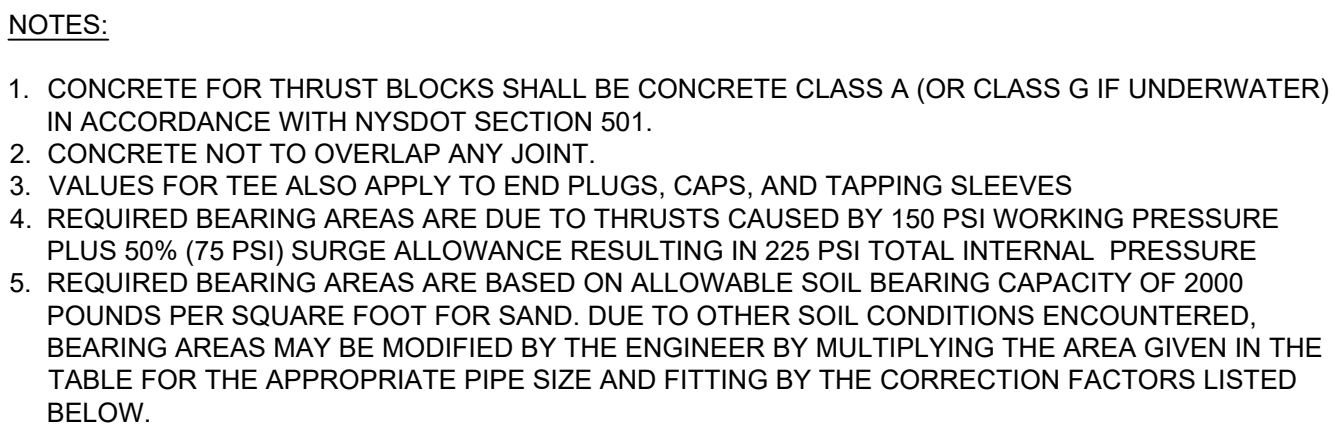
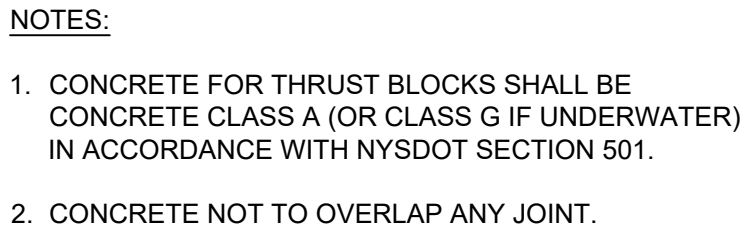


REQUIRED BEARING AREAS & DIMENSIONS FOR CONCRETE THRUST BLOCKS (DIMENSIONS SHOWN IN FT)										
	TEE		90° BEND		45° BEND		22-1/2° BEND		11-1/4° BEND	
PIPE SIZE (IN)	AREA (SQFT)	DIM D X L	AREA (SQFT)	DIM D X L	AREA (SQFT)	DIM D X L	AREA (SQFT)	DIM D X L	AREA (SQFT)	DIM D X L
6	3.2	1.5 X 2.5	4.5	2.0 X 2.5	2.4	1.5 X 2.0	1.2	1.0 X 1.5	0.6	0.5 X 1.5
8	5.7	2.0 X 3.0	8	2.0 X 4.0	4.3	2.0 X 2.5	2.2	1.5 X 1.5	1.1	1.0 X 1.5
12	12.7	3.5 X 3.5	18.0	4.0 X 4.5	9.7	2.5 X 4.0	5.0	2.0 X 2.5	2.5	1.5 X 2.5


SOIL	ALLOWABLE SOIL PRESSURE (LBS/SQFT)	CORRECTION FACTOR
SOFT CLAY	1,000	2.00
SAND	2,000	1.00
SAND & GRAVEL	3,000	0.67
SAND AND GRAVEL CEMENTED WITH CLAY	4,000	0.50
HARD SHALE	10,000	0.20

6. IN MUCK, PEAT, OR RECENTLY PLACED FILL ALL THRUST BLOCKS SHALL BE RESISTED BY PILES OF TIE RODS TO SOLID FOUNDATIONS, OR BY REMOVAL OF SUCH UNSTABLE MATERIAL AND REPLACEMENT WITH BALLAST OF SUFFICIENT STABILITY TO RESIST THE THRUSTS, ALL AS REQUIRED BY THE ENGINEER.


N.T.S.

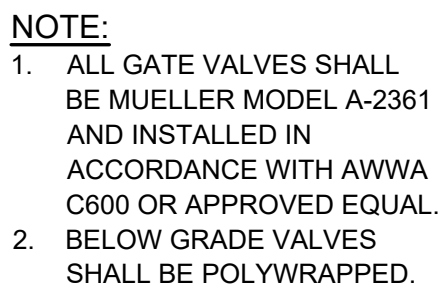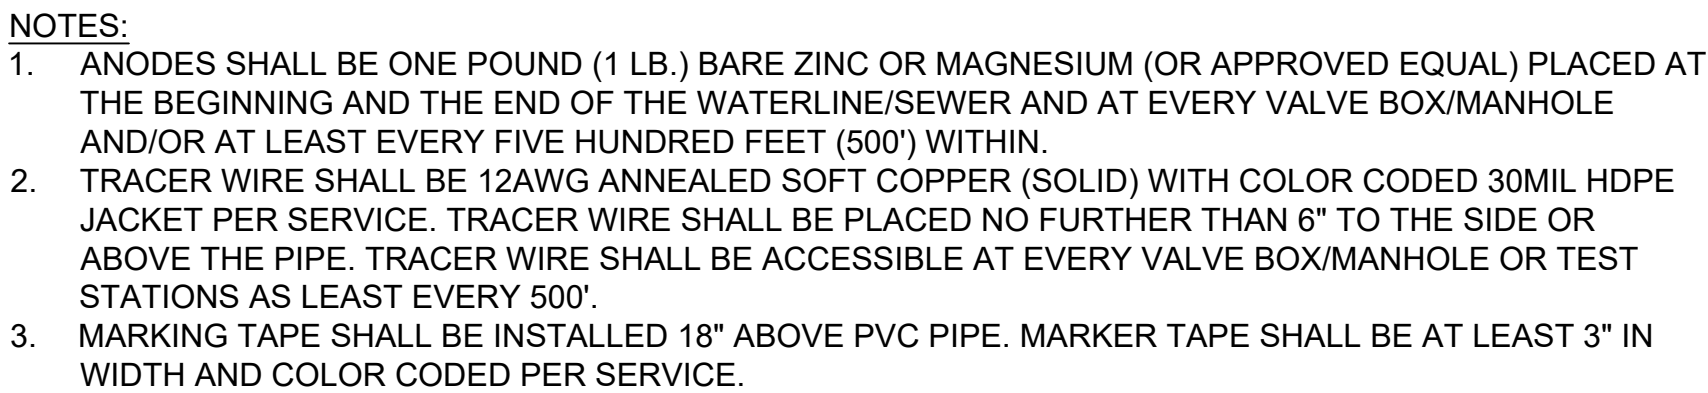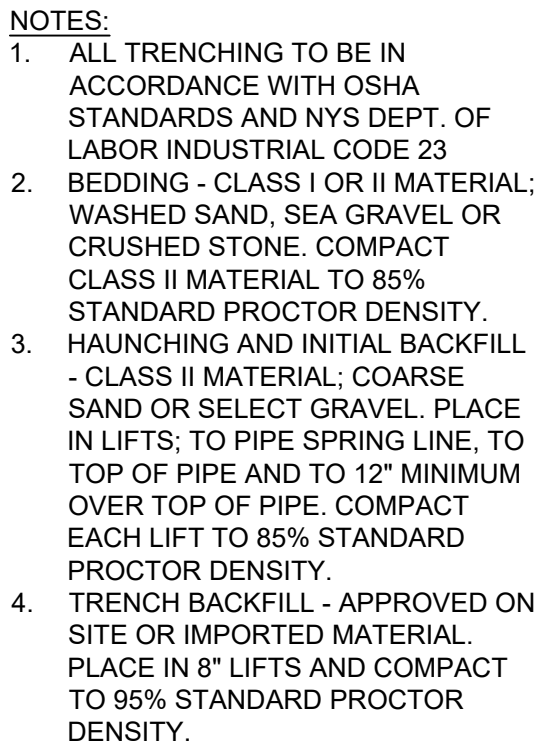

N.T.S.

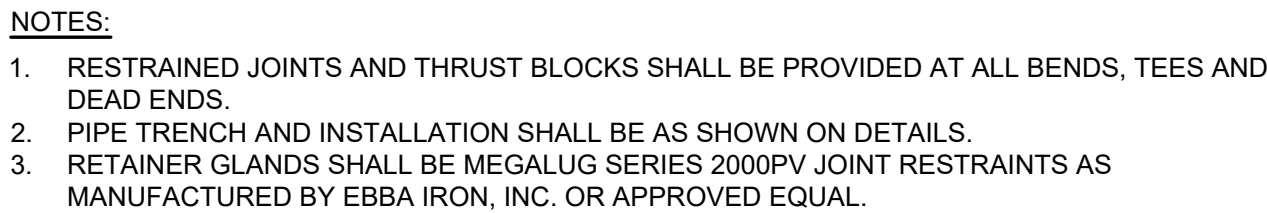

N.T.S.

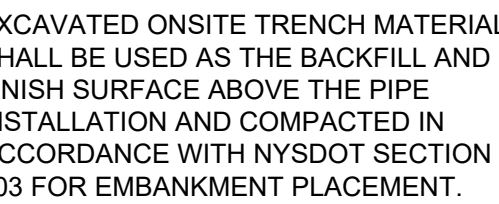

NOTES:

1. ALL TRENCHING TO BE IN ACCORDANCE WITH OSHA STANDARDS AND NYS DEPT. OF LABOR INDUSTRIAL CODE 23
2. BEDDING - CLASS I OR II MATERIAL; WASHED SAND, SEA GRAVEL OR CRUSHED STONE. COMPACT CLASS II MATERIAL TO 85% STANDARD PROCTOR DENSITY.
3. HAUNCHING AND INITIAL BACKFILL - CLASS II MATERIAL; COARSE SAND OR SELECT GRAVEL. PLACE IN LIFTS; TO PIPE SPRING LINE, TO TOP OF PIPE AND TO 12" MINIMUM OVER TOP OF PIPE. COMPACT EACH LIFT TO 85% STANDARD PROCTOR DENSITY.
4. TRENCH BACKFILL - APPROVED ON SITE OR IMPORTED MATERIAL. PLACE IN 8" LAYERS AND COMPACT TO 95% STANDARD PROCTOR DENSITY.
5. EXCAVATION SHALL BE COMPLETED IN ACCORDANCE WITH NYSDOT SPECIFICATION 206-TRENCH, CULVERT AND STRUCTURE EXCAVATION.

N.T.S.

- FOUNDATION NOTES
- ALL STRUCTURAL DRAWINGS SHALL BE USED IN CONJUNCTION WITH THE SITE, ARCHITECTURAL, MECHANICAL, ELECTRICAL AND PLUMBING DRAWINGS AND THE SPECIFICATIONS.
 - ALL CONCRETE WORK SHALL COMPLY WITH THE LATEST RECOMMENDATIONS AND SPECIFICATIONS OF THE AMERICAN CONCRETE INSTITUTE (ACI) AND THE LOCAL BUILDING CODES.
 - ACI 211.1 - RECOMMENDED PRACTICE FOR SELECTING PROPORTIONS FOR NORMAL WEIGHT CONCRETE.
 - ACI 212 - GUIDE FOR USE OF ADMIXTURES IN CONCRETE - COMMITTEE REPORT.
 - ACI 214 - RECOMMENDED PRACTICE FOR EVALUATION OF COMPRESSION TEST RESULTS OF FIELD CONCRETE.
 - ACI 301 - SPECIFICATIONS FOR STRUCTURAL CONCRETE FOR BUILDINGS.
 - ACI 302 - RECOMMENDED PRACTICE FOR CONCRETE FLOOR AND SLAB CONSTRUCTION.
 - ACI 304 - GUIDE FOR MEASURING, MIXING, TRANSPORTING AND PLACING CONCRETE.
 - ACI 305 - RECOMMENDED PRACTICE FOR HOT WEATHER CONCRETING.
 - ACI 306 - RECOMMENDED PRACTICE FOR COLD WEATHER CONCRETING.
 - ACI 308 - RECOMMENDED PRACTICE FOR CURING CONCRETE.
 - ACI 309 - RECOMMENDED PRACTICE FOR CONSOLIDATION OF CONCRETE.
 - ACI 315 - MANUAL OF STANDARD PRACTICE FOR DETAILING REINFORCED CONCRETE STRUCTURES.
 - ACI 318 - BUILDING CODE REQUIREMENTS FOR REINFORCED CONCRETE.
 - ACI 347 - RECOMMENDED PRACTICE FOR CONCRETE FORMWORK.

- SEE SPECIFICATIONS FOR DESIGN MIX REQUIREMENTS. USE 1 1/2" AGGREGATE FOR ALL SLABS-ON-GRADE. SUBMIT A CURRENT (MAXIMUM 18 MONTHS OLD) DESIGN MIX OF THE EXACT SAME MIX TO BE USED ON THE PROJECT, WITH 28 DAY COMPRESSIVE STRENGTH TESTS, TO THE ENGINEER FOR REVIEW PRIOR TO STARTING CONSTRUCTION.
- ALL REINFORCING STEEL SHALL COMPLY WITH ASTM A615, GRADE 60 EXCEPT AS OTHERWISE NOTED.
- LAP ALL BARS AT SPLICES PER REQUIREMENTS OF ACI 318 UNLESS INDICATED OTHERWISE ON THE DRAWINGS. TOP BARS TO BE SPLICED AT MIDSPAN AND BOTTOM BARS AT SUPPORTS.
- REINFORCEMENT SHALL BE SECURELY TIED IN ITS PROPER PLACE BEFORE AN DURING POURING OPERATIONS USING APPROVED CHAIRS AND SPACERS AS REQUIRED. NO BARS SHALL BE CUT OR OMITTED IN THE FIELD WITH THE APPROVAL OF THE ENGINEER. USE PLASTIC TYPED ACCESSORIES IN CONCRETE EXPOSED TO WEATHER, WATER OR VIEW.
- WHERE CONTINUOUS BARS ARE CALLED FOR, INDICATED OR REQUIRED, THEY SHALL BE RUN CONTINUOUSLY AROUND CORNERS, DOWELED INTO INTERSECTING WALLS AND LAPPED AT NECESSARY SPLICES WITH SPLICES STAGGERED WHEREVER POSSIBLE.
- THE FOLLOWING MINIMUM CONCRETE COVER SHALL BE PROVIDED FOR REINFORCEMENT:
 - CONCRETE CAST AGAINST EARTH 3"
 - FORMED CONCRETE EXPOSED TO EARTH OR WEATHER
 - #5 (16) AND SMALLER 1 1/2"
 - #6 (#19) AND LARGER 2"
 - CONCRETE NOT EXPOSED TO EARTH OR WEATHER
 - SLABS, WALLS AND JOISTS 3/4"
 - BEAMS AND COLUMNS 1 1/2"

- THE CONCRETE CONTRACTOR SHALL INSTALL (OR GIVE OTHER TRADES AMPLE OPPORTUNITY TO INSTALL) ALL ANCHORS, BOLTS, PLATE, NAILERS, SLOTS, CHASES, PIPE SLEEVES, ETC., AS REQUIRED BY OTHER TRADES. THE CONTRACTOR SHALL VERIFY ALL DIMENSIONS BEFORE SETTING SCREDS AND FORMS. FORM RELEASE OIL TO BE AN APPROVED LIQUID.
- FOOTINGS SHALL REST ON A MINIMUM 3FT DEEP BED OF COMPACTED SELECT STRUCTURAL FILL OVER SUITABLE PRE-LOADED AND SURCHARGED SUBGRADES HAVING A MINIMUM BEARING CAPACITY OF 3000 PSF. ELEVATIONS OF BOTTOM OF FOOTINGS ARE SHOWN ON PLANS, BUT ARE SUBJECT TO REVISION WHEN TRUE SOIL CONDITIONS ARE EXPOSED BY EXCAVATION. THE ENGINEER SHALL BE NOTIFIED PROMPTLY OF ANY WEAK STRATA, WATER CONDITIONS OR OTHER POOR BEARING CONDITIONS.
- CONTRACTOR SHALL REFER TO PROJECT GEOTECHNICAL REPORT BY TERRACON DATED FEBRUARY 4, 2022 FOR ALL SITE PREPARATION, PRE-LOADING AND SURCHARGING REQUIREMENTS.
- FOOTING EXCAVATIONS SHALL BE DONE IN SUCH A MANNER AS TO DRAIN AWAY ALL SURFACE AND GROUND WATER. EXCAVATION EQUIPMENT AND PROCEDURES SHALL BE USED SUCH THAT FIRM SOIL BEARING CONDITIONS ARE MAINTAINED.
- UNLESS OTHERWISE NOTED, ALL FOOTINGS, PILES, CAISSONS AND PIERS SHALL BE CENTERED UNDER SUPPORTED MEMBER.
- SLABS AND BEAMS SHALL BE POURED MONOLITHICALLY EXCEPT WHERE OTHERWISE SHOWN AND SHALL BE FINISHED AS INDICATED IN THE SPECIFICATIONS. CONSTRUCTION JOINTS IN FRAMED SLABS SHALL BE LOCATED SO THAT EACH INDIVIDUAL POUR DOES NOT EXCEED 750 SQUARE FEET IN AREA NOR 30 FEET IN ANY DIRECTION. SLABS SHALL BE POURED IN ALTERNATE PANELS.
- CONTRACTOR SHALL REPAIR, AT HIS EXPENSE, ALL CONCRETE SLAB DEFECTS SUCH AS CURLING OR CRACKING, GRINDING, PATCHING, ETC. REPAIR PROCEDURES SHALL BE APPROVED BY THE ENGINEER PRIOR TO STARTING WORK.
- CHAMFER EDGES OF EXPOSED BEAMS AND COLUMNS.
- CONCRETE TEMPERATURE DURING THE FIRST SEVEN DAYS SHALL BE MAINTAINED BETWEEN 50 DEG.F AND 90 DEG.F. RAPID DRYING MUST BE PREVENTED.
- ALLOW 7 DAYS BETWEEN ALL ADJACENT POURS.

- CURING
 - HORIZONTAL SURFACES SHALL BE KEPT CONTINUOUSLY MOIST FOR A MINIMUM OF SEVEN DAYS.
 - VERTICAL SURFACES SHALL RECEIVE 2 COATS (ONE AT TIME OF STRIPPING AND ANOTHER 3 DAYS LATER) OF AN APPROVED CURING COMPOUND.
- BACKFILLING AGAINST FOUNDATION WALLS SHALL BE DONE BY PLACING SIMULTANEOUS LEVEL LAYERS ON BOTH SIDES OF THE WALL SUCH THAT THE DIFFERENCE BETWEEN ONE SIDE AND THE OTHER DOES NOT EXCEED 24 INCHES.
- SELECT BACKFILL OUTSIDE OF FOUNDATION WALL:
 - AN APPROVED MATERIAL FREE OF BOULDERS LARGER THAN 6", ORGANIC MATERIAL, TOPSOIL AND DEBRIS.
 - PLACE IN MAXIMUM 8" LIFTS AND COMPACT TO 95% MAXIMUM DENSITY AT OPTIMUM MOISTURE CONTENT AS DEFINED BY ASTM D-1557.
- CONTRACTOR TO DESIGN, FURNISH AND INSTALL ALL TEMPORARY SHEETING, SHORING AND BRACING NECESSARY TO SAFELY COMPLETE THE CONSTRUCTION.
- THE CONTRACTOR SHALL PROVIDE THE NECESSARY EQUIPMENT AND CONTINUOUSLY DEWATER THE SITE TO FACILITATE CONSTRUCTION AND SAFE WORKING CONDITIONS.
- SHOP DRAWINGS PREPARED IN ACCORDANCE WITH ACI STANDARDS WILL BE REQUIRED FROM THE CONTRACTOR FOR REINFORCING STEEL PRIOR TO CONSTRUCTION. THE REUSE, OR REPRODUCTION, OR ANY PORTION OF THESE DOCUMENTS FOR USE AS SHOP DRAWINGS IS STRICTLY PROHIBITED WITHOUT THE WRITTEN PERMISSION OF MCFARLAND-JOHNSON, INC.
- THE OWNER WILL EMPLOY A QUALIFIED INDEPENDENT ENGINEERING TESTING FIRM TO PERFORM STANDARD FIELD TESTING OF THE CONCRETE WORK. CONCRETE SHALL BE TESTED FOR:
 - COMPRESSIVE STRENGTH (AS INDICATED IN THE SPECIFICATIONS) TAKE TWO SETS OF FOUR (4) 6" X 12" CYLINDERS FOR EACH PLACEMENT AND NOT LESS THAN TWO SETS FOR EACH 50 CUBIC YARDS.
 - SLUMP (BEFORE AND AFTER PLASTICIZER IF USED).
 - TEMPERATURE (AIR AND CONCRETE).
 - AIR CONTENT.
 - UNIT WEIGHT.

COLD WEATHER CONSTRUCTION PROCEDURES


- IT SHALL BE THE CONTRACTOR'S RESPONSIBILITY TO CONTINUOUSLY PROTECT SOILS, CONCRETE, MASONRY AND OTHER BUILDING MATERIALS FROM DAMAGE DUE TO COLD TEMPERATURES UNTIL THE BUILDING HAS BEEN TURNED OVER TO THE OWNER. THIS SHALL INCLUDE TEMPORARY ENCLOSURES, INSULATED BLANKETS AND TEMPORARY HEATING.
- IT SHALL BE THE CONTRACTOR'S RESPONSIBILITY TO REPAIR AND/OR REPLACE ANY DAMAGED OR DEFECTIVE WORK, IN A MANNER APPROVED BY THE ENGINEER.
- ALL PROTECTIVE AND CORRECTIVE WORK SHALL BE AT THE EXPENSE OF THE CONTRACTOR.

DESIGN LOADS

ROOF LOAD
COLLATERAL = 10 PSF
P₁ = 40 PSF
I₁ = 1.2


EARTHQUAKE LOAD
RISK CATEGORY = IV
S₁ = 0.198
S₂ = 0.060
S_{DS} = 0.211
S₀₁ = 0.096
I_e = 1.5
SEISMIC DESIGN CATEGORY = C
SITE CLASS = D

WIND LOAD
BASIC WIND SPEED = 115 MPH
EXPOSURE = C
G_{CF} = 30.18

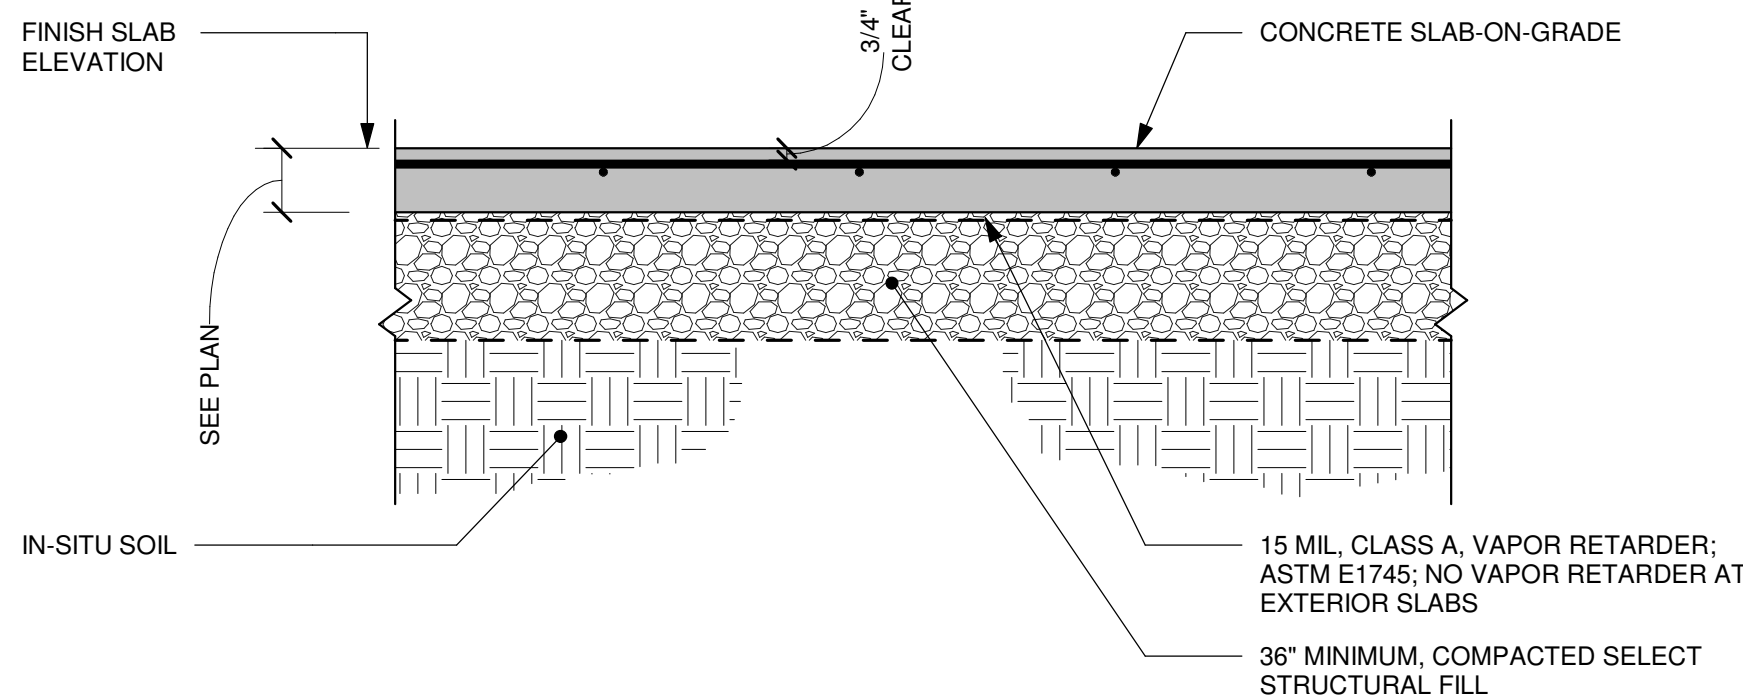


TYPICAL DETAIL OF SLAB-ON-GRADE PROFILE

SCALE: 1" = 1'-0"

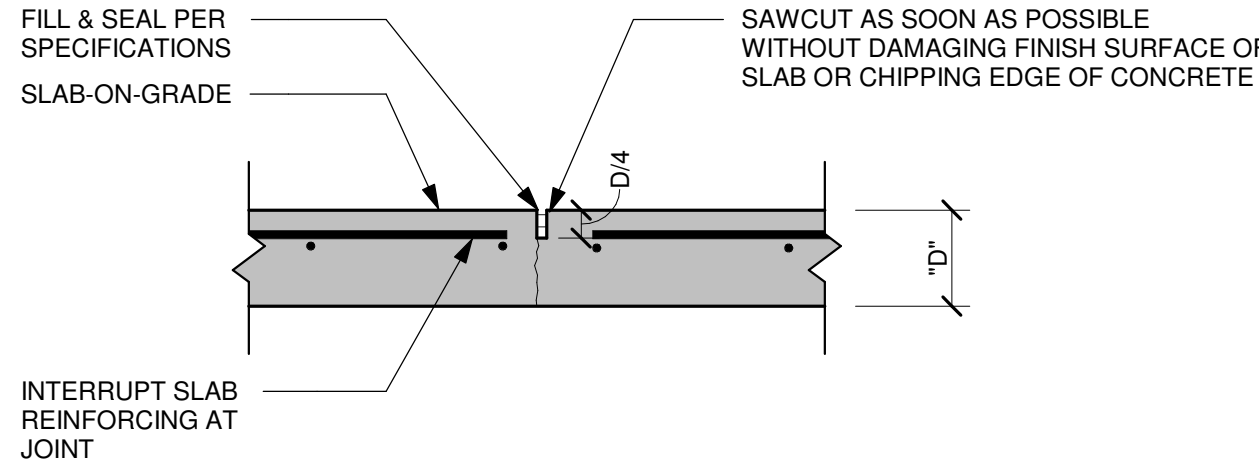


TYPICAL DETAIL AT SLAB-ON-GRADE CONTROL JOINT

SCALE: 1" = 1'-0"

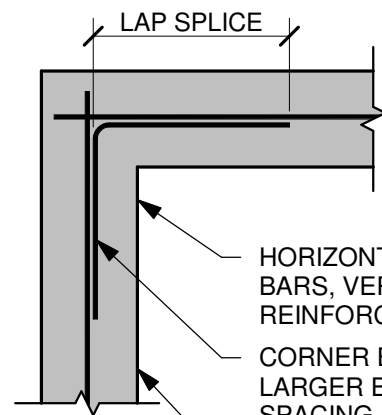


TYPICAL DETAIL AT WALL CORNER: SINGLE LAYER OF REINFORCING

SCALE: 1/2" = 1'-0"

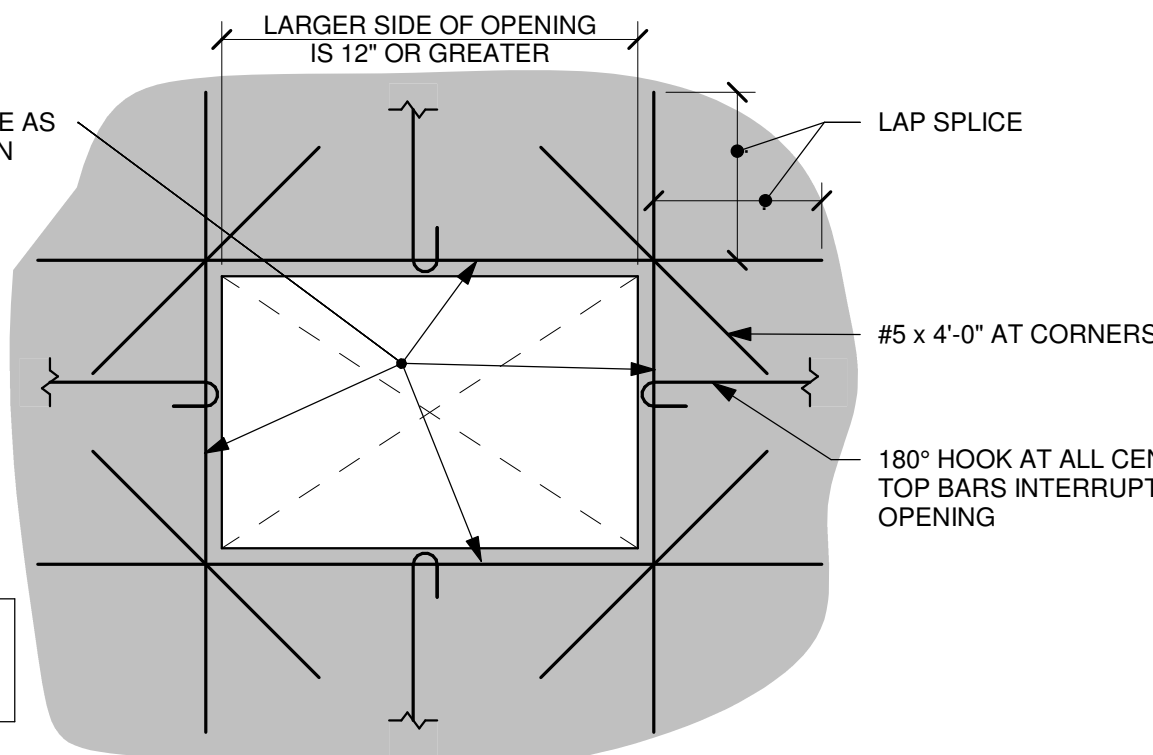

TYPICAL DETAIL OF REINFORCING AT SLAB-ON-GRADE OPENINGS

SCALE: 1/2" = 1'-0"

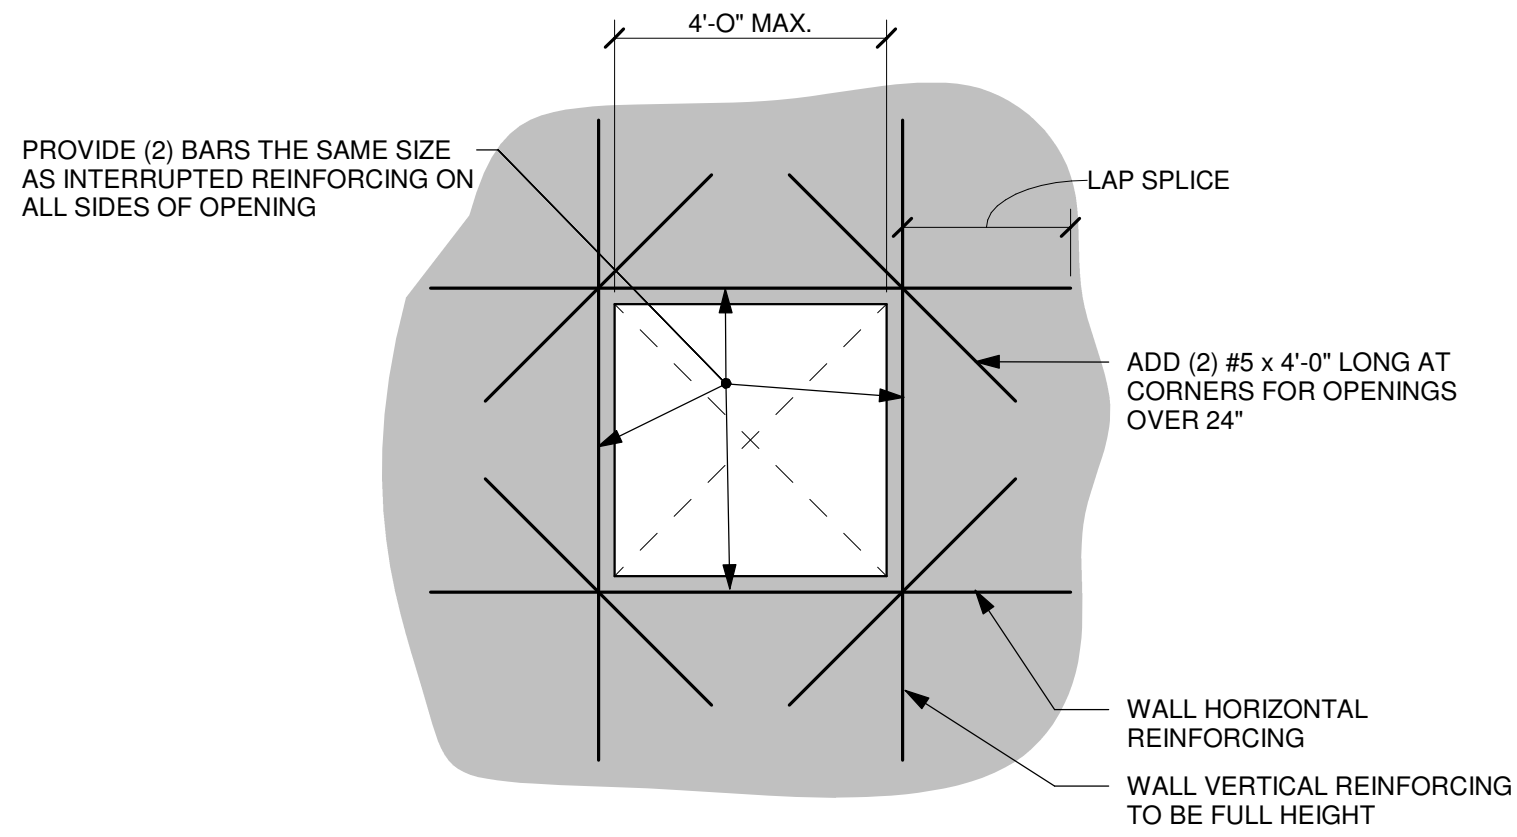


TYPICAL DETAIL OF REINFORCING AT CONCRETE WALL OPENINGS

SCALE: 1/2" = 1'-0"


SCHEDULE OF SPECIAL INSPECTION SERVICES					
PROJECT	MATERIAL / ACTIVITY	SERVICE	APPLICABLE TO THIS PROJECT		
			Y/N	EXTENT	AGENT / DATE COMPLETED
1704.2.5.1 Inspection of Fabrications	Verify fabrication quality control procedures	Insight review (3)	Y	Periodic	
	1705.1.1 Special Cases (work unusual in nature, including but not limited to alternative materials and systems, unusual design applications, materials and systems with special manufacturer's requirements)	Submit/review, shop (3) and/or field inspection	N		
1705.2 Steel Construction	1. Fabricator and erector documents. Verify reports and certificates as required by AWS D1.1, Chapter 1, paragraph 3.2 for compliance with construction documents.	Submit/Review	Y	Each submit	
	2. Material verification of structural steel	Shop (3) and field inspection	Y	Periodic	
1705.3 Welding	1. Fabrications (Verify diameter, grade, wall length, weld metal, etc. per AWS D1.1, Chapter 1, paragraph 3.2 for compliance with construction documents)	Field inspection	Y	Periodic	
	2. Verify member locations, bracing, girders, and application of joint details at each connection comply with construction documents	Field inspection	Y	Periodic	
1705.4 Nondestructive Testing	a. Inspection tasks Prior to Welding (Observe, or perform for each welded joint or member, the CA tasks listed in AWS D1.1, Chapter 1, paragraph 3.2 for compliance with construction documents)	Shop (3) and field inspection	Y	Observe or Perform as noted (4)	
	b. Inspection tasks During Welding (Observe, or perform for each welded joint or member, the CA tasks listed in AWS D1.1, Chapter 1, paragraph 3.2 for compliance with construction documents)	Shop (3) and field inspection	Y	Observe or Perform as noted (4)	
1705.5 Inspection After Welding	Observe, or perform for each welded joint or member, the CA tasks listed in AWS D1.1, Chapter 1, paragraph 3.2 for compliance with construction documents	Shop (3) and field inspection	Y	Observe or Perform as noted (4)	
	d. Nondestructive testing (NDT) of welded joints - Commentary	Shop (3) and field inspection	Y	Final Pump Building	
1705.6 Cold-Formed Steel Deck	1. Complete joint penetration groove welds 5/16\"/>	Shop (3) and field inspection	Y	Final Pump Building	
	2. Complete joint penetration groove welds 5/16\"/>	Shop (3) and field inspection	Y	Periodic	
1705.7 Welded Joints Subject to Fatigue	1. Fatigue cracks subject to fatigue test required by AWS D1.1, Chapter 1, paragraph 3.2 for compliance with construction documents	Shop (3) and field inspection	Y	Periodic	
	2. Fatigue cracks subject to fatigue test required by AWS D1.1, Chapter 1, paragraph 3.2 for compliance with construction documents	Shop (3) and field inspection	Y	Each submit (5)	
1705.8 Structural Steel Deck	a. Inspection tasks Prior to Bolting (Observe, or perform for each bolted connection, in accordance with the CA tasks listed in AWS D1.1, Chapter 1, paragraph 3.2 for compliance with construction documents)	Shop (3) and field inspection	Y	Observe or Perform as noted (4)	
	b. Inspection tasks During Bolting (Observe the CA tasks listed in AWS D1.1, Chapter 1, paragraph 3.2 for compliance with construction documents)	Shop (3) and field inspection	Y	Observe (4)	
1705.9 Pre-tensioned and Slip Critical Joints	a. Turn of nut with matching nutplate	Y	Periodic		
	b. Direct tension indicator	Y	Periodic		
1705.10 Field of Tension Control	a. Turn of nut with matching nutplate	Y	Continuous		
	b. Calibrated wrench	Y	Periodic		
1705.11 Inspection After Bolting	Perform tasks for each bolted connection in accordance with CA tasks listed in AWS D1.1, Chapter 1, paragraph 3.2 for compliance with construction documents	Y	Perform (4)		

SCHEDULE OF SPECIAL INSPECTION SERVICES					
PROJECT			APPLICABLE TO THIS PROJECT		
MATERIAL / ACTIVITY	SERVICE	Y/N	EXTENT	AGENT*	DATE COMPLETED
1705.2.2 Cold-Formed Steel Deck					
	1. Inspection of cold-formed steel floor and roof deck in accordance with the built-up assurance inspection requirements of S01 GAGCC	Field inspection	Y	Periodic	
1705.3 Concrete Construction					
	1. Inspection of reinforcing steel and prestressing steel construction	Shop (3) and field inspection	Y	Periodic	
2. Verify availability of reinforcing steel after final ACI 308.1	Field inspection	N			
	3. Inspect after cast	Field inspection	N		
3. Inspect after cast	Field inspection	N			
	4. Inspection of anchors cast in concrete	Shop (3) and field inspection	Y	Periodic	
4. Inspect anchors post-installed in hardened concrete members					
	5. Adhesive anchors installed in new concrete or previously cracked concrete to resist sustained tension loads	Field inspection	Y	Periodic	
5. Mechanical anchors and adhesive anchors not defined in 4.4	Field inspection	Y	Periodic		
	6. Verify use of approved design mix	Shop (3) and field inspection	Y	Periodic	
6. Fresh concrete sampling, proper curing and curing records to determine temperature of concrete	Shop (3) and field inspection	Y	Continuous		
	7. Inspection of concrete and rebar placement for proper application techniques	Shop (3) and field inspection	Y	Continuous	
7. Inspection for maintenance of specified curing temperature and RH(50%)	Shop (3) and field inspection	Y	Periodic		
	8. Inspection of prestressing concrete	Shop (3) and field inspection	N		
8. Application of prestressing force					
	9. Grouting of bonded prestressing tendons	Field inspection	N		
10. Erection of precast concrete members					
	9. Inspect in accordance with construction documents	Field inspection	N		
10. Inspect in accordance with Section 1209.2	Field inspection	N			
	11. Verification of in situ concrete strength by use of test methods in performance concrete and/or prior to placement of concrete on beams and structural slabs	Review field testing and laboratory reports			
12. Inspection of formwork for shape, location and dimensions	Field inspection	Y	Periodic		

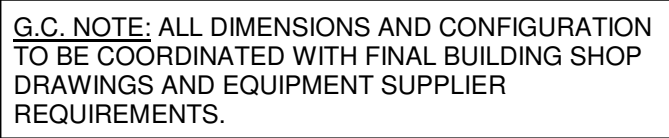


SCALE: 1/4" = 1'-0"


1. SLAB ON GRADE B+ 4" CONCRETE SLAB REINFORCED WITH #4@12" O/C EA WAY TOP. THICKEN AS INDICATED AT PERIMETER. PROVIDE ASTM E1745 VAPOR RETARDER UNDER SLAB.
2. ELEVATION TOP OF SLAB = 0'-0" (RELATIVE ELEVATION) UNLESS INDICATED AS (+) OR (-) ON PLAN. THIS ELEVATION REFERENCES A SURVEYED ELEVATION = -16'-0".
3. ELEVATION BOTTOM OF FOOTING INDICATED THIS () ON PLAN REFERENCES ELEVATION TOP OF SLAB.
4. ELEVATIONS TOP OF TOP OF WALL INDICATED ON PLAN REFERENCE ELEVATION TOP OF SLAB.
5. REFER TO GEOTECHNICAL REPORT BY TERRACON DATED FEBRUARY 4, 2022 FOR FOUNDATION AND SITE PREPARATION REQUIREMENTS.

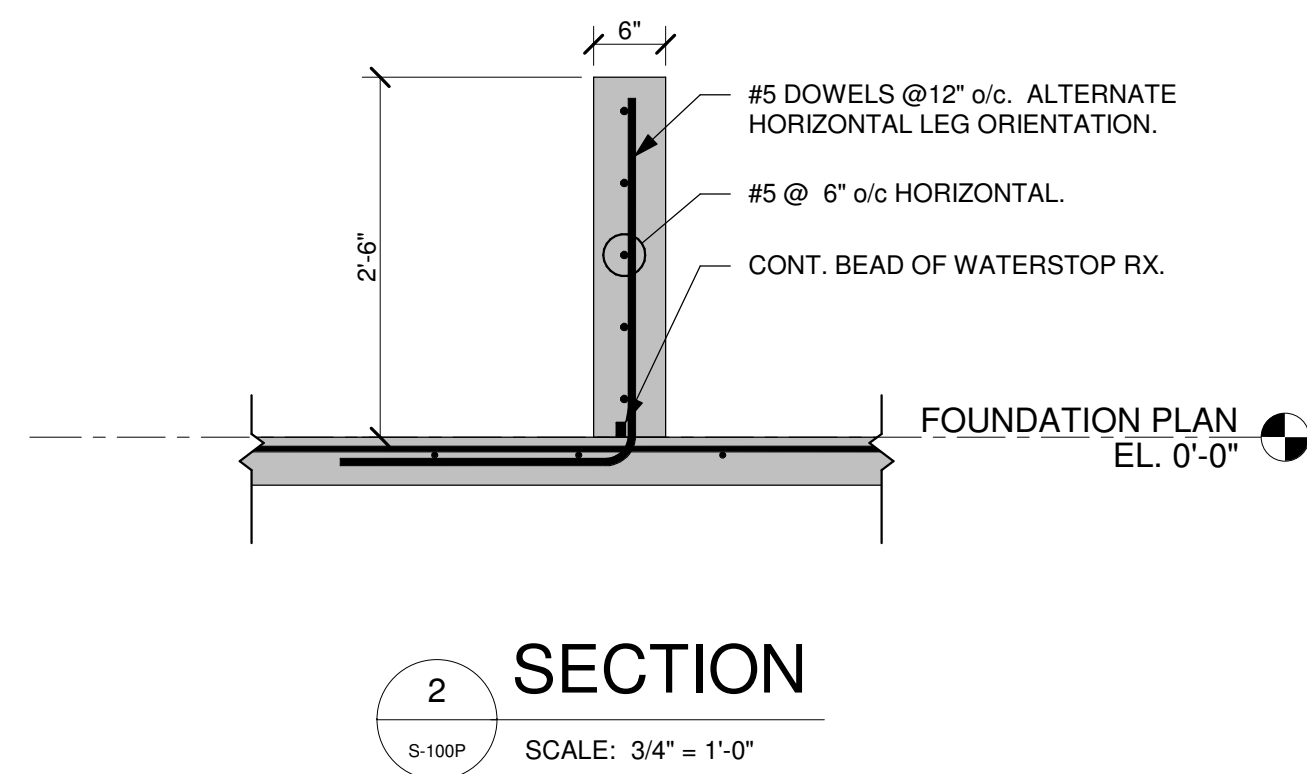

FILE NAME = 209-06.dgn
DATE/TIME = 22-NOV-2011 12:00
USER = rlohse

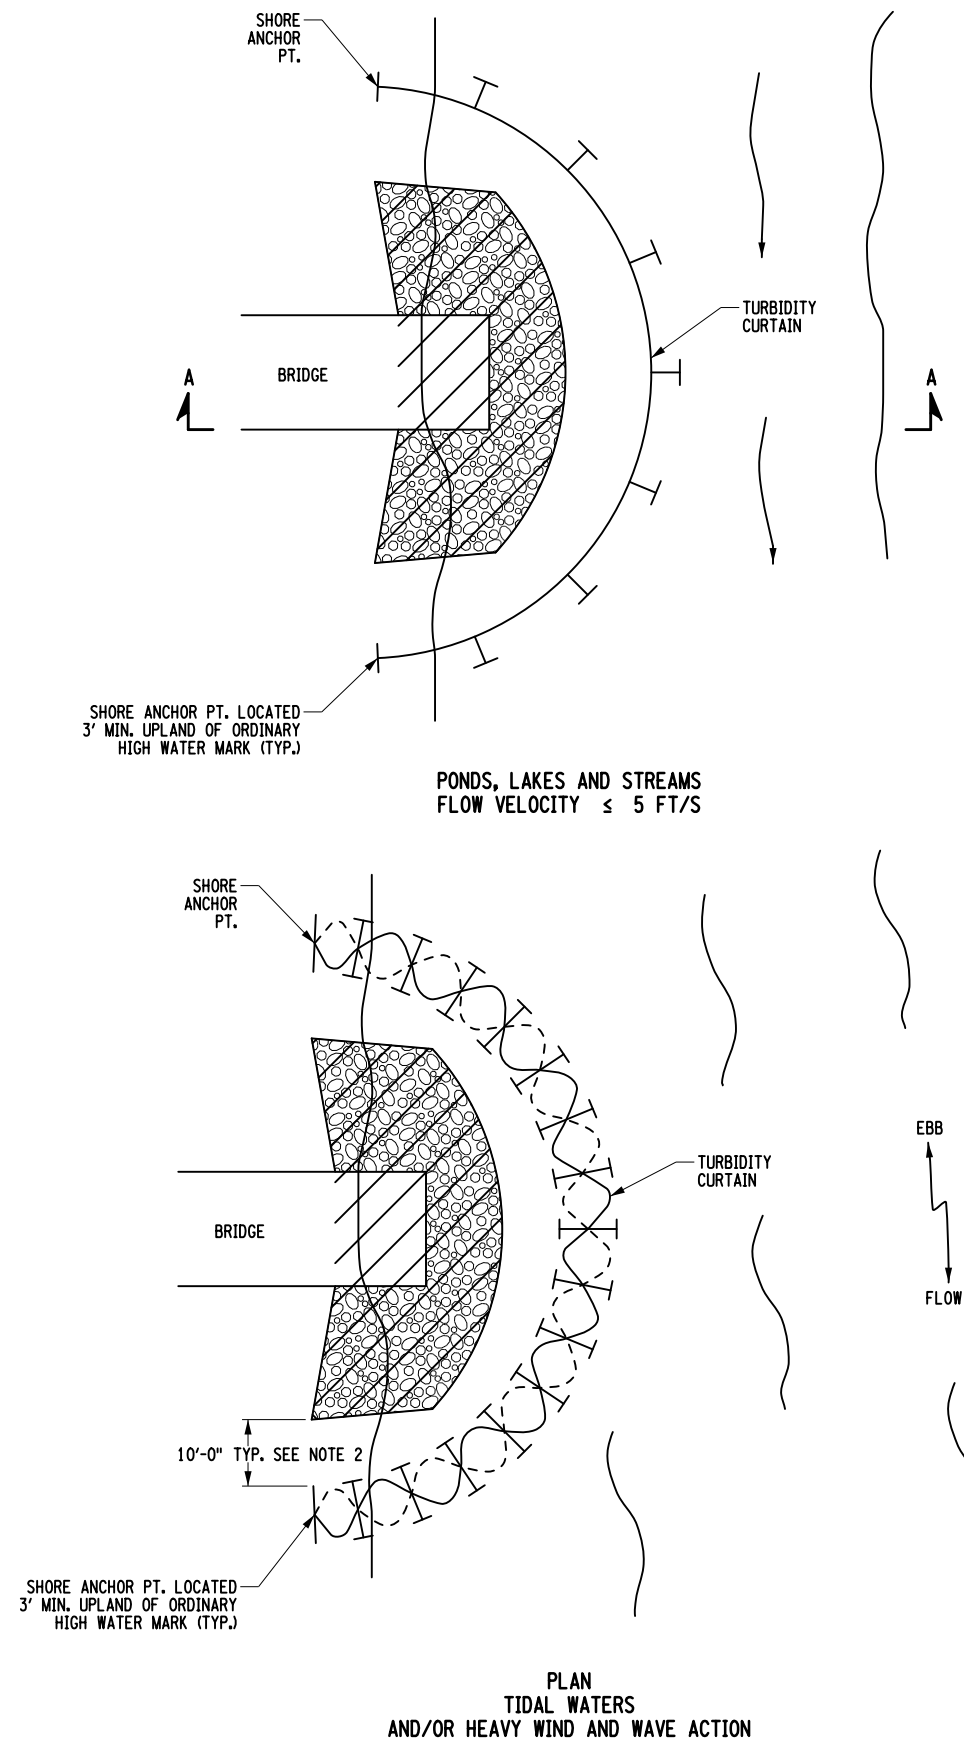

TYPICAL TURBIDITY CURTAIN LAYOUTS

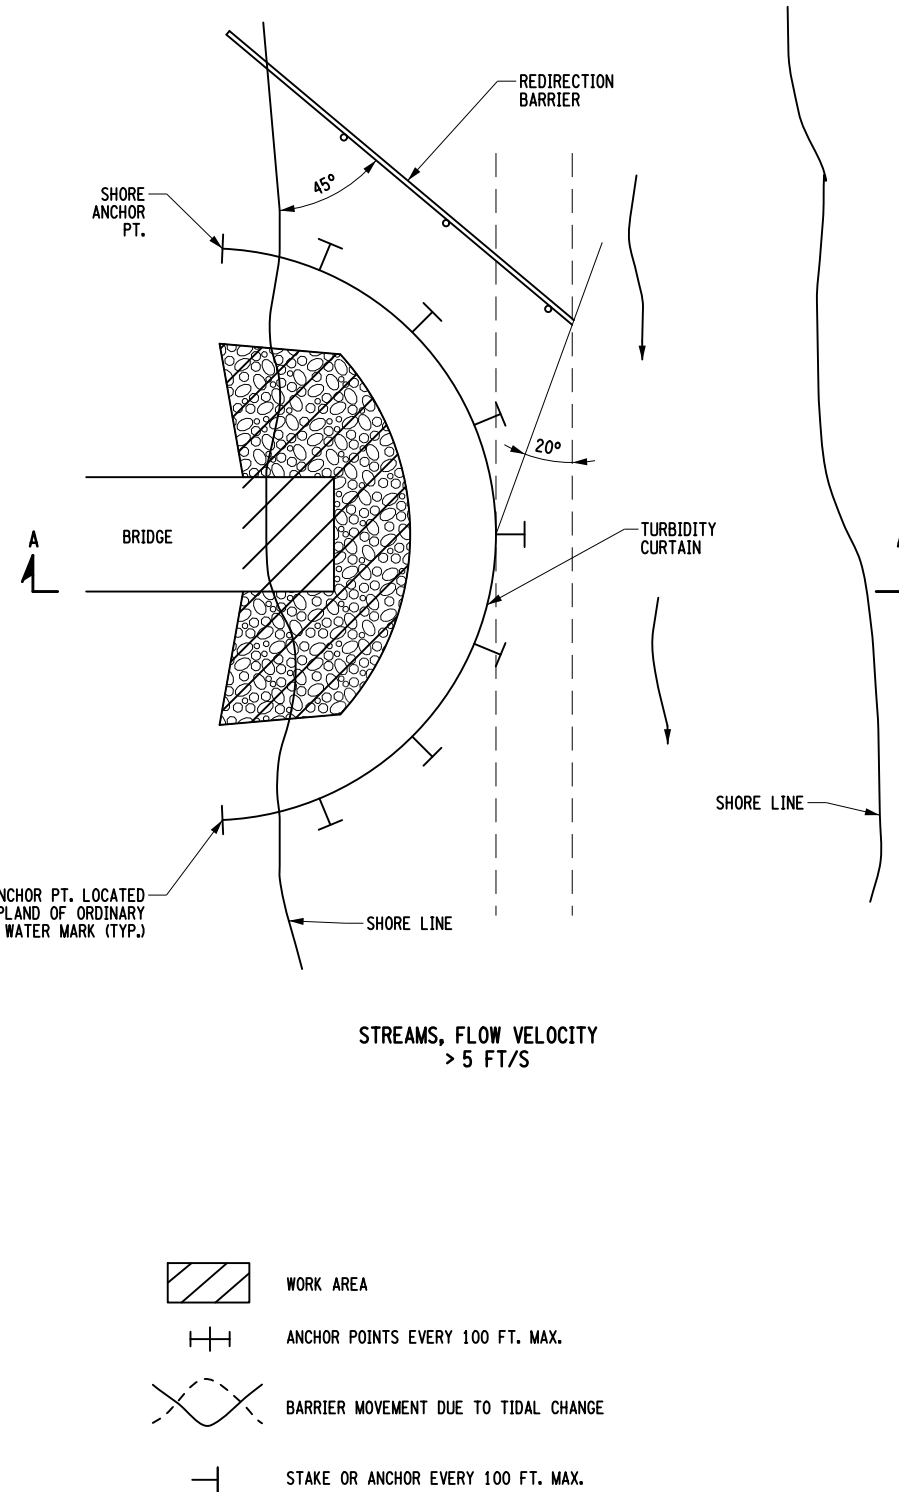


APPLICATION NOTES:

- THE PURPOSE OF A TURBIDITY CURTAIN IS TO SEPARATE WORK AREAS IN OR ADJACENT TO WATERWAYS, TO PREVENT TURBIDITY FROM ENTERING THE WATERWAY.
- TURBIDITY CURTAIN SHALL NOT BE PLACED ACROSS A FLOWING WATERWAY.
- CONCENTRATED FLOW OUTLETS SUCH AS CULVERT OUTLETS, DITCHES, ETC. SHALL NOT BE LOCATED BEHIND TURBIDITY CURTAIN.

GENERAL NOTES:

- THE DETAIL DEPICTS WORK AT A BRIDGE LOCATION, BUT TURBIDITY CURTAIN MAY BE APPLIED AT OTHER LOCATIONS.
- TURBIDITY CURTAIN SHALL BE A MAXIMUM OF 100' LONG FOR EACH SECTION OF CURTAIN REQUIRED. END SECTIONS SHALL TERMINATE 10' BEYOND THE LIMIT OF DISTURBANCE.
- THE TURBIDITY CURTAIN SHALL BE PLACED AS CLOSE TO THE WORK AS POSSIBLE WITHOUT INTERFERING WITH CONSTRUCTION OPERATIONS.
- THE CONTRACTOR SHALL CONTINUALLY MONITOR THE INSTALLATION, TAKING INTO ACCOUNT WEATHER PATTERNS AND PREVAILING WIND DIRECTIONS THAT MAY AFFECT WATER LEVELS, VELOCITY AND MOVEMENT OF THE TURBIDITY CURTAIN.
- THE TURBIDITY CURTAIN SHALL BE REMOVED BY PULLING TOWARD THE SHORE TO MINIMIZE ESCAPE OF SEDIMENTS INTO THE WATERWAY.
- THE WEIGHTED ANCHOR SYSTEM SHALL BE A TYPE THAT ALLOWS THE CURTAIN TO CONFORM TO THE CONTOUR OF THE BOTTOM ON THE WATERWAY.
- FOR FLOW VELOCITIES > 5 FT/SEC, USE A REDIRECTION BARRIER SUCH THAT FLOW EXPANDING AT 20° FROM THE BARRIER WILL REACH THE CURTAIN AT A POINT WHERE THE CURTAIN IS ESSENTIALLY PARALLEL TO STREAM FLOW.
- THE REDIRECTION BARRIER MAY CONSIST OF CONCRETE BARRIER, PLANKING OR OTHER MATERIAL SUCH THAT IT CAN BE QUICKLY REMOVED OR WASHED OUT IN THE EVENT OF HIGH FLOWS. IT SHOULD NOT BE SUCH THAT IT WILL REMAIN IN PLACE AND BE OVERTOPPED.

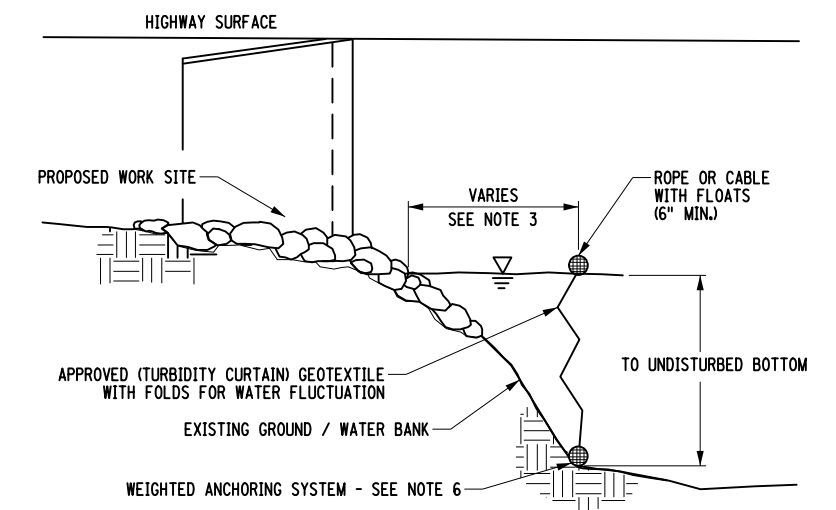

SECTION A-A

	STATE OF NEW YORK DEPARTMENT OF TRANSPORTATION	
U.S. CUSTOMARY STANDARD SHEET		
TURBIDITY CURTAIN		
APPROVED FEBRUARY 09, 2010 /S/ RICHARD W. LEE, P.E. FOR THE DEPUTY CHIEF ENGINEER (DESIGN)	ISSUED UNDER EB 09-036 209-06	

EFFECTIVE DATE: 09/02/2010

SECTION 033001
CAST-IN PLACE CONCRETE - FIRE PUMP BUILDING

PART 1 GENERAL

1.01 SUMMARY

A. Section Includes:

1. Cast-in-place concrete, including concrete materials, mixture design, placement procedures, and finishes.

1.02 DEFINITIONS

- A. Cementitious Materials: Portland cement alone or in combination with one or more of the following: blended hydraulic cement, fly ash, slag cement, other pozzolans, and silica fume; materials subject to compliance with requirements.
- B. Water/Cement Ratio (w/cm): The ratio by weight of water to cementitious materials.

1.03 PREINSTALLATION MEETINGS

- A. Preinstallation Conference: Conduct a virtual or in person conference at Project site.
1. Require representatives of each entity directly concerned with cast-in-place concrete to attend, including the following:
 - a. Contractor's superintendent.
 - b. Independent testing agency responsible for concrete design mixtures.
 - c. Concrete Subcontractor.
 2. Review the following:
 - a. Special inspection and testing and inspecting agency procedures for field quality control.
 - b. Construction joints, control joints, isolation joints, and joint-filler strips.
 - c. Semirigid joint fillers.
 - d. Vapor-retarder installation.
 - e. Anchor rod and anchorage device installation tolerances.

- f. Cold and hot weather concreting procedures.
- g. Concrete finishes and finishing.
- h. Curing procedures.
- i. Forms and form-removal limitations.
- j. Shoring and reshoring procedures.
- k. Methods for achieving specified floor and slab flatness and levelness.
- l. Floor and slab flatness and levelness measurements.
- m. Concrete repair procedures.
- n. Concrete protection.

1.04 ACTION SUBMITTALS

A. Product Data: For each of the following.

- 1. Portland cement.
- 2. Fly ash.
- 3. Slag cement.
- 4. Blended hydraulic cement.
- 5. Silica fume.
- 6. Performance-based hydraulic cement
- 7. Aggregates.
- 8. Admixtures:
 - a. Include limitations of use, including restrictions on cementitious materials, supplementary cementitious materials, air entrainment, aggregates, temperature at time of concrete placement, relative humidity at time of concrete placement, curing conditions, and use of other admixtures.
- 9. Vapor retarders.
- 10. Floor and slab treatments.

11. Liquid floor treatments.
 12. Curing materials.
 - a. Include documentation from color pigment manufacturer, indicating that proposed methods of curing are recommended by color pigment manufacturer.
 13. Joint fillers.
 14. Repair materials.
 15. Water Stops
- B. Design Mixtures: For each concrete mixture, include the following:
1. Mixture identification.
 2. Minimum 28-day compressive strength.
 3. Durability exposure class.
 4. Maximum w/cm.
 5. Slump limit.
 6. Air content.
 7. Nominal maximum aggregate size.
 8. Intended placement method.
 9. Submit alternate design mixtures when characteristics of materials, Project conditions, weather, test results, or other circumstances warrant adjustments.
- C. Shop Drawings:
1. Construction Joint Layout: Indicate proposed construction joints required to construct the structure.
 - a. Location of construction joints is subject to approval of the Architect.
- D. Concrete Schedule: For each location of each Class of concrete indicated in "Concrete Mixtures" Article, including the following:
1. Concrete Class designation.
 2. Location within Project.
-

3. Exposure Class designation.
4. Formed Surface Finish designation and final finish.
5. Final finish for floors.
6. Curing process.
7. Floor treatment if any.

1.05 INFORMATIONAL SUBMITTALS

A. Qualification Data: For the following:

1. Installer: Include copies of applicable ACI certificates.
2. Testing agency: Include copies of applicable ACI certificates.

B. Material Certificates: For each of the following, signed by manufacturers:

1. Cementitious materials.
2. Admixtures.
3. Curing compounds.
4. Floor and slab treatments.
5. Bonding agents.
6. Adhesives.
7. Vapor retarders.
8. Semirigid joint filler.
9. Joint-filler strips.
10. Repair materials.

C. Material Test Reports: For the following, from a qualified testing agency:

1. Portland cement.
2. Fly ash.
3. Slag cement.

4. Blended hydraulic cement.
 5. Silica fume.
 6. Performance-based hydraulic cement.
 7. Aggregates.
 8. Admixtures.
- D. Floor surface flatness and levelness measurements report, indicating compliance with specified tolerances.
- E. Research Reports: For concrete admixtures in accordance with ICC's Acceptance Criteria AC198.
- F. Preconstruction Test Reports: For each mix design.
- G. Field quality-control reports.
- H. Minutes of preinstallation conference.

1.06 QUALITY ASSURANCE

- A. Installer Qualifications: A qualified installer who employs Project personnel qualified as a ACI-certified Flatwork Technician and Finisher and a supervisor who is a certified ACI Flatwork Concrete Finisher/Technician or an ACI Concrete Flatwork Technician with experience installing and finishing concrete, incorporating permeability-reducing admixtures.
1. Post-Installed Concrete Anchors Installers: ACI-certified Adhesive Anchor Installer.
- B. Laboratory Testing Agency Qualifications: A testing agency qualified in accordance with ASTM C1077 and ASTM E329 for testing indicated, and employing an ACI-certified Concrete Quality Control Technical Manager.
1. Personnel performing laboratory tests shall be an ACI-certified Concrete Strength Testing Technician and Concrete Laboratory Testing Technician, Grade I. Testing agency laboratory supervisor shall be an ACI-certified Concrete Laboratory Testing Technician, Grade II.
- C. Field Quality Control Testing Agency Qualifications: An independent agency, acceptable to authorities having jurisdiction, qualified in accordance with ASTM C1077 and ASTM E329 for testing indicated.

1. Personnel conducting field tests shall be qualified as an ACI Concrete Field Testing Technician, Grade 1, in accordance with ACI CPP 610.1 or an equivalent certification program.

1.07 PRECONSTRUCTION TESTING

- A. Preconstruction Testing Service: Engage a qualified testing agency to perform preconstruction testing on each concrete mixture.
 1. Include the following information in each test report:
 - a. Admixture dosage rates.
 - b. Slump.
 - c. Air content.
 - d. Seven-day compressive strength.
 - e. 28-day compressive strength.
 - f. Permeability.

1.08 DELIVERY, STORAGE, AND HANDLING

- A. Comply with ASTM C94/C94M and ACI 301.

1.09 FIELD CONDITIONS

- A. Cold-Weather Placement: Comply with ACI 301 and ACI 306.1 and as follows.
 1. Protect concrete work from physical damage or reduced strength that could be caused by frost, freezing actions, or low temperatures.
 2. When average high and low temperature is expected to fall below 40 deg F (4.4 deg C) for three successive days, maintain delivered concrete mixture temperature within the temperature range required by ACI 301 (ACI 301M).
 3. Do not use frozen materials or materials containing ice or snow.
 4. Do not place concrete in contact with surfaces less than 35 deg F (1.7 deg C), other than reinforcing steel.
 5. Do not use calcium chloride, salt, or other materials containing antifreeze agents or chemical accelerators unless otherwise specified and approved in mixture designs.

B. Hot-Weather Placement: Comply with ACI 301 and ACI 305.1, and as follows:

1. Maintain concrete temperature at time of discharge to not exceed 95 deg F (35 deg C).
2. Fog-spray forms, steel reinforcement, and subgrade just before placing concrete. Keep subgrade uniformly moist without standing water, soft spots, or dry areas.

PART 2 PRODUCTS

2.01 CONCRETE, GENERAL

A. ACI Publications: Comply with the following unless modified by requirements in the Contract Documents:

1. ACI 301.

2.02 CONCRETE MATERIALS

A. Source Limitations:

1. Obtain each type or class of cementitious material of the same brand from the same manufacturer's plant.
2. Obtain aggregate from single source.
3. Obtain each type of admixture from single source from single manufacturer.

B. Cementitious Materials:

1. Portland Cement: ASTM C150/C150M, Type I/II.
2. Fly Ash: ASTM C618, Class C or F.
3. Slag Cement: ASTM C989/C989M, Grade 100 or 120.
4. Blended Hydraulic Cement: ASTM C595/C595M, Type IP, portland-pozzolan.
5. Silica Fume: ASTM C1240 amorphous silica.

C. Normal-Weight Aggregates: ASTM C33/C33M, Class M coarse aggregate or better, graded. Provide Class S coarse aggregate for all exterior concrete. Provide aggregates from a single source.

1. Alkali-Silica Reaction: Comply with one of the following:

- a. Expansion Result of Aggregate: Not more than 0.04 percent at one-year when tested in accordance with ASTM C1293.
 - b. Expansion Results of Aggregate and Cementitious Materials in Combination: Not more than 0.10 percent at an age of 16 days when tested in accordance with ASTM C1567.
 - c. Alkali Content in Concrete: Not more than 4 lb./cu. yd. for moderately reactive aggregate or 3 lb./cu. yd. for highly reactive aggregate, when tested in accordance with ASTM C1293 and categorized in accordance with ASTM C1778, based on alkali content being calculated in accordance with ACI 301 (ACI 301M).
2. Maximum Coarse-Aggregate Size: 1-1/2 inches for slabs-on-grade, 1 inch for structural concrete nominal.
 3. Fine Aggregate: Free of materials with deleterious reactivity to alkali in cement.
- D. Air-Entraining Admixture: ASTM C260/C260M.
- E. Chemical Admixtures: Certified by manufacturer to be compatible with other admixtures that do not contribute water-soluble chloride ions exceeding those permitted in hardened concrete. Do not use calcium chloride or admixtures containing calcium chloride [in steel-reinforced concrete].
1. Water-Reducing Admixture: ASTM C494/C494M, Type A.
 2. Retarding Admixture: ASTM C494/C494M, Type B.
 3. Water-Reducing and -Retarding Admixture: ASTM C494/C494M, Type D.
 4. High-Range, Water-Reducing Admixture: ASTM C494/C494M, Type F.
 5. High-Range, Water-Reducing and -Retarding Admixture: ASTM C494/C494M, Type G.
 6. Plasticizing and Retarding Admixture: ASTM C1017/C1017M, Type II.
- F. Water and Water Used to Make Ice: ASTM C94/C94M, potable.

2.03 VAPOR RETARDERS

- A. Sheet Vapor Retarder, Class A: ASTM E1745, Class A not less than 10 mils (0.25 mm) thick. Include manufacturer's recommended adhesive or pressure-sensitive tape.

2.04 LIQUID FLOOR TREATMENTS

- A. Cure-Densifier-Hardener: Transparent, chemically reactive, water-based treatment that penetrates into the concrete surface, forming a chemical reaction of crystalline growth that fills in the natural pores and voids in the concrete surface.
- B. Basis of Design: Ashford Formula of Curecrete Distribution, Inc.; or equal
- C. Abrasion Resistance to Revolving Disks: ASTM C779.
- D. Surface Adhesion: ASTM D3359.
- E. Hardening: ASTM C39:
- F. Rebound Number: ASTM C805.
- G. Light Exposure Degradation: ASTM G23.
- H. Test Method for Measuring Wet SCOF of Common Hard-Surface Floors in accordance with ANSI B101.1.
- I. Test Method for Measuring Wet DCOF of Common Hard-Surface Floors in accordance with ANSI B101.3.

2.05 CURING MATERIALS

- A. Evaporation Retarder: Other than Cure-Densifier-Hardener, Waterborne, monomolecular film forming, manufactured for application to fresh concrete.
- B. Absorptive Cover: AASHTO M 182, Class 2, burlap cloth made from jute or kenaf, weighing approximately 9 oz./sq. yd. (305 g/sq. m) when dry.
- C. Moisture-Retaining Cover: ASTM C171, polyethylene film burlap-polyethylene sheet.
 - 1. Color:
 - a. Ambient Temperature Below 50 deg F (10 deg C): Black.
 - b. Ambient Temperature between 50 deg F (10 deg C) and 85 deg F (29 deg C): Any color.
 - c. Ambient Temperature Above 85 deg F (29 deg C): White.
- D. Curing Paper: Eight-feet- (2438-mm-) wide paper, consisting of two layers of fibered kraft paper laminated with double coating of asphalt.

- E. Water: Potable or complying with ASTM C1602/C1602M.
- F. Clear, Waterborne, Membrane-Forming, Nondissipating Curing Compound: ASTM C309, Type 1, Class B, certified by curing compound manufacturer to not interfere with bonding of floor covering.

2.06 RELATED MATERIALS

- A. Expansion- and Isolation-Joint-Filler Strips: ASTM D1752, cork or self-expanding cork.
- B. Semirigid Joint Filler: Two-component, semirigid, 100 percent solids, epoxy resin with a Type A shore durometer hardness of 80 in accordance with ASTM D2240.
- C. Epoxy Bonding Adhesive: ASTM C881, two-component epoxy resin, capable of humid curing and bonding to damp surfaces, of class suitable for application temperature and of grade to suit requirements, and as follows:
 - 1. Types I and II, nonload bearing, Types IV and V, load bearing, for bonding hardened or freshly mixed concrete to hardened concrete.
- D. Floor Slab Protective Covering: Eight-feet- (2438-mm-) wide cellulose fabric.
- E. Waterstops: U.S. Army Corps of Engineers CRD-C 513, with factory-installed metal eyelets, for embedding in concrete to prevent passage of fluids through joints. Factory fabricate corners, intersections, and directional changes.
 - 1. Profile: Ribbed with center bulb.
 - 2. Dimensions: 6 inches by 3/8 inch thick, nontapered.

2.07 REPAIR MATERIALS

- A. Repair Overlayment: Cement-based, polymer-modified, self-leveling product that can be applied in thicknesses from 1/4 inch (6 mm) and that can be filled in over a scarified surface to match adjacent floor elevations.
 - 1. Cement Binder: ASTM C150/C150M portland cement or hydraulic or blended hydraulic cement, as defined in ASTM C219.
 - 2. Primer: Product of topping manufacturer recommended for substrate, conditions, and application.
 - 3. Aggregate: Well-graded, washed gravel, 1/8 to 1/4 inch (3.2 to 6 mm) or coarse sand as recommended by topping manufacturer.

4. Compressive Strength: Not less than 5000 psi at 28 days when tested in accordance with ASTM C109/C109M.

2.08 CONCRETE MIXTURES, GENERAL

- A. Prepare design mixtures for each type and strength of concrete, proportioned on the basis of laboratory trial mixture or field test data, or both, in accordance with ACI 301.
 1. Use a qualified testing agency for preparing and reporting proposed mixture designs, based on laboratory trial mixtures.
- B. Cementitious Materials: Limit percentage, by weight, of cementitious materials other than portland cement in concrete as follows:
 1. Fly Ash or Other Pozzolans: 25 percent by mass.
 2. Slag Cement: 50 percent by mass.
 3. Silica Fume: 10 percent by mass.
 4. Total of Fly Ash or Other Pozzolans and Silica Fume: 35 percent by mass with fly ash or pozzolans not exceeding 25 percent by mass and silica fume not exceeding 10 percent by mass.
- C. Admixtures: Use admixtures in accordance with manufacturer's written instructions.
 1. Use high-range water-reducing or plasticizing admixture in concrete, as required, for placement and workability.
 2. Use water-reducing and -retarding admixture when required by high temperatures, low humidity, or other adverse placement conditions.
 3. Use water-reducing admixture in pumped concrete, concrete for heavy-use industrial slabs and parking structure slabs, and concrete with a w/cm below 0.50.

2.09 CONCRETE MIXTURES

- A. Class A: Normal-weight concrete used for footings, piers, grade beams, and tie beams.
 1. Exposure Class: ACI 318 F2.
 2. Minimum Compressive Strength: 4000 psi at 28 days.
 3. Maximum w/cm: 0.50.

4. Slump Limit: 4 inches (100 mm), plus or minus 1 inch.
 5. Air Content:
 - a. Exposure Classes F2 and F3: 6 percent, plus or minus 1.5 percent at point of delivery for concrete containing 1-inch nominal maximum aggregate size.
 6. Limit water-soluble, chloride-ion content in hardened concrete to 0.15 percent by weight of cement.
- B. Class B: Normal-weight concrete used for mat foundations and foundation walls.
1. Exposure Class: ACI 318 F2.
 2. Minimum Compressive Strength: 4000 psi at 28 days.
 3. Maximum w/cm: 0.50.
 4. Slump Limit: 4 inches, plus or minus 1 inch.
 5. Air Content:
 - a. Exposure Classes F2 and F3: 6 percent, plus or minus 1.5 percent at point of delivery for concrete containing 1.5-inch nominal maximum aggregate size.
 6. Limit water-soluble, chloride-ion content in hardened concrete to 0.15 percent by weight of cement.
- C. Class C: Normal-weight concrete used for interior slabs-on-ground (slabs less than 10" thick).
1. Exposure Class: ACI 318 F0.
 2. Minimum Compressive Strength: 4000 psi at 28 days.
 3. Maximum w/cm: 0.50.
 4. Slump Limit: 4 inches, plus or minus 1 inch.
 5. Air Content:
 - a. Do not use an air-entraining admixture or allow total air content to exceed 2 percent for concrete used in trowel-finished floors.
 6. Limit water-soluble, chloride-ion content in hardened concrete to 0.15 percent by weight of cement.
-

D. Class I: Normal-weight concrete used for interior metal pan stairs and landings:

1. Exposure Class: ACI 318 F0.
2. Minimum Compressive Strength: 3000 psi at 28 days.
3. Maximum w/cm: 0.5.
4. Maximum Size Aggregate: 3/8 inch.
5. Slump Limit: 3 inches, plus 1 inch or minus 2 inches.
6. Air Content: 0 percent, plus or minus 0.5 percent at point of delivery.
7. Limit water-soluble, chloride-ion content in hardened concrete to 0.15 percent by weight of cement.
8. Retarding Admixture: Not allowed.
9. Accelerating Admixture: Not allowed.

E. Class J: Normal-weight concrete used for exterior retaining walls.

1. Exposure Class: ACI 318 F2.
2. Minimum Compressive Strength: 4000 psi at 28 days.
3. Maximum w/cm: 0.50.
4. Slump Limit: 4 inches, plus or minus 1 inch.
5. Air Content:
 - a. Exposure Classes F2 and F3: [6 percent, plus or minus 1.5 percent at point of delivery for concrete containing 1-inch nominal maximum aggregate size.
6. Limit water-soluble, chloride-ion content in hardened concrete to 0.15 percent by weight of cement.

2.10 CONCRETE MIXING

- A. Project-Site Mixing: Measure, batch, and mix concrete materials and concrete in accordance with ASTM C94/C94M. Mix concrete materials in appropriate drum-type batch machine mixer.

1. For mixer capacity of 1 cu. yd. (0.76 cu. m) or smaller, continue mixing at least 1-1/2 minutes, but not more than five minutes after ingredients are in mixer, before any part of batch is released.
2. For mixer capacity larger than 1 cu. yd. (0.76 cu. m), increase mixing time by 15 seconds for each additional 1 cu. yd. (0.76 cu. m).
3. Provide batch ticket for each batch discharged and used in the Work, indicating Project identification name and number, date, mixture type, mixture time, quantity, and amount of water added. Record approximate location of final deposit in structure.

PART 3 EXECUTION

3.01 EXAMINATION

A. Verification of Conditions:

1. Before placing concrete, verify that installation of concrete forms, accessories, and reinforcement, and embedded items is complete and that required inspections have been performed.
2. Do not proceed until unsatisfactory conditions have been corrected.

3.02 INSTALLATION OF EMBEDDED ITEMS

A. Place and secure anchorage devices and other embedded items required for adjoining Work that is attached to or supported by cast-in-place concrete.

1. Use setting drawings, templates, diagrams, instructions, and directions furnished with items to be embedded.
2. Install anchor rods, accurately located, to elevations required and complying with tolerances in Section 7.5 of ANSI/AISC 303.

3.03 INSTALLATION OF VAPOR RETARDER

A. Sheet Vapor Retarders: Place, protect, and repair sheet vapor retarder in accordance with ASTM E1643 and manufacturer's written instructions.

1. Install vapor retarder with longest dimension parallel with direction of concrete pour.
2. Face laps away from exposed direction of concrete pour.
3. Lap vapor retarder over footings and grade beams not less than 6 inches, sealing vapor retarder to concrete.

-
4. Lap joints 6 inches and seal with manufacturer's recommended tape.
 5. Terminate vapor retarder at the top of floor slabs, grade beams, and pile caps, sealing entire perimeter to floor slabs, grade beams, foundation walls, or pile caps.
 6. Seal penetrations in accordance with vapor retarder manufacturer's instructions.
 7. Protect vapor retarder during placement of reinforcement and concrete.
 - a. Repair damaged areas by patching with vapor retarder material, overlapping damages area by 6 inches on all sides, and sealing to vapor retarder.

3.04 JOINTS

- A. Construct joints true to line, with faces perpendicular to surface plane of concrete.
 - B. Construction Joints: Coordinate with floor slab pattern and concrete placement sequence.
 1. Install so strength and appearance of concrete are not impaired, at locations indicated on Drawings or as approved by Engineer.
 2. Place joints perpendicular to main reinforcement.
 - a. Continue reinforcement across construction joints unless otherwise indicated.
 3. Locate horizontal joints in walls and columns at underside slabs and at the top of footings.
 4. Space vertical joints in walls as indicated on Drawings.
 5. Use epoxy-bonding adhesive at locations where fresh concrete is placed against hardened or partially hardened concrete surfaces.
 - C. Control Joints in Slabs-on-Ground: Form weakened-plane control joints, sectioning concrete into areas as indicated. Construct control joints for a depth equal to at least one-fourth of concrete thickness as follows:
 1. Sawed Joints: Form control joints with power saws equipped with shatterproof abrasive or diamond-rimmed blades. Cut 1/8-inch-wide joints into concrete when cutting action does not tear, abrade, or otherwise damage surface and before concrete develops random cracks.
 - D. Isolation Joints in Slabs-on-Ground: After removing formwork, install joint-filler strips at slab junctions with vertical surfaces, such as column pedestals, foundation walls, grade beams, and other locations, as indicated.
-

1. Extend joint-filler strips full width and depth of joint, terminating flush with finished concrete surface unless otherwise indicated on Drawings.
2. Terminate full-width joint-filler strips not less than 1/2 inch or more than 1 inch below finished concrete surface, where joint sealants, are indicated.
3. Install joint-filler strips in lengths as long as practicable. Where more than one length is required, lace or clip sections together.

E. Doweled Joints:

1. Install dowel bars and support assemblies at joints where indicated on Drawings.
2. Lubricate or asphalt coat one-half of dowel bar length to prevent concrete bonding to one side of joint.

F. Dowel Plates: Install dowel plates at joints where indicated on Drawings.

3.05 CONCRETE PLACEMENT

- A. Before placing concrete, verify that installation of formwork, reinforcement, embedded items, and vapor retarder is complete and that required inspections are completed.
1. Immediately prior to concrete placement, inspect vapor retarder for damage and deficient installation, and repair defective areas.
 2. Provide continuous inspection of vapor retarder during concrete placement and make necessary repairs to damaged areas as Work progresses.
- B. Notify Architect and testing and inspection agencies 24 hours prior to commencement of concrete placement.
- C. Do not add water to concrete during delivery, at Project site, or during placement unless approved by Engineer in writing, but not to exceed the amount indicated on the concrete delivery ticket.
1. Do not add water to concrete after adding high-range water-reducing admixtures to mixture.
- D. Deposit concrete continuously in one layer or in horizontal layers of such thickness that no new concrete is placed on concrete that has hardened enough to cause seams or planes of weakness.
1. If a section cannot be placed continuously, provide construction joints as indicated.
-

2. Deposit concrete to avoid segregation.
3. Deposit concrete in horizontal layers of depth not to exceed formwork design pressures and in a manner to avoid inclined construction joints.
4. Consolidate placed concrete with mechanical vibrating equipment in accordance with ACI 301.
 - a. Do not use vibrators to transport concrete inside forms.
 - b. Insert and withdraw vibrators vertically at uniformly spaced locations to rapidly penetrate placed layer and at least 6 inches into preceding layer.
 - c. Do not insert vibrators into lower layers of concrete that have begun to lose plasticity.
 - d. At each insertion, limit duration of vibration to time necessary to consolidate concrete, and complete embedment of reinforcement and other embedded items without causing mixture constituents to segregate.
- E. Deposit and consolidate concrete for floors and slabs in a continuous operation, within limits of construction joints, until placement of a panel or section is complete.
 1. Do not place concrete floors and slabs in a checkerboard sequence.
 2. Consolidate concrete during placement operations, so concrete is thoroughly worked around reinforcement and other embedded items and into corners.
 3. Maintain reinforcement in position on chairs during concrete placement.
 4. Screed slab surfaces with a straightedge and strike off to correct elevations.
 5. Level concrete, cut high areas, and fill low areas.
 6. Slope surfaces uniformly to drains where required.
 7. Begin initial floating using bull floats or darbies to form a uniform and open-textured surface plane, before excess bleedwater appears on the surface.
 8. Do not further disturb slab surfaces before starting finishing operations.

3.06 FINISHING FORMED SURFACES

- A. As-Cast Surface Finishes:
-

1. ACI 301 Surface Finish SF-2.0: As-cast concrete texture imparted by form-facing material, arranged in an orderly and symmetrical manner with a minimum of seams.
 - a. Patch voids larger than 3/4 inch wide or 1/2 inch deep.
 - b. Remove projections larger than 1/4 inch.
 - c. Patch tie holes.
 - d. Surface Tolerance: ACI 117 Class B.
 - e. Locations: Apply to concrete surfaces exposed to public view, to receive a rubbed finish, or to be covered with a coating or covering material applied directly to concrete.
- B. Rubbed Finish: Apply the following to as cast surface finishes exposed to public view:
 1. Smooth-Rubbed Finish:
 - a. Perform no later than one day after form removal.
 - b. Moisten concrete surfaces and rub with carborundum brick or another abrasive until producing a uniform color and texture.
 - c. If sufficient cement paste cannot be drawn from the concrete by the rubbing process, use a grout made from the same cementitious materials used in the in-place concrete.
- C. Related Unformed Surfaces:
 1. At tops of walls, horizontal offsets, and similar unformed surfaces adjacent to formed surfaces, strike off smooth and finish with a color and texture matching adjacent formed surfaces.
 2. Continue final surface treatment of formed surfaces uniformly across adjacent unformed surfaces unless otherwise indicated.

3.07 FINISHING FLOORS AND SLABS

- A. Comply with ACI 302.1R recommendations for screeding, restraightening, and finishing operations for concrete surfaces. Do not wet concrete surfaces.
- B. Scratch Finish:

1. While still plastic, texture concrete surface that has been screeded and bull-floated or darbied.
2. Use stiff brushes, brooms, or rakes to produce a profile depth of 1/4 inch (6 mm) in one direction.
3. Apply scratch finish to surfaces to receive concrete floor toppings and at exterior walk ways.

C. Float Finish:

1. When bleedwater sheen has disappeared and concrete surface has stiffened sufficiently to permit operation of specific float apparatus, consolidate concrete surface with power-driven floats or by hand floating if area is small or inaccessible to power-driven floats.
2. Repeat float passes and restraightening until surface is left with a uniform, smooth, granular texture and complies with ACI 117 (ACI A117M) tolerances for conventional concrete.
3. Apply float finish to surfaces to receive trowel finish.

D. Trowel Finish:

1. After applying float finish, apply first troweling and consolidate concrete by hand or power-driven trowel.
2. Continue troweling passes and restraighten until surface is free of trowel marks and uniform in texture and appearance.
3. Grind smooth any surface defects that would telegraph through applied coatings or floor coverings.
4. Do not add water to concrete surface.
5. Do not apply hard-troweled finish to concrete, which has a total air content greater than 3 percent.
6. Apply a trowel finish to surfaces exposed to view or to be covered with resilient flooring, carpet, ceramic or quarry tile set over a cleavage membrane, paint, or another thin-film-finish coating system.
7. Finish surfaces to the following tolerances, in accordance with ASTM E1155 (ASTM E1155M), for a randomly trafficked floor surface:

- a. Slabs on Ground:
 - 1) Specified overall values of flatness, FF 30; and of levelness, FL 25; with minimum local values of flatness, FF 24; and of levelness, FL 17.
- 8. For concrete with embedded rails, finish and measure surface, so gap at any point between concrete surface and an unlevelled, freestanding, 10-ft.- (3.05-m-) long straightedge resting on two high spots and placed anywhere on the surface does not exceed 1/8 inch or 1/4" in 20 feet.
- E. Trowel and Fine-Broom Finish: Apply a first trowel finish to surfaces. While concrete is still plastic, slightly scarify surface with a fine broom perpendicular to main traffic route.
 - 1. Coordinate required final finish with Architect before application.
 - 2. Comply with flatness and levelness tolerances for trowel-finished floor surfaces.
- F. Broom Finish: Apply a broom finish to exterior concrete platforms, steps, ramps, and locations indicated on Drawings.
 - 1. Immediately after float finishing, slightly roughen trafficked surface by brooming with fiber-bristle broom perpendicular to main traffic route.
 - 2. Coordinate required final finish with Architect before application.

3.08 INSTALLATION OF MISCELLANEOUS CONCRETE ITEMS

- A. Filling In:
 - 1. Fill in holes and openings left in concrete structures after Work of other trades is in place unless otherwise indicated.
 - 2. Mix, place, and cure concrete, as specified, to blend with in-place construction.
 - 3. Provide other miscellaneous concrete filling indicated or required to complete the Work.
- B. Equipment Bases and Foundations:
 - 1. Coordinate sizes and locations of concrete bases with actual equipment provided.
 - 2. Construct concrete bases 4 inches high unless otherwise indicated on Drawings, and extend base not less than 6 inches in each direction beyond the maximum dimensions of supported equipment unless otherwise indicated on Drawings, or unless required for seismic anchor support.

-
3. Minimum Compressive Strength: 4000 psi at 28 days.
 4. Install dowel rods to connect concrete base to concrete floor. Unless otherwise indicated, install dowel rods on 16-inch (450-mm) centers around the full perimeter of concrete base.
 5. For supported equipment, install epoxy-coated anchor bolts that extend through concrete base and anchor into structural concrete substrate.
 6. Prior to pouring concrete, place and secure anchorage devices.
 - a. Use setting drawings, templates, diagrams, instructions, and directions furnished with items to be embedded.
 - b. Cast anchor-bolt insert into bases.
 - c. Install anchor bolts to elevations required for proper attachment to supported equipment.
- C. Steel Pan Stairs: Provide concrete fill for steel pan stair treads, landings, and associated items.
1. Cast-in inserts and accessories, as shown on Drawings.
 2. Screed, tamp, and trowel finish concrete surfaces.

3.09 CONCRETE CURING

- A. Protect freshly placed concrete from premature drying and excessive cold or hot temperatures.
1. Comply with ACI 301 and ACI 306.1 for cold weather protection during curing.
 2. Comply with ACI 301 and ACI 305.1 for hot-weather protection during curing.
- B. Evaporation Retarder: Apply evaporation retarder to unformed concrete surfaces if hot, dry, or windy conditions cause moisture loss approaching 0.2 lb/sq. ft. x h (1 kg/sq. m x h) before and during finishing operations. Apply in accordance with manufacturer's written instructions after placing, screeding, and bull floating or darbying concrete, but before float finishing.
- C. Curing Formed Surfaces: Comply with ACI 308.1 as follows:
1. Cure formed concrete surfaces, including underside of beams, supported slabs, and other similar surfaces.
 2. If forms remain during curing period, moist cure after loosening forms.

3. If removing forms before end of curing period, continue curing for remainder of curing period, as follows:
 - a. Continuous Fogging: Maintain standing water on concrete surface until final setting of concrete.
 - b. Continuous Sprinkling: Maintain concrete surface continuously wet.
 - c. Absorptive Cover: Pre-dampen absorptive material before application; apply additional water to absorptive material to maintain concrete surface continuously wet.
 - d. Water-Retention Sheeting Materials: Cover exposed concrete surfaces with sheeting material, taping, or lapping seams.
 - e. Membrane-Forming Curing Compound: Apply uniformly in continuous operation by power spray or roller in accordance with manufacturer's written instructions.
 - 1) Recoat areas subject to heavy rainfall within three hours after initial application.
 - 2) Maintain continuity of coating and repair damage during curing period.
- D. Curing Unformed Surfaces: Comply with ACI 308.1 as follows:
 1. Begin curing immediately after finishing concrete.
 2. Interior Concrete Floors:
 - a. Floors to Receive Floor Coverings Specified in Other Sections: Contractor has option of the following:
 - 1) Absorptive Cover: As soon as concrete has sufficient set to permit application without marring concrete surface, install prewetted absorptive cover over entire area of floor.
 - (a) Lap edges and ends of absorptive cover not less than 12-inches.
 - (b) Maintain absorptive cover water saturated, and in place, for duration of curing period, but not less than seven days.
 - 2) Moisture-Retaining-Cover Curing: Cover concrete surfaces with moisture-retaining cover for curing concrete, placed in widest practicable width, with sides and ends lapped at least 12 inches, and sealed by waterproof tape or adhesive.

- (a) Immediately repair any holes or tears during curing period, using cover material and waterproof tape.
 - (b) Cure for not less than seven days.
 - 3) Ponding or Continuous Sprinkling of Water: Maintain concrete surfaces continuously wet for not less than seven days, utilizing one, or a combination of, the following:
 - (a) Water.
 - (b) Continuous water-fog spray.
- b. Floors to Receive Penetrating Liquid Floor Treatments: Contractor has option of the following:
 - 1) Absorptive Cover: As soon as concrete has sufficient set to permit application without marring concrete surface, install prewetted absorptive cover over entire area of floor.
 - (a) Lap edges and ends of absorptive cover not less than 12 inches.
 - (b) Maintain absorptive cover water saturated, and in place, for duration of curing period, but not less than seven days.
 - 2) Moisture-Retaining-Cover Curing: Cover concrete surfaces with moisture-retaining cover for curing concrete, placed in widest practicable width, with sides and ends lapped at least 12 inches, and sealed by waterproof tape or adhesive.
 - (a) Immediately repair any holes or tears during curing period, using cover material and waterproof tape.
 - (b) Cure for not less than seven days.
 - 3) Ponding or Continuous Sprinkling of Water: Maintain concrete surfaces continuously wet for not less than seven days, utilizing one, or a combination of, the following:
 - (a) Water.
 - (b) Continuous water-fog spray.
- c. Floors to Receive Curing Compound:

- 1) Apply uniformly in continuous operation by power spray or roller in accordance with manufacturer's written instructions.
 - 2) Recoat areas subjected to heavy rainfall within three hours after initial application.
 - 3) Maintain continuity of coating, and repair damage during curing period.
 - 4) Removal: After curing period has elapsed, remove curing compound without damaging concrete surfaces by method recommended by curing compound manufacturer[unless manufacturer certifies curing compound does not interfere with bonding of floor covering used on Project].
- d. Floors to Receive Curing and Sealing Compound:
- 1) Apply uniformly to floors and slabs indicated in a continuous operation by power spray or roller in accordance with manufacturer's written instructions.
 - 2) Recoat areas subjected to heavy rainfall within three hours after initial application.
 - 3) Repeat process 24 hours later, and apply a second coat. Maintain continuity of coating, and repair damage during curing period.

3.10 TOLERANCES

- A. Conform to ACI 117.

3.11 APPLICATION OF LIQUID FLOOR TREATMENTS

- A. Penetrating Liquid Floor Treatment: Prepare, apply, and finish penetrating liquid floor treatment in accordance with manufacturer's written instructions.
1. Remove curing compounds, sealers, oil, dirt, laitance, and other contaminants and complete surface repairs.
 2. Apply liquid until surface is saturated, scrubbing into surface until a gel forms; rewet; and repeat brooming or scrubbing.
 3. Rinse with water; remove excess material until surface is dry.
 4. Apply a second coat in a similar manner if surface is rough or porous.

- B. Sealing Coat: Uniformly apply a continuous sealing coat of curing and sealing compound to hardened concrete by power spray or roller in accordance with manufacturer's written instructions.

3.12 JOINT FILLING

- A. Prepare, clean, and install joint filler in accordance with manufacturer's written instructions.
 - 1. Defer joint filling until concrete has aged at least one month.
 - 2. Do not fill joints until construction traffic has permanently ceased.
- B. Remove dirt, debris, saw cuttings, curing compounds, and sealers from joints; leave contact faces of joints clean and dry.
- C. Install semirigid joint filler full depth in saw-cut joints and at least 2 inches (50 mm) deep in formed joints.
- D. Overfill joint, and trim joint filler flush with top of joint after hardening.

3.13 CONCRETE SURFACE REPAIRS

- A. Defective Concrete:
 - 1. Repair and patch defective areas when approved by Engineer.
 - 2. Remove and replace concrete that cannot be repaired and patched to Engineer's approval.
- B. Patching Mortar: Mix dry-pack patching mortar, consisting of 1 part portland cement to 2-1/2 parts fine aggregate passing a No. 16 sieve, using only enough water for handling and placing.
- C. Repairing Formed Surfaces: Surface defects include color and texture irregularities, cracks, spalls, air bubbles, honeycombs, rock pockets, fins and other projections on the surface, and stains and other discolorations that cannot be removed by cleaning.
 - 1. Immediately after form removal, cut out honeycombs, rock pockets, and voids more than 1/2 inch in any dimension to solid concrete.
 - a. Limit cut depth to 3/4 inch.
 - b. Make edges of cuts perpendicular to concrete surface.
 - c. Clean, dampen with water, and brush-coat holes and voids with bonding agent.

- d. Fill and compact with patching mortar before bonding agent has dried.
 - e. Fill form-tie voids with patching mortar or cone plugs secured in place with bonding agent.
2. Repair defects on surfaces exposed to view by blending white portland cement and standard portland cement, so that, when dry, patching mortar matches surrounding color.
 - a. Patch a test area at inconspicuous locations to verify mixture and color match before proceeding with patching.
 - b. Compact mortar in place and strike off slightly higher than surrounding surface.
3. Repair defects on concealed formed surfaces that will affect concrete's durability and structural performance as determined by Engineer.

D. Repairing Unformed Surfaces:

1. Test unformed surfaces, such as floors and slabs, for finish, and verify surface tolerances specified for each surface.
 - a. Correct low and high areas.
 - b. Test surfaces sloped to drain for trueness of slope and smoothness; use a sloped template.
2. Repair finished surfaces containing surface defects, including spalls, popouts, honeycombs, rock pockets, crazing, and cracks in excess of 0.01 inch wide or that penetrate to reinforcement or completely through unreinforced sections regardless of width, and other objectionable conditions.
3. After concrete has cured at least 14 days, correct high areas by grinding.
4. Correct localized low areas during, or immediately after, completing surface-finishing operations by cutting out low areas and replacing with patching mortar.
 - a. Finish repaired areas to blend into adjacent concrete.
5. Correct other low areas scheduled to receive floor coverings with a repair underlayment.
 - a. Prepare, mix, and apply repair underlayment and primer in accordance with manufacturer's written instructions to produce a smooth, uniform, plane, and level surface.
 - b. Feather edges to match adjacent floor elevations.

6. Correct other low areas scheduled to remain exposed with repair topping.
 - a. Cut out low areas to ensure a minimum repair topping depth of 1/4 inch to match adjacent floor elevations.
 - b. Prepare, mix, and apply repair topping and primer in accordance with manufacturer's written instructions to produce a smooth, uniform, plane, and level surface.
7. Repair defective areas, except random cracks and single holes 1 inch or less in diameter, by cutting out and replacing with fresh concrete.
 - a. Remove defective areas with clean, square cuts, and expose steel reinforcement with at least a 3/4-inch clearance all around.
 - b. Dampen concrete surfaces in contact with patching concrete and apply bonding agent.
 - c. Mix patching concrete of same materials and mixture as original concrete, except without coarse aggregate.
 - d. Place, compact, and finish to blend with adjacent finished concrete.
 - e. Cure in same manner as adjacent concrete.
8. Repair random cracks and single holes 1 inch or less in diameter with patching mortar.
 - a. Groove top of cracks and cut out holes to sound concrete, and clean off dust, dirt, and loose particles.
 - b. Dampen cleaned concrete surfaces and apply bonding agent.
 - c. Place patching mortar before bonding agent has dried.
 - d. Compact patching mortar and finish to match adjacent concrete.
 - e. Keep patched area continuously moist for at least 72 hours.
- E. Perform structural repairs of concrete, subject to Engineer's approval, using epoxy adhesive and patching mortar.
- F. Repair materials and installation not specified above may be used, subject to Engineer's approval.

3.14 FIELD QUALITY CONTROL

- A. Special Inspections: Owner will engage a special inspector to perform field tests and inspections and prepare testing and inspection reports.
- B. Testing Agency: Owner will engage a qualified testing and inspecting agency to perform tests and inspections and to submit reports.
 - 1. Testing agency shall immediately report to Engineer, Contractor, and concrete manufacturer any failure of Work to comply with Contract Documents.
 - 2. Testing agency shall report results of tests and inspections, in writing, to Owner, Engineer, Contractor, and concrete manufacturer within 48 hours of inspections and tests.
 - a. Test reports shall include reporting requirements of ASTM C31/C31M and ASTM C39/C39M, including the following as applicable to each test and inspection:
 - 1) Project name.
 - 2) Name of testing agency.
 - 3) Names and certification numbers of field and laboratory technicians performing inspections and testing.
 - 4) Name of concrete manufacturer.
 - 5) Date and time of inspection, sampling, and field testing.
 - 6) Date and time of concrete placement.
 - 7) Location in Work of concrete represented by samples.
 - 8) Date and time sample was obtained.
 - 9) Truck and batch ticket numbers.
 - 10) Design compressive strength at 28 days.
 - 11) Concrete mixture designation, proportions, and materials.
 - 12) Field test results.
 - 13) Information on storage and curing of samples before testing, including curing method and maximum and minimum temperatures during initial curing period.

14) Type of fracture and compressive break strengths at seven days and 28 days.

- C. Batch Tickets: For each load delivered, submit three copies of batch delivery ticket to testing agency, indicating quantity, mix identification, admixtures, design strength, aggregate size, design air content, design slump at time of batching, and amount of water that can be added at Project site.
- D. Inspections:
 - 1. Headed bolts and studs.
 - 2. Verification of use of required design mixture.
 - 3. Concrete placement, including conveying and depositing.
 - 4. Curing procedures and maintenance of curing temperature.
 - 5. Batch Plant Inspections: On a random basis, as determined by Engineer.
- E. Concrete Tests: Testing of composite samples of fresh concrete obtained in accordance with ASTM C 172/C 172M shall be performed in accordance with the following requirements:
 - 1. Testing Frequency: Obtain one composite sample for each day's pour of each concrete mixture exceeding 5 cu. yd., but less than 25 cu. yd., plus one set for each additional 50 cu. yd. or fraction thereof.
 - a. When frequency of testing provides fewer than five compressive-strength tests for each concrete mixture, testing shall be conducted from at least five randomly selected batches or from each batch if fewer than five are used.
 - 2. Slump: ASTM C143/C143M:
 - a. One test at point of placement for each composite sample, but not less than one test for each day's pour of each concrete mixture.
 - b. Perform additional tests when concrete consistency appears to change.
 - 3. Air Content: ASTM C231/C231M pressure method, for normal-weight concrete.
 - a. One test for each composite sample, but not less than one test for each day's pour of each concrete mixture.
 - 4. Concrete Temperature: ASTM C1064/C1064M:

- a. One test hourly when air temperature is 40 deg F and below or 80 deg F and above, and one test for each composite sample.
 5. Compression Test Specimens: ASTM C31/C31M:
 - a. Cast and laboratory cure two sets of four 6-inch by 12-inch cylinder specimens for each composite sample.
 - b. Cast and field cure two sets of four standard cylinder specimens for each composite sample.
 6. Compressive-Strength Tests: ASTM C39/C39M.
 - a. Test one set of two laboratory-cured specimens at seven days and one set of two specimens at 28 days.
 - b. Test one set of two field-cured specimens at seven days and one set of two specimens at 28 days.
 - c. A compressive-strength test shall be the average compressive strength from a set of two specimens obtained from same composite sample and tested at age indicated.
 7. When strength of field-cured cylinders is less than 85 percent of companion laboratory-cured cylinders, Contractor shall evaluate operations and provide corrective procedures for protecting and curing in-place concrete.
 8. Strength of each concrete mixture will be satisfactory if every average of any three consecutive compressive-strength tests equals or exceeds specified compressive strength, and no compressive-strength test value falls below specified compressive strength by more than 500 psi if specified compressive strength is less than or equal to 5000 psi.
 9. Nondestructive Testing: Impact hammer, sonoscope, or other nondestructive device may be permitted by Engineer but will not be used as sole basis for approval or rejection of concrete.
 10. Additional Tests:
 - a. Testing and inspecting agency shall make additional tests of concrete when test results indicate that slump, air entrainment, compressive strengths, or other requirements have not been met, as directed by Engineer.
 - b. Testing and inspecting agency may conduct tests to determine adequacy of concrete by cored cylinders complying with ASTM C42/C42M or by other methods as directed by Engineer.
-

- 1) Acceptance criteria for concrete strength shall be in accordance with ACI 301, section 1.6.6.3.
 11. Additional testing and inspecting, at Contractor's expense, will be performed to determine compliance of replaced or additional work with specified requirements.
 12. Correct deficiencies in the Work that test reports and inspections indicate do not comply with the Contract Documents.
- F. Measure floor and slab flatness and levelness in accordance with ASTM E1155 within 72 hours of completion of floor finishing and promptly report test results to Engineer.

3.15 PROTECTION

- A. Protect concrete surfaces as follows:
1. Protect from petroleum stains.
 2. Diaper hydraulic equipment used over concrete surfaces.
 3. Prohibit vehicles from interior concrete slabs.
 4. Prohibit use of pipe-cutting machinery over concrete surfaces.
 5. Prohibit placement of steel items on concrete surfaces.
 6. Prohibit use of acids or acidic detergents over concrete surfaces.
 7. Protect liquid floor treatment from damage and wear during the remainder of construction period. Use protective methods and materials, including temporary covering, recommended in writing by liquid floor treatments installer.

END OF SECTION

**SECTION 210500
COMMON WORK RESULTS FOR FIRE SUPPRESSION**

PART 1 GENERAL

1.01 SECTION INCLUDES

- A. Pipe, fittings, sleeves, escutcheons, seals, and connections for sprinkler systems.
- B. Expansion joints.
- C. Expansion loops.

1.02 REFERENCE STANDARDS

- A. ASME A112.18.1 - Plumbing Supply Fittings; 2018, with Errata.
- B. ASME BPVC-IX - Qualification Standard for Welding, Brazing, and Fusing Procedures; Welders; Brazers; and Welding, Brazing, and Fusing Operators - Welding Brazing and Fusing Qualifications; 2019.
- C. ASME B16.1 - Gray Iron Pipe Flanges and Flanged Fittings: Classes 25, 125, and 250; 2015.
- D. ASME B16.3 - Malleable Iron Threaded Fittings: Classes 150 and 300; 2016.
- E. ASME B16.4 - Gray Iron Threaded Fittings: Classes 125 and 250; 2016.
- F. ASTM A47/A47M - Standard Specification for Ferritic Malleable Iron Castings; 1999, with Editorial Revision (2018).
- G. ASTM A53/A53M - Standard Specification for Pipe, Steel, Black and Hot-Dipped, Zinc-Coated, Welded and Seamless; 2018.
- H. ASTM A536 - Standard Specification for Ductile Iron Castings; 1984 (Reapproved 2014).
- I. ASTM A795/A795M - Standard Specification for Black and Hot-Dipped Zinc-Coated (Galvanized) Welded and Seamless Steel Pipe for Fire Protection Use; 2013 (Reapproved 2020).
- J. ASTM C592 - Standard Specification for Mineral Fiber Blanket Insulation and Blanket-Type Pipe Insulation (Metal-Mesh Covered) (Industrial Type); 2016.
- K. AWWA C110/A21.10 - Ductile-Iron and Gray-Iron Fittings; 2012.

-
- L. AWWA C111/A21.11 - Rubber-Gasket Joints for Ductile-Iron Pressure Pipe and Fittings; 2017.
 - M. AWWA C606 - Grooved and Shouldered Joints; 2015.
 - N. FM (AG) - FM Approval Guide; current edition.
 - O. NFPA 13 - Standard for the Installation of Sprinkler Systems; Most Recent Edition Adopted by Authority Having Jurisdiction, Including All Applicable Amendments and Supplements.

1.03 SUBMITTALS

- A. See Section 013000 - Administrative Requirements, for submittal procedures.
- B. Product Data: Provide manufacturer's catalog information. Indicate valve data and ratings.
- C. Shop Drawings: Indicate pipe materials used, jointing methods, supports, and floor and wall penetration seals. Indicate installation, layout, weights, mounting and support details, and piping connections.
- D. Manufacturer's Qualification Statement.
- E. Installer's Qualification Statement.
- F. Project Record Documents: Record actual locations of components and tag numbering.
- G. Operation and Maintenance Data: Include installation instructions and spare parts lists.

1.04 QUALITY ASSURANCE

- A. Manufacturer Qualifications: Company specializing in manufacturing the Products specified in this section with minimum three years documented experience.
- B. Installer Qualifications: Company specializing in performing work of the type specified in this section.
- C. Comply with FM (AG) requirements.
- D. Products Requiring Electrical Connection: Listed and classified as suitable for the purpose specified and indicated.
- E. Clean equipment, pipes, valves, and fittings of grease, metal cuttings, and sludge that may have accumulated from the installation and testing of the system.

1.05 DELIVERY, STORAGE, AND HANDLING

- A. Deliver and store valves in shipping containers, with labeling in place.
- B. Provide temporary protective coating on cast iron and steel valves.
- C. Provide temporary end caps and closures on piping and fittings. Maintain in place until installation.

1.06 WARRANTY

- A. See Section 017800 - Closeout Submittals, for additional warranty requirements.

PART 2 PRODUCTS

2.01 FIRE PROTECTION SYSTEMS

- A. Sprinkler Systems: Comply with NFPA 13 and FM Global Standards.
- B. Welding Materials and Procedures: Comply with ASME BPVC-IX.

2.02 BURIED PIPING

- A. Ductile Iron Pipe: AWWA C151/A21.51.
 - 1. Fittings: AWWA C110/A21.10, standard thickness.
 - 2. Joints: AWWA C111/A21.11, styrene-butadiene rubber (SBR) or vulcanized SBR gasket.
 - 3. Mechanical Couplings: Shaped composition sealing gasket, steel bolts, nuts, and washers.

2.03 ABOVE GROUND PIPING

- A. Steel Pipe: ASTM A795 Schedule 10 or ASTM A53 Schedule 40, black.
 - 1. Cast Iron Fittings: ASME B16.1, flanges and flanged fittings and ASME B16.4, threaded fittings.
 - 2. Malleable Iron Fittings: ASME B16.3, threaded fittings and ASTM A47/A47M.
 - 3. Mechanical Grooved Couplings: Malleable iron housing clamps to engage and lock, "C" shaped elastomeric sealing gasket, steel bolts, nuts, and washers; galvanized for galvanized pipe.

2.04 PIPE SLEEVES

- A. Vertical Piping:
 - 1. Sleeve Length: 1 inch above finished floor.
 - 2. Provide sealant for watertight joint.
- B. Plastic, Sheet Metal, or Moisture-Resistant Fiber: Pipe passing through interior walls, partitions, and floors, unless steel or brass sleeves are specified below.
- C. Pipe Passing Through Below Grade Exterior Walls:
 - 1. Zinc-coated or cast-iron pipe.
 - 2. Provide watertight space with link rubber or modular seal between sleeve and pipe on both pipe ends.
- D. Pipe Passing Through Concrete Beam Flanges, except where Brass Pipe Sleeves are Specified:
 - 1. Galvanized steel pipe or black iron pipe with asphalt coating.
 - 2. Connect sleeve with floor plate except in mechanical rooms.
- E. Not required for wall hydrants for fire department connections or in drywall construction.

2.05 MANUFACTURED SLEEVE-SEAL SYSTEMS

- A. Modular/Mechanical Seal:
 - 1. Synthetic rubber interlocking links continuously fill annular space between pipe and wall/casing opening.
 - 2. Provide watertight seal between pipe and wall/casing opening.
 - 3. Elastomer element size and material in accordance with manufacturer's recommendations.
 - 4. Glass-reinforced plastic pressure endplates.

2.06 ESCUTCHEONS

- A. Material:
 - 1. Metals and Finish: Comply with ASME A112.18.1.

B. Construction:

1. One-piece for mounting on chrome-plated tubing or pipe and split-pattern type elsewhere.
2. Internal spring tension devices or setscrews to maintain a fixed position against a surface.

2.07 PIPE HANGERS AND SUPPORTS

- A. Hangers for Pipe Sizes 1/2 to 1-1/2 inch: Malleable iron, adjustable swivel, split ring.
- B. Hangers for Pipe Sizes 2 inches and Over: Carbon steel, adjustable, clevis.
- C. Multiple or Trapeze Hangers: Steel channels with welded spacers and hanger rods.
- D. Wall Support for Pipe Sizes to 3 inches: Cast iron hook.
- E. Wall Support for Pipe Sizes 4 inches and Over: Welded steel bracket and wrought steel clamp.
- F. Vertical Support: Steel riser clamp.
- G. Floor Support: Cast iron adjustable pipe saddle, lock nut, nipple, floor flange, and concrete pier or steel support.

2.08 EXPANSION LOOPS - HOSE AND BRAID

- A. Provide flexible loops with two flexible sections of hose and braid, two 90-degree elbows, and 180-degree return with support bracket and air release or drain plug.
- B. Provide flexible loops capable of movement in the x, y, and z planes. Flexible loops to impart no thrust loads to the building structure.

2.09 MECHANICAL COUPLINGS

- A. Rigid Mechanical Couplings for Grooved Joints:
 1. Dimensions and Testing: Comply with AWWA C606.
 2. Minimum Working Pressure: 300 psig.
 3. Housing Material: Fabricate of ductile iron complying with ASTM A536.
 4. Housing Coating: Factory applied orange enamel.

5. Gasket Material: EPDM suitable for operating temperature range from minus 30 degrees F to 230 degrees F.
6. Bolts and Nuts: Hot-dipped-galvanized or zinc-electroplated steel.

PART 3 EXECUTION

3.01 PREPARATION

- A. Ream pipe and tube ends. Remove burrs. Bevel plain end ferrous pipe.
- B. Remove scale and foreign material, from inside and outside, before assembly.
- C. Prepare piping connections to equipment with flanges or unions.

3.02 INSTALLATION

- A. Install sprinkler system and service main piping, hangers, and supports in accordance with NFPA 13.
- B. Route piping in orderly manner, plumb and parallel to building structure. Maintain gradient.
- C. Install piping to conserve building space, to not interfere with use of space and other work.
- D. Group piping whenever practical at common elevations.
- E. Install piping to allow for expansion and contraction without stressing pipe, joints, or connected equipment.
- F. Pipe Hangers and Supports:
 1. Install hangers to provide minimum 1/2 inch space between finished covering and adjacent work.
 2. Place hangers within 12 inches of each horizontal elbow.
 3. Use hangers with 1-1/2 inch minimum vertical adjustment. Design hangers for pipe movement without disengagement of supported pipe.
 4. Support vertical piping at every other floor. Support riser piping independently of connected horizontal piping.
 5. Where several pipes can be installed in parallel and at same elevation, provide multiple or trapeze hangers.

- G. Slope piping and arrange systems to drain at low points. Use eccentric reducers to maintain top of pipe level.
- H. Prepare pipe, fittings, supports, and accessories for finish painting. Where pipe support members are welded to structural building framing, scrape, brush clean, and apply one coat of zinc-rich primer to welding.
- I. Provide sleeves when penetrating footings, floors, walls, and partitions. Seal pipe including sleeve penetrations to achieve fire resistance equivalent to fire separation required.
 - 1. Underground Piping: Caulk pipe sleeve watertight with lead and oakum or mechanically expandable chloroprene inserts with bitumen sealed metal components.
 - 2. Aboveground Piping:
 - a. Pack solid using mineral fiber complying with ASTM C592.
 - b. Fill space with an elastomer caulk to a depth of 0.50 inch where penetrations occur between conditioned and unconditioned spaces.
- J. Manufactured Sleeve-Seal Systems:
 - 1. Install manufactured sleeve-seal systems in sleeves located in grade slabs and exterior concrete walls at piping entrances into building.
 - 2. Provide sealing elements of the size, quantity, and type required for the piping and sleeve inner diameter or penetration diameter.
 - 3. Locate piping in center of sleeve or penetration.
 - 4. Install field assembled sleeve-seal system components in annular space between sleeve and piping.
 - 5. Tighten bolting for a watertight seal.
 - 6. Install in accordance with manufacturer's recommendations.
- K. Escutcheons:
 - 1. Install and firmly attach escutcheons at piping penetrations into finished spaces.
 - 2. Provide escutcheons on both sides of partitions separating finished areas through which piping passes.

3. Use chrome plated escutcheons in occupied spaces and to conceal openings in construction.
- L. When installing more than one piping system material, ensure system components are compatible and joined to ensure the integrity of the system. Provide necessary joining fittings. Ensure flanges, unions, and couplings for servicing are consistently provided.

3.03 CLEANING

- A. Upon completion of work, clean all parts of the installation.
- B. Clean equipment, pipes, valves, and fittings of grease, metal cuttings, and sludge that may have accumulated from the installation and testing of the system.

END OF SECTION

SECTION 210523
GENERAL-DUTY VALVES FOR WATER-BASED FIRE-SUPPRESSION PIPING

PART 1 GENERAL

1.01 SECTION INCLUDES

- A. Two-piece ball valves with indicators.
- B. Iron butterfly valves with indicators.
- C. Check valves.
- D. Iron OS&Y gate valves.
- E. NRS gate valves.
- F. Trim and drain valves.

1.02 ABBREVIATIONS AND ACRONYMS

- A. EPDM: Ethylene-propylene diene monomer.
- B. NRS: Non-rising stem.
- C. OS&Y: Outside screw and yoke.
- D. PTFE: Polytetrafluoroethylene.

1.03 REFERENCE STANDARDS

- A. FM (AG) - FM Approval Guide; current edition.
- B. NFPA 13 - Standard for the Installation of Sprinkler Systems; Most Recent Edition Adopted by Authority Having Jurisdiction, Including All Applicable Amendments and Supplements.
- C. UL (DIR) - Online Certifications Directory; Current Edition.

1.04 SUBMITTALS

- A. See Section 013000 - Administrative Requirements, for submittal procedures.
- B. Product Data: Provide data on valves including manufacturers catalog information. Submit performance ratings, rough-in details, weights, support requirements, and piping connections.

- C. Warranty: Submit manufacturer warranty and ensure that forms have been completed in Owner's name and registered with manufacturer.
- D. Operation and Maintenance Data: Include manufacturer's descriptive literature, operating instructions, maintenance and repair data, and parts listings.

1.05 QUALITY ASSURANCE

- A. Manufacturer Qualifications:
 - 1. Obtain valves for each valve type from single manufacturer.
 - 2. Company must specialize in manufacturing products specified in this section, with not less than three years of documented experience.
- B. Where listed products are specified, provide products listed, classified, and labeled by FM (AG), UL (DIR), or testing firm acceptable to authorities having jurisdiction as suitable for the purpose indicated.
- C. Installer Qualifications:
 - 1. Company specializing in performing the work of this section with minimum five years documented experience.
 - 2. Trained and approved by manufacturer to design, install, test and maintain the equipment specified herein.
 - 3. Complies with manufacturer's certification requirements.
 - 4. Complies with manufacturer's insurance requirements.

1.06 DELIVERY, STORAGE, AND HANDLING

- A. Prepare valves for shipping as follows:
 - 1. Protect internal parts against rust and corrosion.
 - 2. Protect threads and flange faces.
 - 3. Set valves open to minimize exposure of functional surfaces.
- B. Use the following precautions during storage:
 - 1. Maintain valve end protection and protect flanges and specialties from dirt.

-
- a. Provide temporary inlet and outlet caps.
 - b. Maintain caps in place until installation.
 - 2. Store valves in shipping containers and maintain in place until installation.
 - a. Store valves indoors and maintain at higher than ambient dew point temperature.
 - b. If outdoor storage is unavoidable, store valves off the ground in watertight enclosures.
 - C. Use the following precautions for handling:
 - 1. Use sling to handle large valves, rigged to avoid damage to exposed parts.
 - 2. Do not use operating handles or stems as lifting or rigging points.

PART 2 PRODUCTS

2.01 GENERAL REQUIREMENTS

- A. FM Global Approved: Provide valves listed in FM (AG) Approval Guide under the following headings:
 - 1. Automated Sprinkler Systems:
 - a. Indicator posts.
 - b. Valves:
 - 1) Gate valves.
 - 2) Single check valves.
 - 3) Miscellaneous valves.
- B. Comply with FM Global Standards for valves.
- C. Valve Pressure Ratings: Not less than minimum pressure rating indicated or higher as required.
- D. Valve Sizes: Same as upstream piping unless otherwise indicated.

2.02 TWO-PIECE BALL VALVES WITH INDICATORS

- A. Description:
-

-
1. Minimum Pressure Rating: 250 psig (1200 kPa).
 2. Body Design: Two piece.
 3. Body Material: Forged brass or bronze.
 4. Port Size: Full or standard.
 5. Seat: PTFE.
 6. Stem: Bronze or stainless steel.
 7. Ball: Chrome-plated brass.
 8. Actuator: Worm gear or traveling nut.

2.03 IRON BUTTERFLY VALVES WITH INDICATORS

- A. Minimum Pressure Rating: 250 psig (1200 kPa).
- B. Body Material: Cast or ductile iron with nylon, EPDM, epoxy, or polyamide coating.
- C. Seat: EPDM.
- D. Stem: Stainless steel.
- E. Disc: Ductile iron, nickel plated.
- F. Actuator: Worm gear or traveling nut.
- G. Supervisory Switch: Internal or external.
- H. Body Design: Grooved-end connections.

2.04 CHECK VALVES

- A. Minimum Pressure Rating: 250 psig (1200 kPa).
- B. Type: Center guided check valve.
- C. Body Material: Cast iron, ductile iron.
- D. Center guided check with elastomeric seal.
- E. Hinge Spring: Stainless steel.

-
- F. End Connections: Flanged, grooved, or threaded.

2.05 IRON OS&Y GATE VALVES

- A. Minimum Pressure Rating: 250 psig (1200 kPa).
- B. Body and Bonnet Material: Cast or ductile iron.
- C. Wedge: Cast or ductile iron, or bronze with elastomeric coating.
- D. Wedge Seat: Cast or ductile iron, or bronze with elastomeric coating.
- E. Stem: Brass or bronze.
- F. Packing: Non-asbestos PTFE.
- G. Supervisory Switch: External.
- H. End Connections: Flanged.

2.06 NRS GATE VALVES

- A. Minimum Pressure Rating: 250 psig (1200 kPa).
- B. Body and Bonnet Material: Cast or ductile iron.
- C. Wedge: Cast or ductile iron with elastomeric coating.
- D. Stem: Brass or bronze.
- E. Packing: Non-asbestos PTFE.
- F. Supervisory Switch: External.
- G. End Connections: Flanged.

2.07 TRIM AND DRAIN VALVES

- A. Ball Valves:
 - 1. Description:
 - a. Pressure Rating: 250 psig.
 - b. Body Design: Two piece.

- c. Body Material: Forged brass or bronze.
- d. Port Size: Full or standard.
- e. Seat: PTFE.
- f. Stem: Bronze or stainless steel.
- g. Ball: Chrome-plated brass.
- h. Actuator: Hand-lever.

B. Angle Valves:

1. Description:

- a. Pressure Rating: 250 psig.
- b. Body Material: Brass or bronze.
- c. Ends: Threaded.
- d. Stem: Bronze.
- e. Disc: Bronze.
- f. Packing: Asbestos free.
- g. Handwheel: Malleable iron, bronze, or aluminum.

C. Globe Valves:

1. Description:

- a. Pressure Rating: 250 psig.
- b. Body Material: Bronze with integral seat and screw-in bonnet.
- c. Ends: Threaded.
- d. Stem: Bronze.
- e. Disc Holder and Nut: Bronze.
- f. Disc Seat: Nitrile.

- g. Packing: Asbestos free.
- h. Handwheel: Malleable iron, bronze, or aluminum.

PART 3 EXECUTION

3.01 EXAMINATION

- A. Confirm valve interior to be free of foreign matter and corrosion.
- B. Remove packing materials.
- C. Examine guides and seats by operating valves from the fully open position to the fully closed position.
- D. Examine valve threads and mating pipe for form and cleanliness.
- E. Examine mating flange faces for conditions that might cause leakage.
 - 1. Check bolting for proper size, length, and material.
 - 2. Verify gasket for size, defects, damage, and suitable material composition for service.
 - 3. Replace all defective valves with new valves.

3.02 INSTALLATION

- A. Install valves in accessible locations to allow for operation, inspections, tests, and maintenance.
- B. Install listed valves in accordance with their listing.
- C. Install valves in accordance with manufacturer's instructions.
- D. Support valves independently of adjacent piping.
- E. Install valves in horizontal piping with stem at or above pipe center.
- F. Install OS&Y valves with full clearance for rising stem. Install surrounding components so they do not interfere with nor are they impacted by full extension of rising stem.
- G. Comply with specific valve installation requirements and application in the following Sections:

-
- H. Install listed fire protection shutoff valves supervised-open, located to control sources of water supply except from fire department connections.
 - I. Valves in horizontal piping installed with stem at or above the pipe center.
 - J. Position valves to allow full stem movement.
 - K. Install valve tags. Comply with Section 210553 requirements for valve tags, schedules, and signs on surfaces concealing valves; and the appropriate NFPA standard applying to the piping system in which valves are installed.

END OF SECTION

SECTION 210553
IDENTIFICATION FOR FIRE SUPPRESSION PIPING AND EQUIPMENT

PART 1 GENERAL

1.01 SECTION INCLUDES

- A. Nameplates.
- B. Tags.
- C. Pipe markers.
- D. Ceiling tacks.

1.02 REFERENCE STANDARDS

- A. ASME A13.1 - Scheme for the Identification of Piping Systems; 2015.
- B. ASTM D709 - Standard Specification for Laminated Thermosetting Materials; 2017.

1.03 SUBMITTALS

- A. See Section 013000 - Administrative Requirements, for submittal procedures.
- B. Chart and Schedule: Submit valve chart and schedule, including valve tag number, location, function, and valve manufacturer's name and model number.
- C. Product Data: Provide manufacturers catalog literature for each product required.
- D. Manufacturer's Installation Instructions: Indicate special procedures, and installation instructions.

PART 2 PRODUCTS

2.01 IDENTIFICATION APPLICATIONS

- A. Automatic Controls: Tags.
- B. Control Panels: Nameplates.
- C. Instrumentation: Tags.
- D. Major Control Components: Nameplates.
- E. Piping: Pipe markers.

- F. Pumps: Nameplates.
- G. Relays: Tags.
- H. Small-sized Equipment: Tags.

2.02 NAMEPLATES

- A. Description: Laminated three-layer plastic with engraved letters.
 - 1. Letter Color: White.
 - 2. Letter Height: 1/4 inch.
 - 3. Background Color: Black.
 - 4. Thickness: 1/8 inch.
 - 5. Plastic: Comply with ASTM D709.

2.03 TAGS

- A. Metal Tags: Brass with stamped letters; tag size minimum 1-1/2 inch diameter with smooth edges.

2.04 PIPE MARKERS

- A. Color: Comply with ASME A13.1.
- B. Plastic Pipe Markers: Factory fabricated, flexible, semi- rigid plastic, preformed to fit around pipe or pipe covering; minimum information indicating flow direction arrow and identification of fluid being conveyed.
- C. Underground Plastic Pipe Markers: Bright colored continuously printed plastic ribbon tape, minimum 6 inches wide by 4 mil thick, manufactured for direct burial service.
- D. Color code as follows:
 - 1. Fire Quenching Fluids: Red with white letters.

2.05 CEILING TACKS

- A. Description: Steel with 3/4 inch diameter color coded head.

PART 3 EXECUTION

3.01 PREPARATION

- A. Degrease and clean surfaces to receive adhesive for identification materials.

3.02 INSTALLATION

- A. Install nameplates with corrosive-resistant mechanical fasteners, or adhesive. Apply with sufficient adhesive to ensure permanent adhesion and seal with clear lacquer.
- B. Install tags with corrosion resistant chain.
- C. Install plastic pipe markers in accordance with manufacturer's instructions.
- D. Install underground plastic pipe markers 6 to 8 inches below finished grade, directly above buried pipe.
- E. Use tags on piping 3/4 inch diameter and smaller.
 - 1. Identify service, flow direction, and pressure.
 - 2. Locate identification not to exceed 20 feet on straight runs including risers and drops, adjacent to each valve and Tee, at each side of penetration of structure or enclosure, and at each obstruction.
- F. Locate ceiling tacks to locate valves above T-bar type panel ceilings. Locate in corner of panel closest to equipment.

END OF SECTION

**SECTION 211300
FIRE-SUPPRESSION SPRINKLER SYSTEMS**

PART 1 GENERAL

1.01 SECTION INCLUDES

- A. Wet-pipe sprinkler system.
- B. System design, installation, and certification.
- C. Fire department connections.

1.02 REFERENCE STANDARDS

- A. FM (AG) - FM Approval Guide; current edition.
- B. NFPA 1963 - Standard for Fire Hose Connections; 2019.
- C. UL (DIR) - Online Certifications Directory; Current Edition.
- D. UL 405 - Fire Department Connection Devices; Current Edition; Including All Revisions.

1.03 SUBMITTALS

- A. See Section 013000 - Administrative Requirements, for submittal procedures.
- B. Product Data: Provide data on sprinklers, valves, and specialties, including manufacturers catalog information. Submit performance ratings, rough-in details, weights, support requirements, and piping connections.
- C. Shop Drawings:
 - 1. Indicate hydraulic calculations, detailed pipe layout, hangers and supports, sprinklers, components, and accessories. Indicate system controls.
 - 2. Submit shop drawings to Authorities Having Jurisdiction for approval. Submit proof of approval to Engineer.
- D. Manufacturer's Certificate: Certify that system has been tested and meets or exceeds specified requirements and code requirements.
- E. Designer's Qualification Statement.
- F. Manufacturer's Qualification Statement.

- G. Installer's Qualification Statement.
- H. Operation and Maintenance Data: Include components of system, servicing requirements, record drawings, inspection data, replacement part numbers and availability, and location and numbers of service depot.
- I. Maintenance Materials: Furnish the following for Owner's use in maintenance of project.
 - 1. See Section 016000 - Product Requirements, for additional provisions.
 - 2. Extra Sprinklers: Type and size matching those installed in quantity required by referenced NFPA design and installation standard.
 - 3. Sprinkler Wrenches: For each sprinkler type.
- J. Project Record Documents: Record actual locations of sprinklers and deviations of piping from drawings. Indicate drain and test locations.

1.04 QUALITY ASSURANCE

- A. Comply with FM (AG) requirements.
- B. Designer Qualifications: Design system under direct supervision of a Professional Engineer experienced in design of this type of work and licensed in New York.
- C. Installer Qualifications: Company specializing in performing the work of this section with minimum 5 years experience and approved by manufacturer.
- D. Equipment and Components: Provide products that bear FM (AG) label or marking.
- E. Products Requiring Electrical Connection: Listed and classified by UL (DIR) as suitable for the purpose specified and indicated.

1.05 DELIVERY, STORAGE, AND HANDLING

- A. Store products in shipping containers and maintain in place until installation. Provide temporary inlet and outlet caps. Maintain caps in place until installation.

PART 2 PRODUCTS

2.01 SPRINKLER SYSTEM

- A. Sprinkler System: Provide coverage for entire building.
- B. Occupancy: Comply with FM Global.

- C. Water Supply: Determine volume and pressure from water flow test data.
- D. Provide fire department connections where indicated.
- E. Storage Cabinet for Spare Sprinklers and Tools: Steel, located adjacent to alarm valve.

2.02 SPRINKLERS

- A. Exposed Area Type: Upright typewith guard where necessary.
 - 1. Response Type: Quick.
 - 2. Coverage Type: Standard.
 - 3. Fusible Link: Fusible solder link type temperature rated for specific area hazard.
- B. Sidewall Type: Semi-recessed horizontal sidewall type with matching push on escutcheon plate.
 - 1. Response Type: Quick.
 - 2. Coverage Type: Standard.
 - 3. Fusible Link: Fusible solder link type temperature rated for specific area hazard.
- C. Guards: Finish to match sprinkler finish.

2.03 PIPING SPECIALTIES

- A. Wet Pipe Sprinkler Alarm Valve: Check type valve with divided seat ring, rubber-faced clapper to automatically actuate water motor alarm, pressure retard chamber and variable pressure trim with the following additional capabilities and features:
 - 1. Activate electric alarm.
 - 2. Test and drain valve.
 - 3. Replaceable internal components without removing valve from installed position.
- B. Electric Alarm: Electrically operated red enameled gong with pressure alarm switch.
- C. Water Flow Switch: Vane type switch for mounting horizontal or vertical, with two contacts; rated 10 amp at 125 volt AC and 2.5 amp at 24 volt DC.
- D. Fire Department Connections:

1. Type: Exposed, projected wall mount made of corrosion resistant metal complying with UL 405.
 - a. Inlets: Two way, 2-1/2 inch swivel fittings, internal threaded. Thread size and inlets according to NFPA 1963 or Authority Having Jurisdiction. Brass caps with gaskets, chains, and lugs.

PART 3 EXECUTION

3.01 INSTALLATION

- A. Install in accordance with referenced NFPA design and installation standard.
- B. Install equipment in accordance with manufacturer's instructions.
- C. Locate fire department connection with sufficient clearance from walls, obstructions, or adjacent siamese connectors to allow full swing of fire department wrench handle.
- D. Locate outside alarm gong on building wall as indicated.
- E. Place pipe runs to minimize obstruction to other work.
- F. Place piping in concealed spaces above finished ceilings.
- G. Center sprinklers in two directions in ceiling tile and provide piping offsets as required.
- H. Apply masking tape or paper cover to ensure concealed sprinklers, cover plates, and sprinkler escutcheons do not receive field paint finish. Remove after painting. Replace painted sprinklers.
- I. Flush entire piping system of foreign matter.
- J. Install guards on sprinklers where necessary.
- K. Hydrostatically test entire system.
- L. Require test be witnessed by Authority Having Jurisdiction.

3.02 INTERFACE WITH OTHER PRODUCTS

- A. Ensure required devices are installed and connected as required to fire alarm system.

END OF SECTION

SECTION 213000
FIRE PUMPS

PART 1 GENERAL

1.01 SECTION INCLUDES

- A. Fire pump package, including fire pump, diesel engine drive, controller, and accessories.
- B. Electric jockey pump.

1.02 REFERENCE STANDARDS

- A. FM (AG) - FM Approval Guide; current edition.
- B. NFPA 13 - Standard for the Installation of Sprinkler Systems; Most Recent Edition Adopted by Authority Having Jurisdiction, Including All Applicable Amendments and Supplements.
- C. NFPA 20 - Standard for the Installation of Stationary Pumps for Fire Protection; 2018.
- D. NFPA 37 - Standard for the Installation and Use of Stationary Combustion Engines and Gas Turbines; 2018.
- E. UL (DIR) - Online Certifications Directory; Current Edition.
- F. UL 448 - Centrifugal Stationary Pumps for Fire-Protection Service; Current Edition, Including All Revisions.
- G. UL 778 - Standard for Motor-Operated Water Pumps; Current Edition, Including All Revisions.
- H. UL 1247 - Diesel Engines for Driving Centrifugal Fire Pumps; Current Edition, Including All Revisions.

1.03 SUBMITTALS

- A. See Section 013000 - Administrative Requirements, for submittal procedures.
- B. Product Data: Provide manufacturers literature including general assembly, pump curves showing performance characteristics with pump and system, operating point indicated, NPSH curve, controls, wiring diagrams, and service connections.
- C. Shop Drawings: Indicate layout, general assembly, components, dimensions, weights, clearances, and methods of assembly.

-
- D. Certificates: Certify that fire pumps meet or exceed specified requirements at specified operating conditions and that the installation complies with regulatory requirements. Submit summary and results of shop tests performed in accordance with NFPA 20
 - E. Test Reports: Indicate results of hydrostatic test and field acceptance tests.
 - F. Manufacturer's Instructions: Indicate support details, connection requirements, for fire pump system.
 - G. Designer's Qualification Statement.
 - H. Manufacturer's Qualification Statement.
 - I. Installer's Qualification Statement.
 - J. Operation Data: Include manufacturers instructions, start-up data, trouble-shooting check lists, for pumps, drivers, and controllers.
 - K. Maintenance Data: Include manufacturers literature, cleaning procedures, replacement parts lists, and repair data for pumps, drivers and controllers.
 - L. Project Record Documents: Record actual locations of components and accessories.

1.04 QUALITY ASSURANCE

- A. Comply with NFPA 13 and NFPA 20; where requirements differ comply with the most stringent.
- B. Design fire pump system under direct supervision of a Professional Engineer experienced in design of this work and licensed at New York.
- C. Equipment and Components: Bearing FM (AG) label or marking.
- D. Products Requiring Electrical Connection: Listed and classified by Underwriters Laboratories Inc. as suitable for the purpose specified and indicated.
- E. Manufacturer Qualifications: Company specializing in manufacturing the Products specified in this section with minimum three years documented experience.
- F. Installer Qualifications: Company specializing in performing the work of this section with minimum 5 years experience.
- G. Provide certificate of compliance from authority have jurisdiction indicating approval of field acceptance tests.

1.05 DELIVERY, STORAGE, AND HANDLING

- A. Deliver fire pumps and components in factory packing. Comply with manufacturer's rigging and installation instructions.
- B. Protect fire pumps and components from physical damage including effects of weather, water, and construction debris.
- C. Provide temporary inlet and outlet caps, and maintain in place until installation.

PART 2 PRODUCTS

2.01 GENERAL

- A. Fire pump manufacturer shall provide equipment listed in Division 21 specifications and Drawings enclosed within in a factory-assembled, self framing building

2.02 FIRE PUMPS

- A. Vertical turbine type; UL 448 and UL 778, centrifugal.
 - 1. Basis of Design Manufacturer: AC Fire Pump, a xylem brand; Model FP16DMC, (Impeller B8822): www.acfirepump.com.
 - 2. Casing: Cast iron, rated for 250 psi or 1.20 times actual discharge working pressure discharge gauge, air vent, wear rings, seal flush connection, drain plug, and flanged discharge.
 - 3. Impellers: Bronze, fully enclosed, keyed to shaft or secured with lock nut.
 - 4. Shaft: Stainless steel or carbon steel with bronze or stainless steel sleeve through seal chamber.
 - 5. Seals: Packing gland with minimum four rings graphite impregnated packing and bronze lantern rings.
 - 6. Performance:
 - a. Flow: 2500 gpm,
 - b. Head: 186 psig.
 - c. No. of Stages: 3.
 - d. Pump Max BHP: 400.

- e. Pump RPM: 1770.
- B. Accessories (for each pump unless noted otherwise):
 - 1. Right angle gear drive: A-C Fire Pump Systems, Model G400, 1:1 ratio.
 - 2. Concentric increaser and check valve in pump discharge and OS&Y gate or butterfly valve on system side of check valve.
 - 3. Cla-Val 33ATD Air Release / Vacuum Beak Valve, 2" NPT, 500 PSI Max. Working Pressure.
 - 4. Casing Relief Valve, 3/4", 20-300 PSI Adjustment Range.
 - 5. Sole Plate for Vertical Turbine Fire Pump.
 - 6. Suction pressure gauge, 4-1/2 inch diameter dial with snubber, valve cock and lever handle.
 - 7. Discharge pressure gauge (0-300 PSIG) mounted on board attached to pump, with snubber, valve cock and lever handle.
 - 8. One Hose valve manifold with 8-2-1/2 inch angle, cast brass, test header valves with caps and chains, 10 inch inlet.
 - 9. Flow metering system for closed loop testing, A-C Fire Pump Systems, Model GVI-8-2500, 8 inch pipe size, 1250-5000 gpm range.
 - 10. One pilot controled main relief valve, UL1478, 6 inch size, Class 300 PSI max, 6x10 size.
 - 11. One closed Waste Cone w/ Sightglass, Size: 6" x 10", 150# Flanges

2.03 DIESEL ENGINE DRIVE:

- A. Basis of Design Manufacturer: Clarke, Model C13H0-UFAD78, 24V.
 - B. Diesel Engine: Comply with requirements of NFPA 37 and UL 1247; automatic operation with overspeed/overcrank switch and drive, two contactor switches, low oil pressure and high water temperature warning switches, engine block heater, and fuel shut-off solenoid, with wiring terminating in junction box.
 - C. Muffler: Clarke, Residential, Model JRE08-500078.
 - D. Performance:
-

1. Engine Rated BHP: 436 HP
 2. Engine Derated BHP Available: 418.1 HP
 3. RPM: 1760.
- E. Cooling Water System: Closed system with cooling water supply to heat exchanger from fire pump discharge. Include four manual shut-off valves (including by-pass line), two strainers, pressure regulating valve, automatic solenoid valve and pressure gauge.
- F. Storage Batteries: Dual lead acid batteries with cables and battery racks, 24V Neg. Ground (4 batteries), 1400 cold cranking Amps, A-C Fire Pump Systems part no. AC2416 .
- G. Fuel System: 460 gal above ground, double wall, fuel storage tank, fill pipe and cap, manual shut-off valve, flame arrestor, oil level gauge, braided bronze flexible connectors, seamless type L copper tubing with flared joints. Fill tank at completion.
- H. Engine Controller: Basis of Design Manufacturer: Eaton, Model FD140; Automatic; drive enclosed in floor mounted 14 gage, 0.0747 inch steel housing, UL (DIR) and New York Department of Building (NYSB) listed and labelled, and shall meet Factory Mutual Research (FM) 1321/1323.
1. Controller: Function to automatically start fire pump from water pressure control switch or test switch.
 2. Power: Universal Voltage Supply; The controller can be powered with supply voltages from 100Vac to 240 Vac.
 3. Stop Push Button: To manually stop engine.
 4. Automatic Conditions: Controller shall alternate batteries automatically on each 15 second cranking cycle. Alarm if engine not started after six attempts.
 5. Construction:
 - a. All internal components shall be front mounted and wired for ease of inspection and maintenance. All relays shall have visual indication to show that the relays are energized. The controller shall include an LCD display to indicate battery voltage and amperes as well as system pressure, in PSI or Bars.
 - b. The controller shall have twin battery chargers meeting Factory Mutual Research (FM) requirements. The battery chargers shall have reverse polarity protection/ indication and be capable of recharging a completely discharged battery within 24

- hours. The chargers shall auto detect the input voltage of 100VAC to 240VAC and shall be able to be programmed for either 12VDC or 24VDC output.
- c. The controller shall come standard with a breaker disconnect on the AC line and for both battery connections.
- 6. The controller shall be housed in a NEMA Type 2 (IEC IP11) drip-proof, powder baked finish, freestanding enclosure.
 - 7. Stop Push Button: To manually stop engine.
 - 8. Pressure Sensor: Provide solidstate 420mA pressure sensor. The pressure Start and Stop points shall be adjustable in increments of one (1) PSI. A low pressure prealarm, indicated with a flashing green LED, shall denote a potential pump starting condition and will remain lit once the pump has started to indicate the starting cause.
 - 9. Standard Inputs:
 - a. Remote Start
 - b. Fuel Spill
 - c. Deluge Valve
 - d. Low Suction
 - e. Interlock On
 - f. Pump Start
 - g. Low Fuel
 - h. Programmable Inputs (9)
 - 10. Output Relays:
 - a. Low Fuel
 - b. Auto Mode
 - c. Common Alarm
 - d. Engine Run
 - e. Future #1
-

- f. Future #2
- 11. Option S1 - Low Fuel Level Switch, 16 inch
- 12. Microprocessor Control:
 - a. The following parameters shall be programmable and included as standard:
 - 1) START and STOP PSI points
 - 2) High and Low Pressure Alarm Setpoints
 - 3) Stop mode: manual or auto
 - 4) Run period timer: 0-60 min
 - 5) Ac power failure: enable or disable
 - 6) Sequential start timer: 0-300 sec.
 - 7) Weekly test timer
 - 8) Pressure deviation: 1-99 psi
 - 9) Language: English/French/Spanish/Other
 - b. The following visual and audible alarms shall be provided:
 - 1) Fail to start
 - 2) Low oil pressure engine overspeed battery #1 failure
 - 3) Battery #2 failure remote start
 - 4) Low pressure speed switch fault
 - 5) ECM selector in alt position fuel injector malfunction starter #1 failure
 - 6) Starter #2 failure transducer failure data cable disconnect dc fail
 - 7) High engine temp. Engine run
 - 8) Low fuel
 - 9) Charger #1 failure
 - 10) Charger #2 failure deluge valve interlock on

-
- 11) Low suction ECM warning ECM failure
 - 12) High raw water temperature low engine temperature
 - 13) Low raw water flow fuel spill
- c. The controller shall have a 4 line by 40-character LCD display mounted on a panel opening in the front door. The LCD display shall indicate the following:
- 1) Main screen displaying system pressure, Battery #1/#2 voltage and amperage, operation mode, shutdown mode, custom messages, alarms, timers, date, and time.
 - 2) Set point review screen displaying the programmed pressure start and stop points, and weekly test time.
 - 3) Controller statistics screen, including:
 - (a) Powered Time
 - (b) Engine Run Time
 - (c) Number of Cranks
 - (d) Number of Starts
 - (e) Last Engine Start Time
 - (f) Last Engine Run Time
 - (g) Last Low Pressure Start
 - (h) Minimum Battery #1 Voltage
 - (i) Maximum Battery #1 Voltage
 - (j) Minimum Battery #2 Voltage
 - (k) Maximum Battery #2 Voltage
 - (l) Minimum Battery #1 Amps
 - (m) Maximum Battery #1 Amps
 - (n) Minimum Battery #2 Amps
 - (o) Maximum Battery #2Amps
-

- (p) Minimum System Pressure
 - (q) Maximum System Pressure
 - (r) Last System Startup
 - (s) Last Engine Test
 - (t) Last Low Oil Pressure
 - (u) Last Overspeed
 - (v) Last Fail To Start
 - (w) Last Low Fuel
 - (x) Last Charger Failure
 - (y) Last Battery Failure
 - (z) Last ECM Alarm
- 4) Controller diagnostics screen, including:
- (a) Date & Time
 - (b) Firmware Version
 - (c) Shop Order Number
 - (d) Customer Order Number
 - (e) Battery Voltage
 - (f) Internal Board Voltage
 - (g) Transformer Output Voltage
 - (h) Current Transformer Outputs
 - (i) Pressure Transducer Calibrated Settings
 - (j) Input Status
 - (k) Relay Status

- 5) Display last messages screen that will display at least the last 10,000 alarms / messages stored in the controllers' memory.
 - 6) Display up to ten (10) custom messages of up to 100 characters each, which will continually scroll across the fourth line of the display.
 - 7) Remaining time left on active timers.
- d. The controller shall be supplied with six (6) green status LED's for the following:
- 1) Engine Run
 - 2) Remote Start
 - 3) Low Pressure
 - 4) Interlock On
 - 5) Deluge Valve
 - 6) One Programmable LED
- e. The controller shall be supplied with twenty (20) red alarm LED's to indicate the following:
- 1) Battery #1 Failure
 - 2) Battery #2 Failure
 - 3) Charger #1 Failure
 - 4) Charger #2 Failure
 - 5) Speed Switch Fault
 - 6) ECM Selector in Alt Position
 - 7) Fuel Injection Malfunction
 - 8) Low Suction Pressure
 - 9) Fail To Start
 - 10) High Engine Temp.
 - 11) Low Oil Pressure

- 12) Engine Overspeed
- 13) Low Fuel
- 14) ECM Warning
- 15) ECM Failure
- 16) High Raw Water Temperature
- 17) Low Engine Temperature
- 18) Low Raw Water Flow
- 19) Fuel Spill
- 20) One Programmable LED

- f. The microprocessor logic board shall be available with:
 - 1) A USB port for transference of message history, controller status, diagnostics, configuration, statistics and the ability to update firmware.
 - 2) An optional Ethernet port for direct connection to a computer for data transfer.
 - 3) An optional RS485 Serial port for communication to various external software programs.
 - 4) An optional RS232 Serial Port
- g. The controller shall come complete with an embedded web page which allows viewing of the controllers' current status, data values, programmed set points, and downloadable history.
- h. A Fail-to-Start alarm shall occur if the engine does not start after the crank cycle.
- i. A sequential start timer, weekly test timer and AC Failure Start timer shall be provided as standard.
- j. The controller shall be supplied with interlock and shutdown circuits as standard. A flashing green LED shall indicate an interlock on condition.
- k. Where shutdown of the pump(s) due to low suction pressure is required, it shall be accomplished without the addition of a separate panel or enclosure. The LCD

display shall indicate low suction shutdown. Resetting of the condition shall be automatic or manual as selected by the user.

1. Means shall be provided to test the operation of all LED's to ensure their functionality.
13. Programming Menu:
- a. The programming menu shall have the ability to enable an entry password.
 - b. The programming menu shall be limited to two
 - c. (2) levels of password protection.
 - d. The controller shall have three (3) languages as a standard, English, French, and Spanish, with the ability to add a fourth language.
14. The programming menu shall be grouped into 7 main menu headings as follows:
- a. Regional Settings
 - b. Pressure Settings
 - c. Timer Values
 - d. Input/Output Menu
 - e. System Configuration (password protected)
 - f. Language
 - g. Main Menu Password
15. Custom Inputs/Outputs
- a. The controller shall come standard with nine (9) custom inputs, two (2) programmable LED indicators, and two (2) future outputs, with the ability to add up to another 8 outputs via optional relay boards.
 - b. The user shall be able to program the future in- puts/outputs and optional relays through the main programming menu.
 - c. The inputs shall be selectable based on the following criteria:
 - 1) User selected message or twenty four (24) predetermined messages.

- 2) Energize the common alarm relay when the input is received.
- 3) Link to a future relay and/or LED indicator.
- 4) Alarm latched until reset.
- 5) Normally open or closed input.
- 6) On-delay timer.
- 7) Energize the buzzer when the input is received.
- d. The LED indicators shall be selectable based on the following criteria:
 - 1) Indication based on a minimum of fourteen (14) predetermined alarms or a custom input.
- e. The future relays shall be selectable based on the following criteria:
 - 1) Output based on a minimum of forty (40) predetermined alarms, controller status or a custom input.
 - 2) Latched until reset.
 - 3) Energized under normal conditions.
 - 4) On or off delay timer on the output.

2.04 PRESSURE BOOSTER (JOCKEY) PUMP

- A. Basis of Design Manufacturer: A-C Fire Pump Systems, Model 25S17
 - B. Electrically operated, submersible turbine type.
 - C. Control by automatic jockey pump controller with full voltage starter and minimum run timer to start pump on pressure drop in system and stay in operation for minimum period of time.
Fire pump shall start automatically on further pressure drop or on jockey pump failure.
 - D. Performance:
 - 1. Flow: 15 GPM
 - 2. Head:
 - 3. Power: 3 HP.
 - E. Electrical Characteristics: 208 Volt, 3 Phase, 3 HP.
-

F. Controller:

1. Basis of Design Manufacturer: Eaton XTJP-G07-L1.
 2. The Jockey Pump Controller shall meet the requirements of the latest edition of NFPA 20 as well as meeting CE mark requirements. It shall meet or exceed the requirements of UL 508, Underwriters Laboratories (UL) standards.
 3. Starting Type: The controller shall be Across-the-Line type designed for full voltage starting.
 4. Ratings:
 - a. The Controller shall have a minimum withstand rating of 10,000 symmetrical amperes @ 120V, Single Phase.
 - b. The horsepower rating of the controller shall not exceed 50Hp for three (3) phase units or 10Hp on single phase units.
 5. Construction:
 - a. The controller shall include a combination Circuit Breaker / Overload Motor Protector.
 - b. The motor circuit protector shall be mechanically interlocked such that the enclosure door cannot be opened when the handle is in the ON position except by a tool operated defeater mechanism.
 - c. The controller manufacturer shall manufacture the contactor, motor circuit protector, touchscreen display, and enclosure. Brand-labeled components will not be accepted.
 6. Supply Voltage:
 7. The jockey pump controller shall auto-detect three phase voltage supply from 200VAC to 600VAC, 50/60Hz and single phase from 110VAC to 240VAC, 50/60Hz, without the use of a control transformer.
 8. Coil Voltages:
 - a. The jockey pump controller shall have the following available coil voltages:
 - 1) 120VAC 50/60 Hz or 24VDC
 9. Enclosure:
-

- a. The controller shall be housed in a NEMA Type 2 (IEC IP11) drip-proof, powder baked finish, freestanding enclosure.
10. Languages:
- a. The controller shall be available in a variety of languages including, but not limited to:
 - 1) English, French, Spanish, Portuguese, Turkish.
11. Touchscreen Display:
- a. The controller shall be supplied with a color touchscreen display that shall indicate the following: Supply Voltage on all phases, Current Pressure, Start Pressure and Stop Pressure.
 - b. The touchscreen display shall be supplied with a solid-state 4-20mA pressure sensor. The pressure Start and Stop points shall be adjustable in increments of one (1) PSI or 0.1 BAR.
 - c. The touchscreen display shall be a door-mount type that permits exterior programming with the controller door secured.
12. The jockey pump controller shall have the following options:
- a. C1 Extra Contacts “Pump Run”
 - b. C2 Extra Contacts “AC Power Failure”
 - c. FTS Extra Contacts “Fail to Start”
 - d. POL “Power On” Virtual LED
 - e. PRL “Pump Run” Virtual LED
 - f. P7 Low Suction Pressure Switch and Alarm Virtual LED
 - g. P8 Low Suction Shutdown
 - h. P10 Pressure Transducer – Sea Water

2.05 IMMERSION HEATERS FOR PUMP VAULT

A. Over the side heater with vertical riser:

- 1. Basis of Design Manufacturer: Wattco; www.wattco.com.

2. Application: Water.
3. Type : TLCP with vertical riser.

B. Electrical:

1. 5KW, 230v 3ph (56 amps) - 1 circuit.

C. Construction

1. 0.430" dia stainless stell 316 sheath.
2. 3 hairpin tubular elements.
3. 240" stainless steel 316 vertical riser (distance from the top of nema 4 enclosure to abse element of box). Verify in field and coordinate with final pump building floor elvation and vertical fire pump casing depth.
4. 45" immersion sheath length.
5. 5" cold section.
6. Circle 50" diameter.
7. Thermowell with thermocouple Type J for temperature control.
8. Thermowell with thermocouple Type J attached to sheath end for Hi-Limit protection.
9. Nema 4 moisture resistant enclosure
10. Operating conditions: 5 psi @ 50 F.

D. Control Panel:

1. Basis of Design Manufacturer: Wattco
2. Enclosure: NEMA 4 (moisture resistant).
3. Accessories:
 - a. Main disconnect
 - b. Control Transformer
 - c. Contactors and fuses for each heater load and electgrical characteristics.
 - d. Temperature controller +RSMP and Retransmit (4-20 mA).

- e. Element high limit controller +RSMP and Retransmit (4-20 mA).
- f. Remote/Local/OFF selector switch.
- g. Green light for load.
- h. Red light for high limit.
- i. Flow / Level switch interlock.
- j. Dry contact for high limit alarm.
- k. Dry contact for heater ON status.
- l. Emergency Stop switch.
- m. Junction terminals for TC type J.

E. Provide Flow/Level switch within vertical water shaft.

PART 3 EXECUTION

3.01 INSTALLATION

- A. Install in accordance with NFPA 20.
- B. Install diesel engine drive in accordance with NFPA 37.
- C. Provide access space around pumps for service; no less than minimum as recommended by manufacturer.
- D. Install piping in accordance with Section 210500. Decrease from line size with long radius reducing elbows or reducers. Support piping adjacent to pump such that no weight is carried on pump casings. For base mounted pumps, provide supports under elbows on pump suction and discharge.
- E. Provide drains for bases and seals, piped to and discharging into floor drains.
- F. Provide piping for fuel supply and return connected to engine drive. Provide piping to and from exhaust silencer with thimble at wall or roof penetrations. Refer to Section 231113.
- G. Provide for connection to electrical service. Refer to Section 260583.
- H. Lubricate pumps before start-up.

3.02 FIELD QUALITY CONTROL

- A. Perform field inspection and testing in accordance with Section 014000 - Quality Requirements.
- B. Perform hydrostatic tests, flushing, and field acceptance tests as specified in NFPA 20.
- C. Perform field acceptance tests in the presence of Authority Having Jurisdiction.

3.03 CLOSEOUT ACTIVITIES

- A. See Section 017800 - Closeout Submittals, for closeout submittals.
- B. See Section 017900 - Demonstration and Training, for additional requirements.
- C. Demonstration:
- D. Demonstrate automatic operation of system including verification of pressure switch set points to Owner.
- E. Use operation and maintenance data as reference during demonstration.
- F. Briefly describe function, operation, and maintenance of each component.
- G. Conduct walking tour of project.
- H. Training: Train Owner's personnel on operation and maintenance of system.
 - 1. Use operation and maintenance manual as training reference, supplemented with additional training materials as required.
 - 2. Provide minimum of two hours of training.

END OF SECTION

SECTION 213419
PREMANUFACTURED FIRE PUMP BUILDING

PART 1 GENERAL

1.01 SECTION INCLUDES

- A. Manufacturer-engineered, shop-fabricated self-framing design utility building.

1.02 REFERENCE STANDARDS

- A. AISC 360 - Specification for Structural Steel Buildings; 2016.
- B. ASTM A153/A153M - Standard Specification for Zinc Coating (Hot-Dip) on Iron and Steel Hardware; 2016a.
- C. ASTM A500/A500M - Standard Specification for Cold-Formed Welded and Seamless Carbon Steel Structural Tubing in Rounds and Shapes; 2020.
- D. ASTM A501/A501M - Standard Specification for Hot-Formed Welded and Seamless Carbon Steel Structural Tubing; 2014.
- E. ASTM A653/A653M - Standard Specification for Steel Sheet, Zinc-Coated (Galvanized) or Zinc-Iron Alloy-Coated (Galvannealed) by the Hot-Dip Process; 2020.
- F. ASTM A992/A992M - Standard Specification for Structural Steel Shapes; 2011 (Reapproved 2015).
- G. ASTM C1107/C1107M - Standard Specification for Packaged Dry, Hydraulic-Cement Grout (Nonshrink); 2017.
- H. ASTM F1554 - Standard Specification for Anchor Bolts, Steel, 36, 55, and 105-ksi Yield Strength; 2018.
- I. ASTM F3125/F3125M - Standard Specification for High Strength Structural Bolts and Assemblies, Steel and Alloy Steel, Heat Treated, Inch Dimensions 120 ksi and 150 ksi Minimum Tensile Strength, and Metric Dimensions 830 MPa and 1040 MPa Minimum Tensile Strength; 2019.
- J. AWS A2.4 - Standard Symbols for Welding, Brazing, and Nondestructive Examination; 2012.
- K. AWS D1.1/D1.1M - Structural Welding Code - Steel; 2015, with Errata (2016).

- L. IAS AC472 - Accreditation Criteria for Inspection Programs for Manufacturers of Metal Building Systems; 2018.
- M. MBMA (MBSM) - Metal Building Systems Manual; 2012.
- N. SSPC-Paint 20 - Zinc-Rich Primers (Type I, "Inorganic," and Type II, "Organic"); 2002 (Ed. 2004).

1.03 SUBMITTALS

- A. See Section 013000 - Administrative Requirements, for submittal procedures.
- B. Product Data: Provide data on profiles, component dimensions, fasteners.
- C. Shop Drawings: Indicate assembly dimensions, locations of structural members, connections; wall and roof system dimensions, panel layout, general construction details, anchors and methods of anchorage, and installation; framing anchor bolt settings, sizes, locations from datum, and foundation loads; indicate welded connections with AWS A2.4 welding symbols; indicate net weld lengths; provide professional seal and signature.
- D. Manufacturer's Instructions: Indicate preparation requirements, anchor bolt placement.
- E. Erection Drawings: Indicate members by label, assembly sequence, and temporary erection bracing.
- F. Designer's Qualification Statement.
- G. Manufacturer's Qualification Statement: Provide documentation showing metal building manufacturer is accredited under IAS AC472.
 - 1. Include statement that manufacturer designs and fabricates metal building system as integrated components and assemblies, including but not limited to primary structural members, secondary members, joints, roof, and wall cladding components specifically designed to support and transfer loads and properly assembled components form a complete or partial building shell.

1.04 QUALITY ASSURANCE

- A. Designer Qualifications: Design structural components, develop shop drawings, and perform shop and site work under direct supervision of a Professional Structural Engineer experienced in design of this type of work.
 - 1. Design Engineer Qualifications: Licensed in New York.

2. Provide a complete design certification signed and sealed by a registered professional engineer licensed in the State of New York.
 3. Comply with applicable code for submission of design calculations as required for acquiring permits.
- B. Perform work in accordance with AISC 360 and MBMA (MBSM).
- C. Perform welding in accordance with AWS D1.1/D1.1M.
- D. Manufacturer Qualifications: Company specializing in the manufacture of products similar to those required for this project.
1. Not less than three years of documented experience.

1.05 WARRANTY

- A. See Section 017800 - Closeout Submittals, for additional warranty requirements.
- B. Correct defective Work within a five year period after Date of Substantial Completion.

PART 2 PRODUCTS

2.01 GENERAL

- A. Fire pump manufacturer shall provide equipment listed in specifications and drawings enclosed in a factory-assembled, self-framing building, using the walls and roof as the structural supporting system. Building shall be supplied in single slope roof design and may be shipped in multiple sections. The roof system shall include gutter and rake trim for a finished appearance. Building shall include accessories, steel base system, electrical, HVAC and interior finishes. All assemblies will be completed in a controlled environment.
- B. Off-loading, setting, and connection of utilities is the responsibility of the contractor.
- C. Building will be supplied complete with all necessary component parts, including drill-in foundation anchors, to form a complete building system. All parts will be new and free from any defects or imperfections.
- D. The building width and length will be measured from the outside of the building wall panels, and the height of the building will be the distance measured from the bottom surface of the base channel to the exterior juncture of the roof and side wall panels.
- E. Building shall be factory erected in a controlled environment on a tube skid. The structural tube skid shall be hot-dipped galvanized.

2.02 PERFORMANCE REQUIREMENTS

- A. Design building for the following loads, in addition to the stationary weight (dead load) of the building. Reduction of gravity loads due to tributary loaded areas will not be permitted.
- B. The Ground Snow Load of the building will not be less than 40 pounds per square foot applied on the Horizontal projection of the roof.
- C. The Collateral Load of the building will not be less than 10 pounds per square foot applied on the Horizontal projection of the roof.
- D. The design Wind Load of the building will not be less than 115 miles per hour (3 second gust) and will be distributed and applied in accordance with the 2020 Building Code of New York State.
- E. The design Seismic Load of the building will be calculated, distributed and applied in accordance with the 2020 Building Code of New York State. A 0.2 second Spectral Response Acceleration of 19.8 percent and a 1.0 second Spectral Response Acceleration of 6.0 percent will be used for design.
- F. *Building shall be designed to Risk Category IV requirements.*
- G. Exterior wall and roof system shall withstand imposed loads with maximum allowable deflection of 1/90 of span.
- H. Provide drainage to exterior for water entering or condensation occurring within wall or roof system.
- I. Permit movement of components without buckling, failure of joint seals, undue stress on fasteners or other detrimental effects, when subject to temperature range of 120 degrees F.
- J. Building Fire Protection:
 - 1. Protect fire pump building with an automatic sprinkler system installed in accordance with NFPA 13. Automatic sprinkler system shall be provided as an Extra Hazard Group 2 occupancy (NFPA 20, 4.14.1.3).
- K. Pump House Electrical System:
 - 1. Provide complete electrical system including a 200 amp 120/208V, 3-phase panelboard with main circuit breaker and load circuit breakers. AIC ratings shall be 22000. Provide 120V receptacle circuits, lighting circuits, heating/cooling system circuit, fire alarm panel circuit, 100kA/phase surge protection & circuit, and all circuits related to the Fire

-
- Pump such as immersion heaters, fire pump block heaters, jockey pump control panel, battery charger, and all misc. loads.
2. Provide equipment power and disconnects, interior GFI receptacles, and exterior WP GFI receptacles.
 3. Provide LED lighting for interior and exterior entrance of the building. Interior lighting shall meet or exceed 30 footcandles. Provide emergency lights inside and at the exterior door to meet all code requirements.
 4. Provide an addressable fire alarm control panel with fixed heat detectors and visual strobe device inside, and WP horn/strobe at the exterior. Provide all fire alarm monitoring modules, and tamper/flow switches as required for fire pump monitoring. Fire alarm control panel shall be addressable and networkable with battery back up. Provide Fiber optic connection to fire alarm panel for networking connection to building D and other FACPs.
 5. Refer to related division 26 and 28 specifications for all requirements.

2.03 MATERIALS - FRAMING

- A. Structural Steel Members: ASTM A992/A992M.
- B. Structural Tubing: ASTM A500/A500M Grade B cold-formed.
- C. Anchor Bolts: ASTM F1554, Grade 36, Class 1A, with hot dip type for protective coating.
- D. Bolts, Nuts, and Washers: ASTM F3125/F3125M, Type 1; galvanized to ASTM A153/A153M.
- E. Primer: SSPC-Paint 20 zinc rich.
- F. Grout: ASTM C1107/C1107M; Non-shrink; premixed compound consisting of non-metallic aggregate, cement, water reducing and plasticizing agents.
 1. Minimum Compressive Strength at 48 Hours: 2,000 pounds per square inch.
 2. Minimum Compressive Strength at 28 Days: 7,000 pounds per square inch.

2.04 MATERIALS - WALLS AND ROOF

- A. Steel Sheet: Hot-dipped galvanized steel sheet, ASTM A653/A653M, Designation SS (structural steel), Grade 33 (230), with G90/Z275 coating.
 - B. Sealant: Manufacturer's standard type.
-

- C. Trim, Closure Pieces, Caps, Flashings, Gutters, Downspouts, Rain Water Diverter, Fascias, and Infills: Same material, thickness and finish as exterior sheets; brake formed to required profiles.

2.05 COMPONENTS

A. Doors and Frames:

1. Doors shall be 1-3/4 inches thick flush type. Door panels shall be nominal 18 gauge galvanized steel reinforced by lamination to an insulated core enclosed with 16 gauge end channel. The hinge reinforcements shall be nominal 7 gauge and the lock reinforcements shall be nominal 16 gauge.
2. Door frames will be either 3 inches deep, single rabbit or 4-3/4 inches deep, double rabbeted type, of nominal 16- gauge galvanized steel. Frames will have hinge reinforcement of a nominal 7-gauge and lock reinforcement of a nominal 16-gauge.
3. Doors and frames shall be factory painted with one coat of primer. All single-leaf doors shall be preassembled in their frames and hardware installed and tested prior to shipment. Field installation of single leaf door units shall not require any frame assembly, or door hanging.
4. Door leaf and frame will receive one factory applied finish coat of polyester paint to match the wall color.

B. Door Hardware:

1. 3 - 4-1/2 inches x 4-1/2 inches standard weight plain bearing hinges per ANSI #A5133, 630 satin stainless finish with non-rising pins.
2. 3-5/16 inches wide x 7/8 inch high extruded aluminum threshold. (Out Swing)
3. Polypropylene/aluminum rigid rubber weather-stripping.
4. Door closer is certified to conform to ANSI 156.4 Grade 1 and meets exterior barrier free codes in 689 aluminum lacquer finish.
5. Cylindrical key in knob lockset per ANSI A156.2, Series 4000, Grade 2, Function F81, 630 satin stainless steel finish

C. Wall Louvers

1. Fixed Wall Louvers shall be fixed blade type with blades set on a 45 degree slope. Blades and frames shall be nominal 14 gauge extruded aluminum with natural mill finish. Louvers shall include #18-14 aluminum mesh insect screens.

D. Roof Access Hatches

1. Provide roof hatch for each fire pump, Bilco E50TB or equal.
2. Center roof hatch over fire pump.
3. Coordinate placement of fire pump with casing. Allow for placement of vertical turbine jockey pump in one of the two fire pump casings.

2.06 ROOF PANELS

- A. Supply roof panels in a single continuous length from eave line to eave line. Roof panels shall tightly interlock so that no fasteners are required at intermediate points along the panel side laps.
- B. Roof panels shall be a maximum of 16 inches wide with a smooth surface between the interlocking side ribs. The interlocking ribs shall be a minimum 3 inches high and shall be turned upward. All roof panels shall be factory punched for connection at the eave line of the building. There will be no fastener penetrations through the roof covering except at eave lines, ridge lines and roof accessory openings, such as access hatches and ventilators.
- C. Roof panels shall be nominal 24-gauge galvanized steel conforming to ASTM A 653 specifications with the galvanized coating conforming to G90 (0.90 oz. commercial) standards. Minimum yield strength of the panel material will be 50,000 PSI. All exterior surfaces of the galvanized steel roof panels will receive two factory, roller applied paint coats having a combined coating thickness of 0.8 to 1.1 mils of dry film thickness. The finished coat for the roof panels will be a white siliconized polyester formulation.
- D. The roof panel color coating will carry a low fire hazard rating equal to a Class 1 material as defined by Factory Mutual. The panel coating will have achieved a Flame Spread Index of 0 and a Fuel Contributed Index of 5 or less when tested in accordance with ASTM E 84 test procedures.
- E. The finish coat will be a white siliconized polyester formulation that will meet the following performance standards after 10 years continuous exposure in "normal" atmospheric conditions not containing corrosive fumes, such as chemicals or salt spray.
 1. Panels will show no evidence of blistering, peeling or chipping.

2. Panels will not show surface chalking in excess of the No. 6 rating per ASTM D 4214, Method A, as established by the American Society of Testing Materials (ASTM).
3. Panels will not show color change in excess of 7 Hunter units when measured in accordance with the ASTM D 2244 standard after cleaning per ASTM D 3964.
4. The above performance standards will not apply where panels have been damaged by fire, radiation or other physical damage.

2.07 WALL PANELS

- A. Exterior wall panels shall be a single continuous length from the base channel to the roof line of the building at the side walls and end walls except where interrupted by wall openings.
- B. Wall panels shall be 16 inches wide with a 3 inch deep inward-turned interlocking side rib. Wall panels will contain two 3/4 inch deep by 3-1/8 inches wide fluted recesses, each starting 2-7/16 inches from the panel edge.
- C. Wall panels will be fastened internally to the base channel and eave cap of the building with 3/8" diameter plated machine bolts placed within the panel interlock. The fastening system will be designed so that no wall fasteners are exposed on the exterior surface of the walls.
- D. Wall panels shall be nominal 24-gauge galvanized steel conforming to ASTM A 653 specifications with the galvanized coating conforming to G90 (0.90 oz. commercial) standards.
- E. Minimum yield strength of the panel material will be 40,000 PSI. Panel material will be embossed with a random pattern pebble embosser of approximately 0.007-0.008 depth.
- F. All exterior surfaces of the galvanized steel wall covering and exterior trim will receive a factory, roller applied paint coating having an exterior coating thickness of 0.95 to 1.1 mils of dry film thickness. The finish coat for wall panels shall be a siliconized polyester formulation, Shell Gray color.
- G. The wall panel color coating will carry a low fire hazard rating equal to a Class 1 material as defined by Factory Mutual. The panel coating will have achieved a Flame Spread Index of 0 and a Fuel Contributed Index of 5 or less when tested in accordance with ASTM E 84 test procedures.
- H. Exterior color coatings will meet the following performance standards after 10 years continuous exposure in normal atmospheric conditions not containing corrosive fumes, such as chemical fumes or salt spray.

1. Panels will show no evidence of blistering, peeling or chipping. Paint finish will not peel, flake or otherwise lose adhesion to an extent that is apparent on ordinary visual observation. NOTE: Slight crazing or cracking may occur on roll-formed edges or break bends at the time of forming.
2. Panels will not show surface chalking in excess of the No. 8 rating per ASTM D 4214, Method A as established by the American Society of Testing Materials (ASTM).
3. Panels will not show color change in excess of five Hunter units when measured in accordance with the ASTM D 2244 standard after cleaning per ASTM D 3964.
4. The above performance standards will not apply where panels have been damaged by fire, radiation or other physical damage.

2.08 INTERIOR FINISHES

A. Wall Liner:

1. The interior of the building shall be finished with a factory-assembled, insulated metal liner panel having no exposed fasteners except at the matching base, ceiling and accessory trim. The liner system will have a concealed insulating board of 1-1/2 inches thick polyisocyanurate foam impaled on rib clips, and the void between the exterior wall panel and the lock-in liner panel will be insulated with 16 inches wide, 3-1/2 inches thick R13 unfaced fiberglass insulation. Liner panels will be 16 inches wide, nominal 26-gauge, embossed galvanized steel, prepainted at manufacturer's standard color. Insulation will be non-combustible, nominal 1" thick, 2# minimum density fiberglass laminated to the liner panel.
2. Provide 1/4 inch layer of continuous, reflective, polyethylene insulation (R-7.75, U-0.13) inside of the exterior panel ribs.

B. Ceiling and Roof:

1. The metal ceiling system will consist of 3 inches deep, 16 inches wide interlocking panels of nominal 24-gauge embossed galvanized steel, factory painted, manufacturer's standard color. The ceiling system will be supported at its perimeter by concealed angles. The ceiling system will be furnished complete with all necessary connectors and fasteners.
2. The ceiling will be insulated with 16 inches wide by 3-1/2 inches thick R13 unfaced fiberglass insulation laid in panel void. A 1/4 inch layer of continuous, reflective, polyethylene insulation (R-7.55, U-0.13) will be laid on top of the ceiling panel ribs. A

second layer of 16 inches wide by 3-1/2 inches thick R13 unfaced fiberglass insulation will be laid on top at right angles to the panel ribs. A third layer of 16 inches wide by 3-1/2 inches thick R13 unfaced fiberglass insulation will be laid on top, parallel to the ceiling panel ribs. The "U" value through the finished ceiling will be a maximum of 0.032 BTUs per square foot.

PART 3 EXECUTION

3.01 EXAMINATION

- A. Verify that foundation, floor slab, mechanical and electrical utilities, and placed anchors are in correct position.

3.02 ERECTION - FRAMING

- A. Erect framing in accordance with AISC 360.
- B. Provide for erection and wind loads. Provide temporary bracing to maintain structure plumb and in alignment until completion of erection and installation of permanent bracing. Locate braced bays as indicated.
- C. Set column base plates with non-shrink grout to achieve full plate bearing.
- D. Do not field cut or alter structural members without approval.
- E. After erection, prime welds, abrasions, and surfaces not shop primed.

3.03 ERECTION - WALL AND ROOF PANELS

- A. Install in accordance with manufacturer's instructions.
- B. Use concealed fasteners.
- C. Install sealant and gaskets, providing weather tight installation.

3.04 ERECTION - GUTTERS AND DOWNSPOUTS

- A. Rigidly support and secure components. Join lengths with formed seams sealed watertight. Flash and seal gutters to downspouts.
- B. Slope gutters minimum 1/8 inch/ft.
- C. Install splash pans under each downspout.

3.05 INSTALLATION - ACCESSORY COMPONENTS IN WALL SYSTEM

- A. Install door frames, doors, overhead doors, and windows and glass in accordance with manufacturer's instructions.

END OF SECTION

SECTION 284601
FIRE DETECTION AND ALARM - FIRE PUMP BUILDING

PART 1 GENERAL

1.01 SECTION INCLUDES

- A. Fire alarm system design and installation, including all components, wiring, and conduit.
- B. Transmitters for communication with supervising station.
- C. Maintenance of fire alarm system under contract for specified warranty period.

1.02 REFERENCE STANDARDS

- A. 36 CFR 1191 - Americans with Disabilities Act (ADA) Accessibility Guidelines for Buildings and Facilities; Architectural Barriers Act (ABA) Accessibility Guidelines; current edition.
- B. ADA Standards - Americans with Disabilities Act (ADA) Standards for Accessible Design; 2010.
- C. IEEE C62.41.2 - IEEE Recommended Practice on Characterization of Surges in Low-Voltage (1000 V and less) AC Power Circuits; 2002 (Corrigendum 2012).
- D. NFPA 70 - National Electrical Code; Most Recent Edition Adopted by Authority Having Jurisdiction, Including All Applicable Amendments and Supplements.
- E. NFPA 72 - National Fire Alarm and Signaling Code; Most Recent Edition Cited by Referring Code or Reference Standard.
- F. NFPA 101 - Life Safety Code; Most Recent Edition Adopted by Authority Having Jurisdiction, Including All Applicable Amendments and Supplements.
- G. UL 268 - Standard for Smoke Detectors for Fire Alarm Systems; Current Edition, Including All Revisions.

1.03 SUBMITTALS

- A. Evidence of designer qualifications.
- B. Design Documents: Submit all information required for plan review and permitting by authorities having jurisdiction, including but not limited to floor plans, riser diagrams, and description of operation:

1. Copy (if any) of list of data required by authority having jurisdiction.
 2. NFPA 72 "Record of Completion", filled out to the extent known at the time.
 3. Clear and concise description of operation, with input/output matrix similar to that shown in NFPA 72 Appendix A-7-5-2.2(9), and complete listing of software required.
 4. System zone boundaries and interfaces to fire safety systems.
 5. Location of all components, circuits, and raceways; mark components with identifiers used in control unit programming.
 6. Circuit layouts; number, size, and type of raceways and conductors; conduit fill calculations; spare capacity calculations; notification appliance circuit voltage drop calculations.
 7. List of all devices on each signaling line circuit, with spare capacity indicated.
 8. Manufacturer's detailed data sheet for each component, including wiring diagrams, installation instructions, and circuit length limitations.
 9. Description of power supplies; if secondary power is by battery include calculations demonstrating adequate battery power.
 10. Detailed drawing of graphic annunciator(s).
 11. Certification by either the manufacturer of the control unit or by the manufacturer of each other component that the components are compatible with the control unit.
 12. Certification by the manufacturer of the control unit that the system design complies with Contract Documents.
 13. Certification by Contractor that the system design complies with Contract Documents.
- C. Evidence of installer qualifications.
- D. Evidence of instructor qualifications; training lesson plan outline.
- E. Inspection and Test Reports:
1. Submit inspection and test plan prior to closeout demonstration.
 2. Submit documentation of satisfactory inspections and tests.
 3. Submit NFPA 72 "Inspection and Test Form," filled out.
-

- F. Operating and Maintenance Data: See Section 017800 for additional requirements; revise and resubmit until acceptable; have one set available during closeout demonstration:
1. Complete set of specified design documents, as approved by authority having jurisdiction.
 2. Additional printed set of project record documents and closeout documents, bound or filed in same manuals.
 3. Contact information for firm that will be providing contract maintenance and trouble call-back service.
 4. List of recommended spare parts, tools, and instruments for testing.
 5. Replacement parts list with current prices, and source of supply.
 6. Detailed troubleshooting guide and large scale input/output matrix.
 7. Preventive maintenance, inspection, and testing schedule complying with NFPA 72; provide printed copy and computer format acceptable to Owner.
 8. Detailed but easy to read explanation of procedures to be taken by non-technical administrative personnel in the event of system trouble, when routine testing is being conducted, for fire drills, and when entering into contracts for remodeling.
- G. Project Record Documents: See Section 017800 for additional requirements; have one set available during closeout demonstration:
1. Complete set of floor plans showing actual installed locations of components, conduit, and zones.
 2. "As installed" wiring and schematic diagrams, with final terminal identifications.
 3. "As programmed" operating sequences, including control events by device, updated input/output chart, and voice messages by event.
- H. Closeout Documents:
1. Certification by manufacturer that the system has been installed in compliance with manufacturer's installation requirements, is complete, and is in satisfactory operating condition.
 2. NFPA 72 "Record of Completion", filled out completely and signed by installer and authorized representative of authority having jurisdiction.
-

3. Certificate of Occupancy.
4. Report on training results.
- I. Maintenance Materials, Tools, and Software: Furnish the following for Owner's use in maintenance of project.
 1. Furnish the following:
 - a. All tools, software, and documentation necessary to modify the fire alarm system using Owner's personnel; minimum modification capability to include addition and deletion of devices, circuits, and zones, and changes to system description, operation, and evacuation and instructional messages.
 - b. Two copies, on CD-ROM, of all software not resident in read-only-memory.
 - c. Extra Fuses: Two for each installed fuse; store inside applicable control cabinet.

1.04 QUALITY ASSURANCE

- A. Copies of Design Criteria Documents: Maintain at the project site for the duration of the project, bound together, an original copy of NFPA 72, the relevant portions of applicable codes, and instructions and guidelines of authorities having jurisdiction; deliver to Owner upon completion.
- B. Designer Qualifications: NICET Level III or IV (3 or 4) certified fire alarm technician or registered fire protection engineer, employed by fire alarm control panel manufacturer, Contractor, or installer, with experience designing fire alarm systems in the jurisdictional area of the authorities having jurisdiction.
- C. Installer Qualifications: Firm with minimum 3 years documented experience installing fire alarm systems of the specified type and providing contract maintenance service as a regular part of their business.
 1. Authorized representative of control unit manufacturer; submit manufacturer's certification that installer is authorized; include name and title of manufacturer's representative making certification.
 2. Installer Personnel: At least 2 years of experience installing fire alarm systems.
 3. Supervisor: NICET level III or IV (3 or 4) certified fire alarm technician; furnish name and address.
 4. Licensed in New York as fire alarm installer.

- D. Instructor Qualifications: Experienced in technical instruction, understanding fire alarm theory, and able to provide the required training; trained by fire alarm control unit manufacturer.
- E. Product Listing Organization Qualifications: An organization recognized by OSHA as a Nationally Recognized Testing Laboratory (NRTL) and acceptable to authorities having jurisdiction.

1.05 WARRANTY

- A. Provide control panel manufacturer's warranty that system components other than wire and conduit are free from defects and will remain so for 1 year after date of Substantial Completion.
- B. Provide installer's warranty that the installation is free from defects and will remain so for 1 year after date of Substantial Completion.

PART 2 PRODUCTS

2.01 MANUFACTURERS

- A. Fire Alarm Control Units and Accessories - Basis of Design: Honeywell Security & Fire Solutions/Notifier, as indicated under product descriptions below; www.notifier.com.
- B. Initiating Devices and Notification Appliances:
 - 1. Same manufacturer as control units.
 - 2. Provide initiating devices and notification appliances made by the same manufacturer, where possible.
- C. Substitutions: See Section 016000 - Product Requirements.
 - 1. For substitution of products by manufacturers not listed, submit product data showing features and certification by Contractor that the design will comply with Contract Documents.

2.02 FIRE ALARM SYSTEM

- A. Fire Alarm System: Provide a new automatic fire detection and alarm system:
 - 1. Provide all components necessary, regardless of whether shown in Contract Documents or not.

-
2. Provide networking and integration for Fire Alarm Control Panels to monitor and display status of the Fire Pump Building.
 3. Protected Premises: Entire building shown on drawings.
 4. Comply with the following; where requirements conflict, order of precedence of requirements is as listed:
 - a. ADA Standards.
 - b. The requirements of the State Fire Marshal.
 - c. The requirements of the local authority having jurisdiction.
 - d. Applicable local codes.
 - e. Contract Documents (drawings and specifications).
 - f. NFPA 101.
 - g. NFPA 72; where the word "should" is used consider that provision mandatory; where conflicts between requirements require deviation from NFPA 72, identify deviations clearly on design documents.
 5. Evacuation Alarm: Single smoke zone; general evacuation of entire premises.
 6. Fire Command Center: Location indicated on drawings.
 7. Fire Alarm Control Unit: New, located at each building in paragraph 2.02(A)(2).
- B. Supervising Stations and Fire Department Connections:
1. Remote Supervising Station: UL-listed central station under contract to facility.
 2. Means of Transmission to Remote Supervising Station: Digital alarm communicator transmitter (DACT), cellular service.
- C. Circuits:
1. Signaling Line Circuits (SLC) Within Single Building: two per FACP or node (provide nodes as required to accomodate devices as shown on plans, plus spare capacity noted below), Isolated Intelligent, Class B. Provide loop expander module(s) as required to accomodate multiple SLC..
-

2. Notification Appliance Circuits (NAC): four per FACP or node (provide nodes as required to accommodate devices as shown on the plans, plus spare capacity noted below), Class B.

D. Spare Capacity:

1. Initiating Device Circuits: Minimum 50 percent spare capacity.
2. Notification Appliance Circuits: Minimum 50 percent spare capacity.
3. Fire Alarm Control Units: Capable of handling all circuits utilized to capacity without requiring additional components other than plug-in control modules.

E. Power Sources:

1. Primary: Dedicated branch circuits of the facility power distribution system.
2. Secondary: Storage batteries.
3. Capacity: Sufficient to operate entire system for period specified by NFPA 72.
4. Each Computer System: Provide uninterruptible power supply (UPS).

2.03 FIRE SAFETY SYSTEMS INTERFACES

A. Supervision: Provide supervisory signals in accordance with NFPA 72 for the following:

1. Sprinkler water control valves.
2. Sprinkler system pressure.
3. Fire Pump Building low temperature.
4. Fire pump(s).
5. Airburst system trouble alarm(s).

B. Alarm: Provide alarm initiation in accordance with NFPA 72 for the following:

1. Sprinkler water flow.

2.04 COMPONENTS

A. General:

1. Provide flush mounted units where installed in finish areas; in unfinished areas, surface mounted unit are acceptable.

2. Provide legible, permanent labels for each control device, using identification used in operation and maintenance data.
- B. Fire Alarm Control Units: Digital, addressable type; listed, classified, and labeled as suitable for the purpose intended.
- C. Addressable Fire Alarm Control Unit - Basis of Design: Notifier ONYX Series NFS2-320.
- D. Master Control Unit: As specified for Basis of Design above, or equivalent.
- E. Initiating Devices:
 1. Addressable Systems:
 - a. Addressable Devices: Individually identifiable by addressable fire alarm control unit.
 - b. Provide suitable addressable interface modules as indicated or as required for connection to conventional (non-addressable) devices and other components that provide a dry closure output.
 2. Manual Pull Stations: addressable type, dual action
 - a. Provide 1 extra.
 3. Smoke Detectors: intelligent addressable photoelectric type with base.
 - a. Provide 1 extra.
 4. Heat Detectors: intelligent addressable thermal/rate of rise and fixed temperature as indicated on plans.
 - a. Provide 1 extra.
 5. Addressable Interface Devices: intelligent addressable type compatible with FACP.
 - a. Provide 1 extra.
- F. Notification Appliances:
 1. Horn/Strobes: selectable output and visual cd level.
 - a. Provide 1 extra.
 2. Strobes: selectable visual cd level.

-
- a. Provide 1 extra.
 - G. Circuit Conductors: Copper; provide 200 feet extra; color code and label Cable shall be installed in conduit in all areas except within finished spaces where it can be concealed within walls and above suspended ceilings. Refer to specification section 260533.13: 2.01 Conduit Applications, I & J for requirements both subject and not subject to physical damage. Provide J-hooks and support cabling where installed exposed above suspended ceilings.
 - H. Surge Protection: In accordance with IEEE C62.41.2 category B combination waveform and NFPA 70; except for optical fiber conductors.
 - 1. Signaling Line Circuits: Provide surge protection at each point where circuit exits or enters a building, rated to protect applicable equipment.
 - I. Locks and Keys: Deliver keys to Owner.
 - 1. Provide the same standard lock and key for each key operated switch and lockable panel and cabinet; provide 5 keys of each type
 - J. Instruction Charts: Printed instruction chart for operators, showing steps to be taken when a signal is received (normal, alarm, supervisory, and trouble); easily readable from normal operator's station.
 - 1. Frame: Stainless steel or aluminum with polycarbonate or glass cover.
 - 2. Provide one for each control unit where operations are to be performed.
 - 3. Obtain approval of Owner prior to mounting; mount in location acceptable to Owner.
 - 4. Provide extra copy with operation and maintenance data submittal.
 - K. Storage Cabinet for Spare Parts and Tools: Steel with baked enamel finish, size appropriate to quantity of parts and tools.
 - 1. Padlock eye and hasp for lock furnished by Owner.
 - 2. Locate as directed by Owner.

PART 3 EXECUTION

3.01 INSTALLATION

- A. Install in accordance with applicable codes, NFPA 72, NFPA 70, and Contract Documents.
- B. Conceal all wiring, conduit, boxes, and supports where installed in finished areas.

- C. Obtain Owner's approval of locations of devices, before installation.
- D. Install instruction cards and labels.

3.02 INSPECTION AND TESTING FOR COMPLETION

- A. Notify Owner 7 days prior to beginning completion inspections and tests.
- B. Notify authorities having jurisdiction and comply with their requirements for scheduling inspections and tests and for observation by their personnel.
- C. Provide the services of the installer's supervisor or person with equivalent qualifications to supervise inspection and testing, correction, and adjustments.
- D. Prepare for testing by ensuring that all work is complete and correct; perform preliminary tests as required.
- E. Provide all tools, software, and supplies required to accomplish inspection and testing.
- F. Perform inspection and testing in accordance with NFPA 72 and requirements of local authorities; document each inspection and test.
- G. Correct defective work, adjust for proper operation, and retest until entire system complies with Contract Documents.
- H. Diagnostic Period: After successful completion of inspections and tests, Operate system in normal mode for at least 14 days without any system or equipment malfunctions.
 - 1. Record all system operations and malfunctions.
 - 2. If a malfunction occurs, start diagnostic period over after correction of malfunction.
 - 3. Owner will provide attendant operator personnel during diagnostic period; schedule training to allow Owner personnel to perform normal duties.
 - 4. At end of successful diagnostic period, fill out and submit NFPA 72 "Inspection and Testing Form."

3.03 CLOSEOUT

- A. Closeout Demonstration: Demonstrate proper operation of all functions to Owner.
 - 1. Be prepared to conduct any of the required tests.

2. Have at least one copy of operation and maintenance data, preliminary copy of project record drawings, input/output matrix, and operator instruction chart(s) available during demonstration.
 3. Have authorized technical representative of control unit manufacturer present during demonstration.
 4. Demonstration may be combined with inspection and testing required by authority having jurisdiction; notify authority having jurisdiction in time to schedule demonstration.
 5. Repeat demonstration until successful.
- B. Substantial Completion of the project cannot be achieved until inspection and testing is successful and:
1. Specified diagnostic period without malfunction has been completed.
 2. Approved operating and maintenance data has been delivered.
 3. Spare parts, extra materials, and tools have been delivered.
 4. All aspects of operation have been demonstrated to Owner.
 5. Final acceptance of the fire alarm system has been given by authorities having jurisdiction.
 6. Occupancy permit has been granted.
 7. Specified pre-closeout instruction is complete.

END OF SECTION